


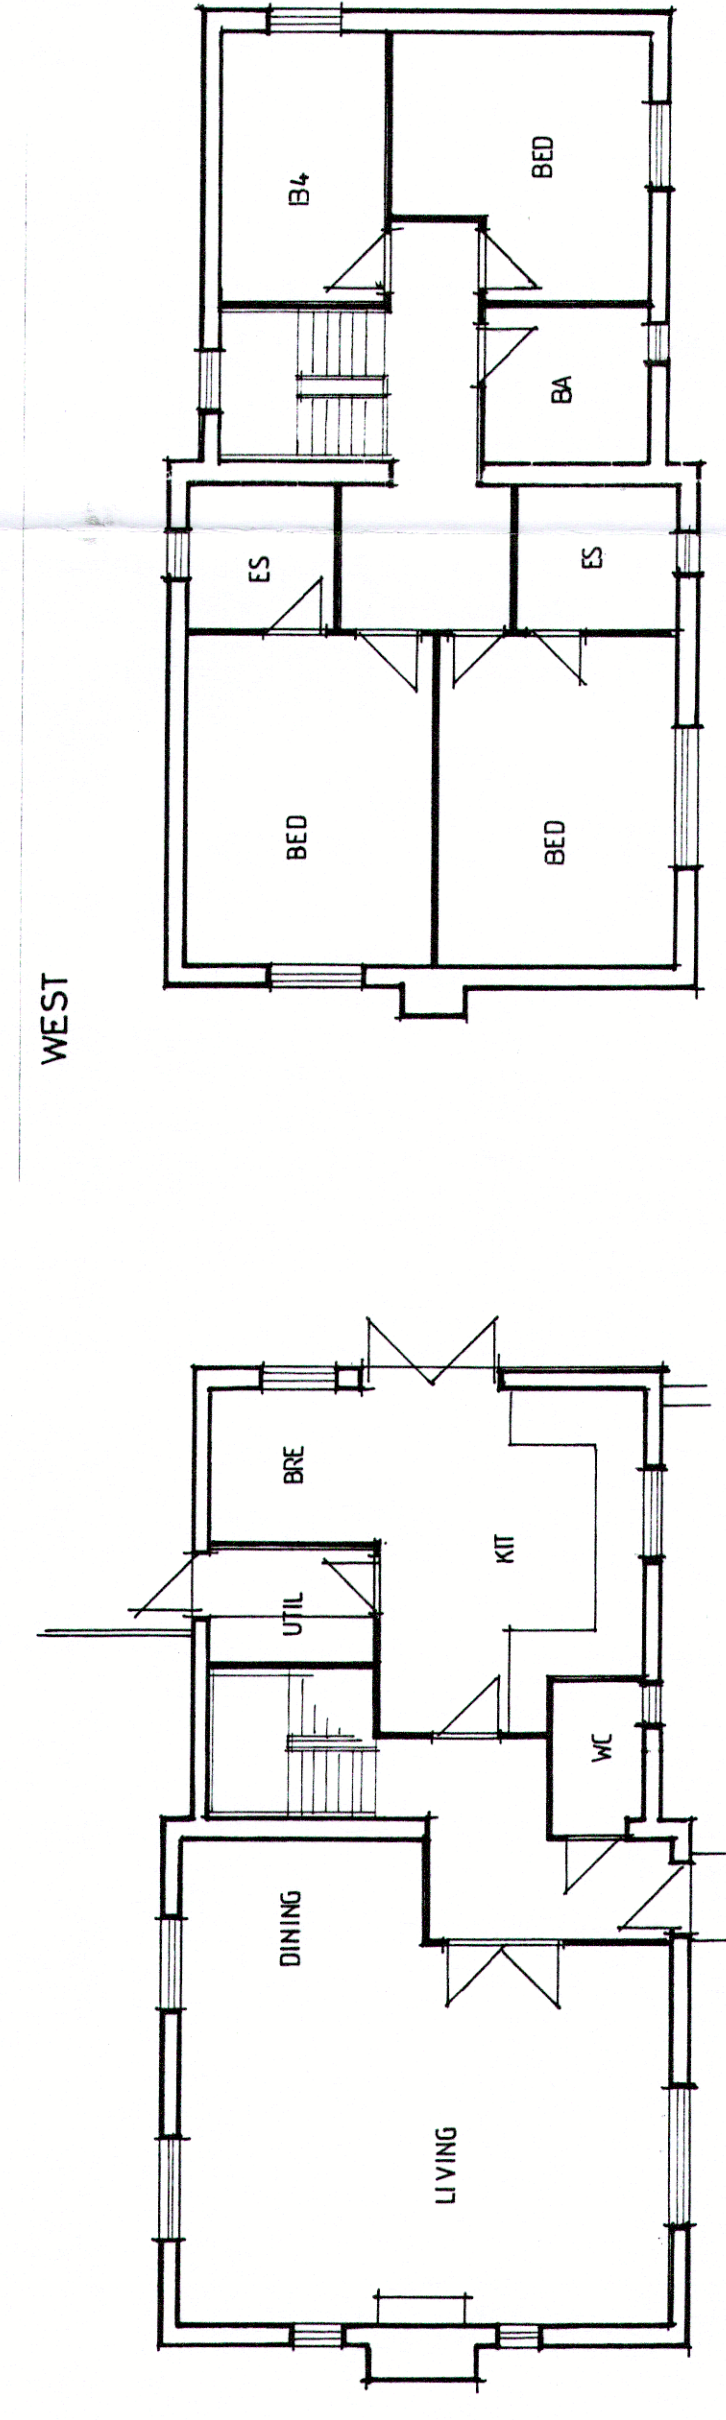

|   |                          |   |                     |   |  |   |   |   |   |   |
|---|--------------------------|---|---------------------|---|--|---|---|---|---|---|
| <b>ADP ARCHITECTS LTD</b><br>Address: Richmond Court, 94, Bailey Road, Park Gate, Southampton, Hampshire, SO31 1BY<br>Telephone/Fax Number: 0845 385 1475<br>Email Address: design@adparchitects.fsnet.co.uk |                          | Project Name/Address:<br><b>Proposed Residential Development, Waterford Gardens, Horsemere Green Lane, Climping</b><br>Client Name:<br><b>Waterford Properties</b><br>Drawing Title:<br><b>Design Proposal</b> |                     | Revision:<br><table border="1"> <tr> <td>1</td> <td>2</td> <td>3</td> <td>4</td> <td>5</td> </tr> </table> |  | 1 | 2 | 3 | 4 | 5 |
| 1   | 2                        | 3   | 4                   | 5   |  |   |   |   |   |   |
| Job Number:<br><b>1408</b>   | Drawing No:<br><b>01</b> | Date:<br><b>Feb 08</b>   | Drawn:<br><b>MF</b> | Checked:                                                                                                   |  |   |   |   |   |   |
| Drawing Scale:<br><b>1:100</b>   |                          |   |                     |   |  |   |   |   |   |   |