

HORSEMER GREEN LANE

IC 5.54

CCTV


Tele Centre

PROPOSED DEVELOPMENT

Access Road

visibility splay

Fire Engine Loading

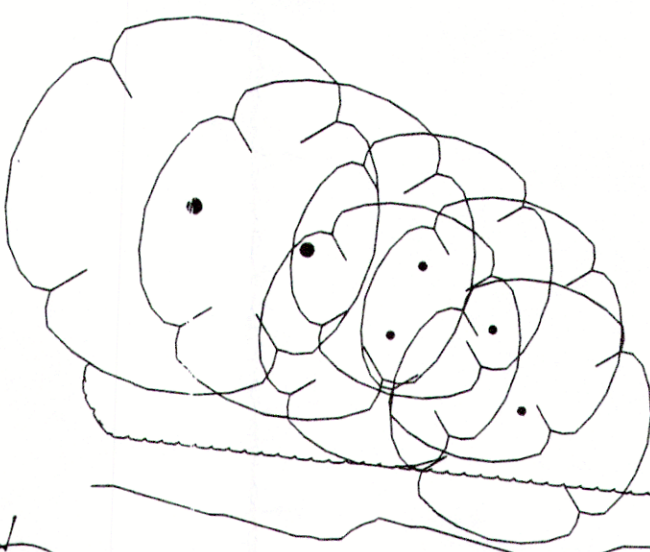

ADP ARCHITECTS LTD

Address: Richmond Court, 94 Bailey Road, Park Gate, Southampton, Hampshire SO31 1BA
Telephone/Fax Number: 0845 365 1475
Email Address: design@adparchitects.ltd.co.uk

Project Name/Address:
Proposed Residential Development, Waterford Gardens, Horsemere Green Lane, Climping

Client Name:
Waterford Properties

Drawing Title:
Basemap Proposed Block Plan

Job Number: 1408	Drawing No: 02	Revision:
Drawing Scale: 1:200	Date: Feb 08	Drawn: MF
		Checked: