

APPLICATION NO: CM/24/10/CLP

TOWN AND COUNTRY PLANNING ACT 1990

SECTION 191 AND 192

(as amended by section 10 of the Planning and Compensation Act 1991)


TOWN AND COUNTRY PLANNING DEVELOPMENT MANAGEMENT PROCEDURE

CERTIFICATE OF LAWFUL USE OR DEVELOPMENT

The Arun District Council hereby certify that on the 18th November 2010 the use hereby described in the First Schedule hereto in respect of the land specified in the Second Schedule hereto and edged boldly on the plan attached to this certificate was lawful within the meaning of section 192 of the Town and Country Planning Act 1990 (as amended), for the following reason.

The proposed use for a holiday letting for a maximum of 6 individuals falls within the definition of C3 use in The Town and Country Planning (Use Classes) Order 1987 and, therefore, does not constitute a Change of Use.

Signed

 

On behalf of Arun District Council

Karl Roberts
Assistant Director Planning Services &
Housing Strategy

Date of Decision: 11th January 2011

Date Decision Issued 11th January 2011

Case Officer: Mr J Smith

First Schedule

"The development" concerned is for the use of the existing dwelling for holiday letting.

Extent of Use

The proposal is for the use of the dwelling for a single holiday letting for a maximum of 6 individuals.

Second Schedule

1 New Thatched Cottages, Climping Street, Climping, West Sussex, BN17 5RJ

IT IS IMPORTANT THAT YOU READ THE NOTES ATTACHED TO THIS DOCUMENT

NOTES RELATING TO CERTIFICATE OF PROPOSED LAWFUL USE OR DEVELOPMENT

TOWN & COUNTRY PLANNING ACT 1990

This certificate is issued solely for the purpose of section 192 of the Town & Country Planning Act 1990 (as amended).


It certifies that the use specified in the First Schedule taking place on the land described in the Second Schedule was lawful, on the specified date and therefore, was not liable to enforcement action under section 172 of the 1990 Act on that date.

This Certificate applies only to the extent of the use described in the First Schedule and to the land specified in the Second Schedule and identified on the attached plan. Any use which is materially different from that described or which relates to other land may render the owner or occupier liable to enforcement action.

The effect of the certificate is also qualified by the proviso in section 192(4) of the 1990 Act, as amended, which states that the lawfulness of a described use or operation is only conclusively presumed where there has been no material change, before the use is instituted or the operations began, in any of the matters relevant to determining such lawfulness.

Please note that this decision notice only relates to matters under the Planning Acts and does not give consent under any other legislation that may apply to the development. You will need to carry out your own checks to determine whether any other consents or permissions are required. For example, the Building Regulations are likely to apply to most developments, and a Highways Licence may be required from West Sussex County Council for any development within the public highway (including the placing of skips on highway land).

CM/24/10/CLP - 1 New Thatched Cottages, Climping Street

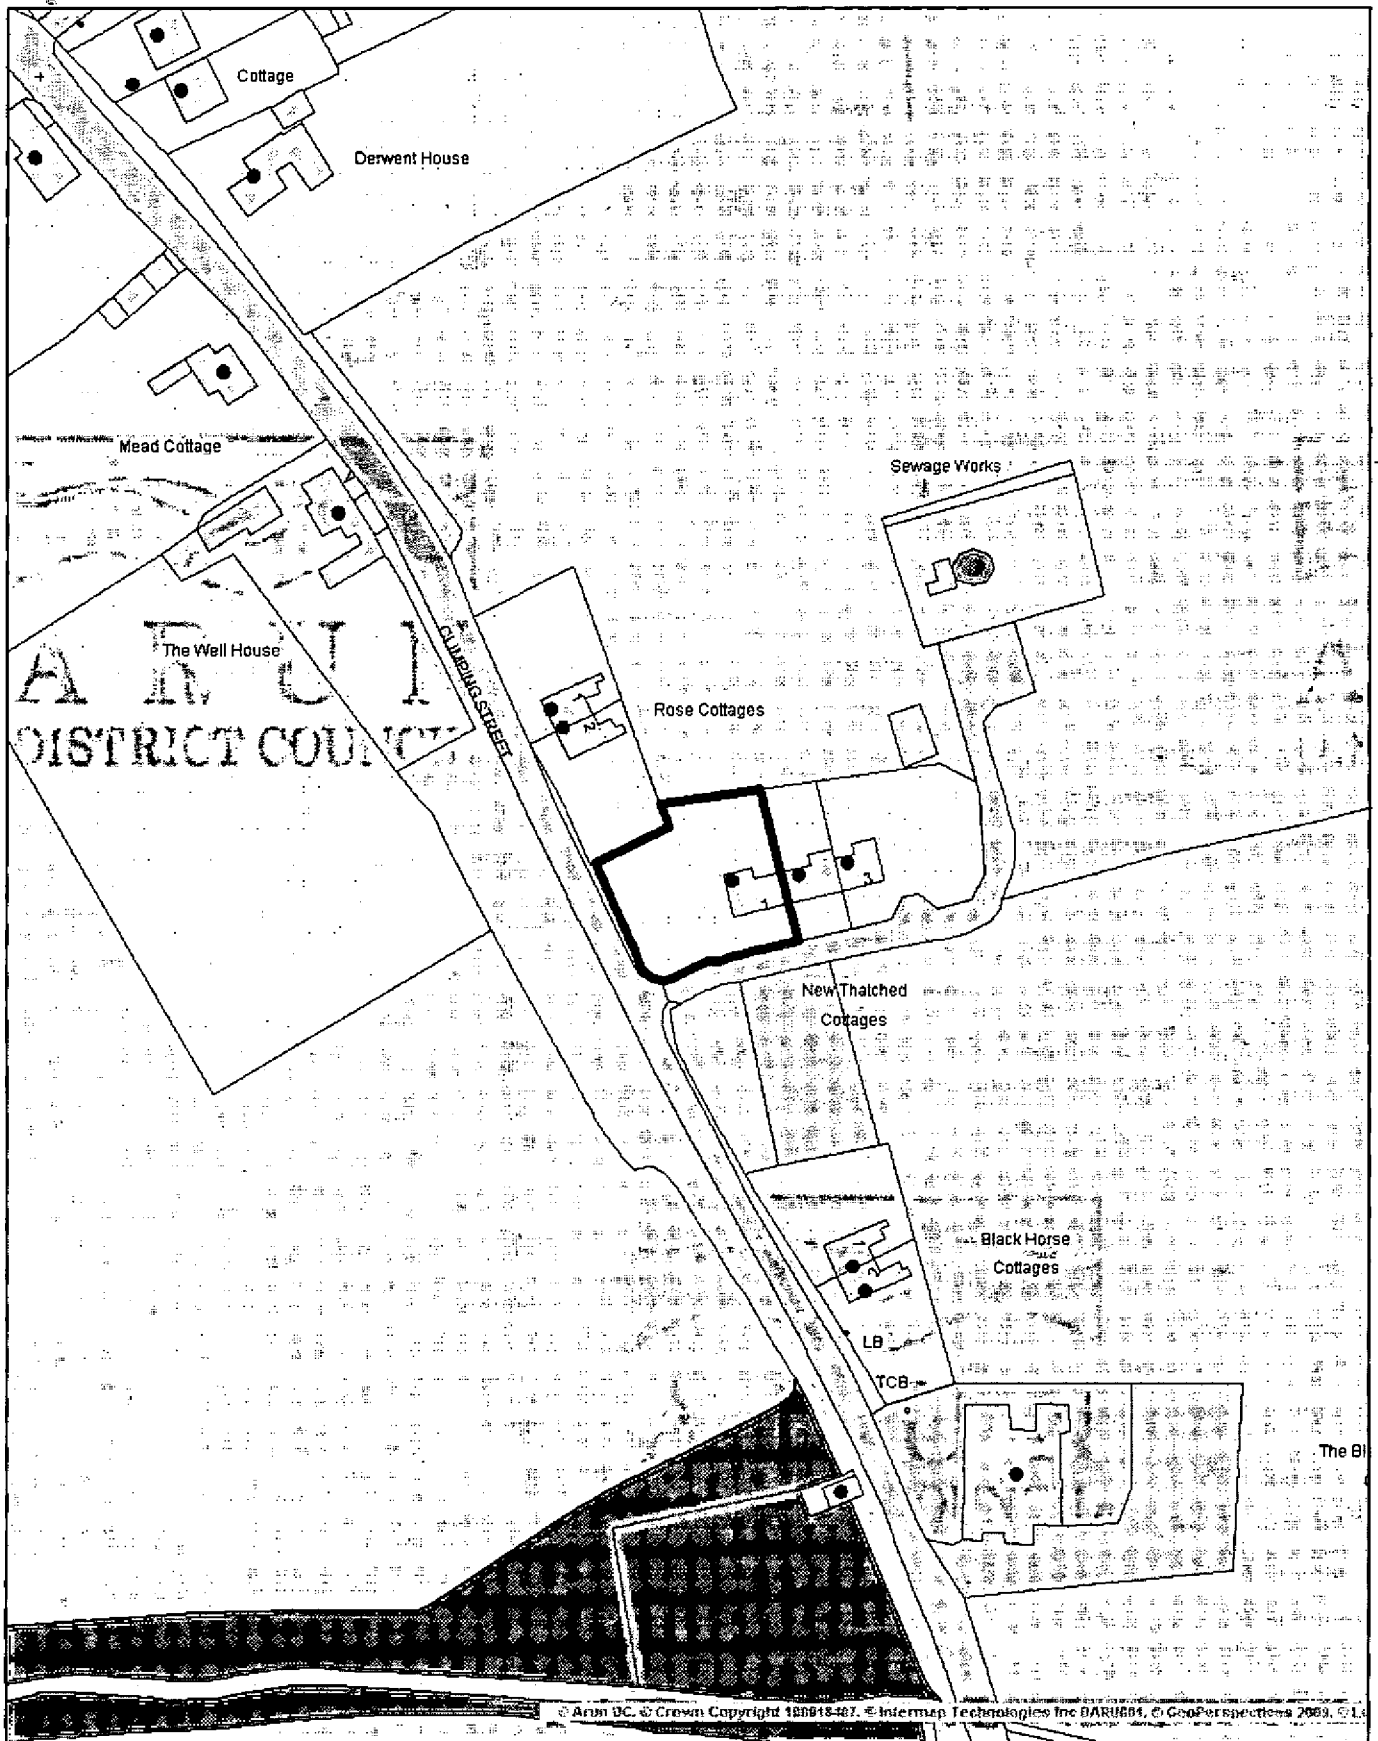

Based on the Ordnance Survey mapping with the permission of the Controller of Her Majesty's Stationery Office © Crown Copyright. Unauthorised reproduction infringes Crown Copyright and may lead to prosecution or civil proceedings. Arun District Council 100018487.

Scale 1/1250

Date 10/1/2011

Centre = 500210 E 101354 N