



INDICATIVE

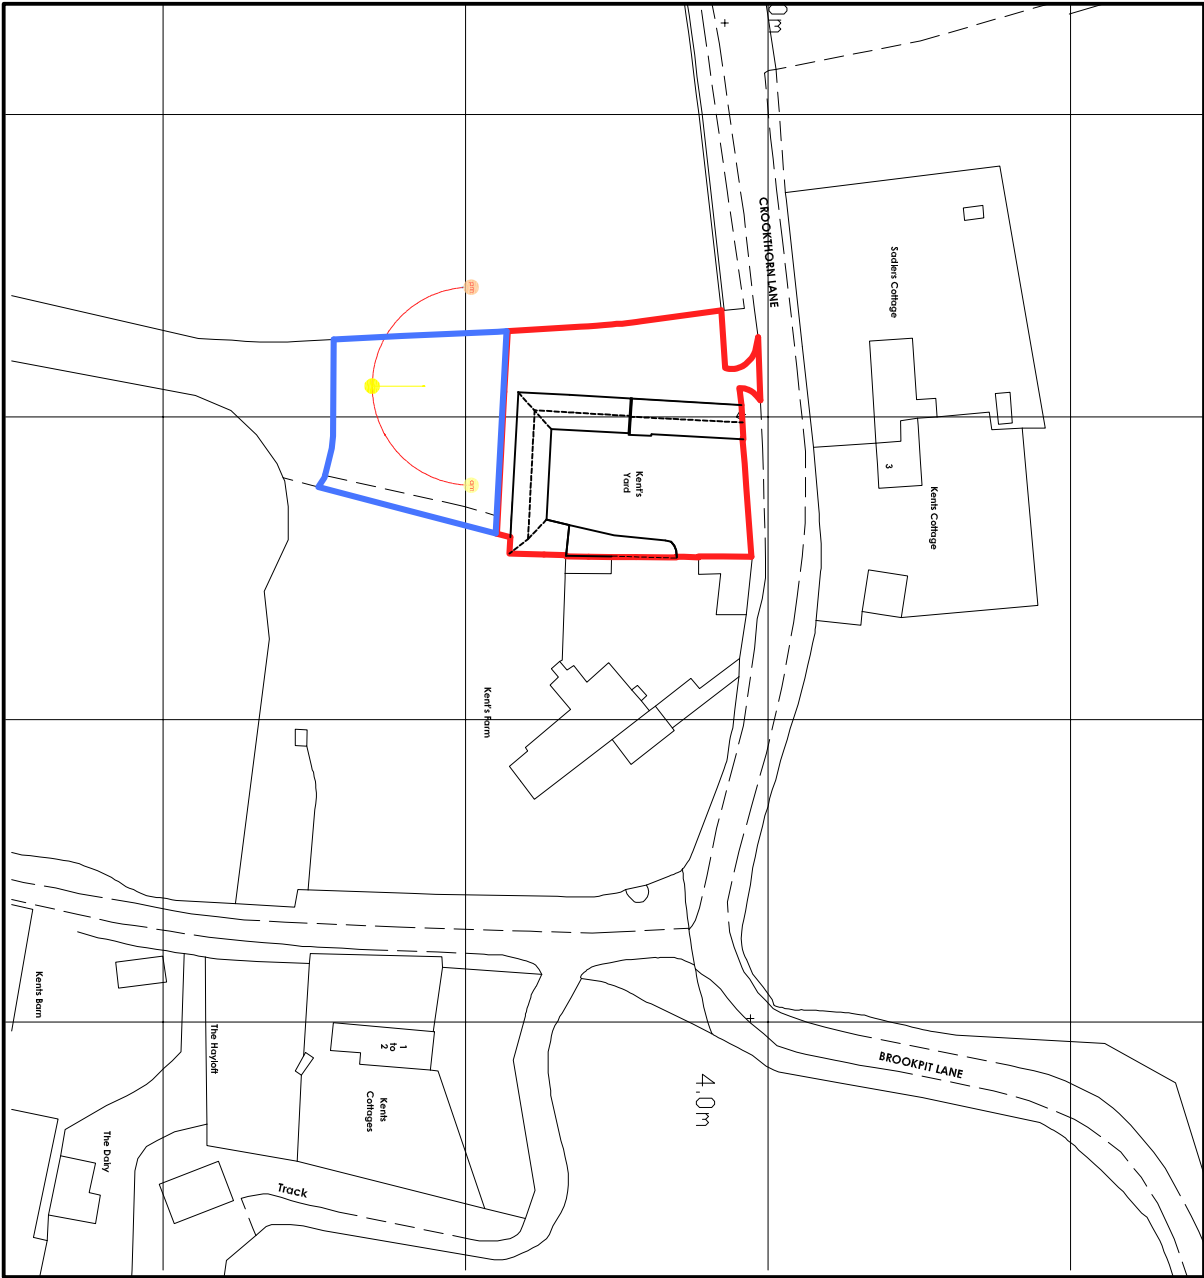

ordnance survey (c) crown copyright 2018. all rights reserved. licence number 100022432

LOCATION PLAN SCALE 1:1250

The drawing is the copyright of CMcDesign and may not be copied, altered or reproduced in any form without the written consent of CMcDesign.
It is the responsibility of the building owner to draw up all legal agreements with adjoining property owners to cover the over hanging of any fascias, gullies, boundaries or any part of the building. CMcDesign can not be held responsible in any way whatsoever for any legal costs or other costs incurred through any neighbouring disputes.
It is the sole responsibility of the building owner to comply with the party wall act 1996. CMcDesign can not be held responsible in any way if non compliance is adopted.
Use figures dimensions only. In millimetres only unless stated otherwise.
all plans and contracts to check all drawings and to verify all dimensions on the plan to works commencing any discrepancies dimensions or boundary locations are to be brought to the attention of CMcDesign immediately before any further work takes place on the

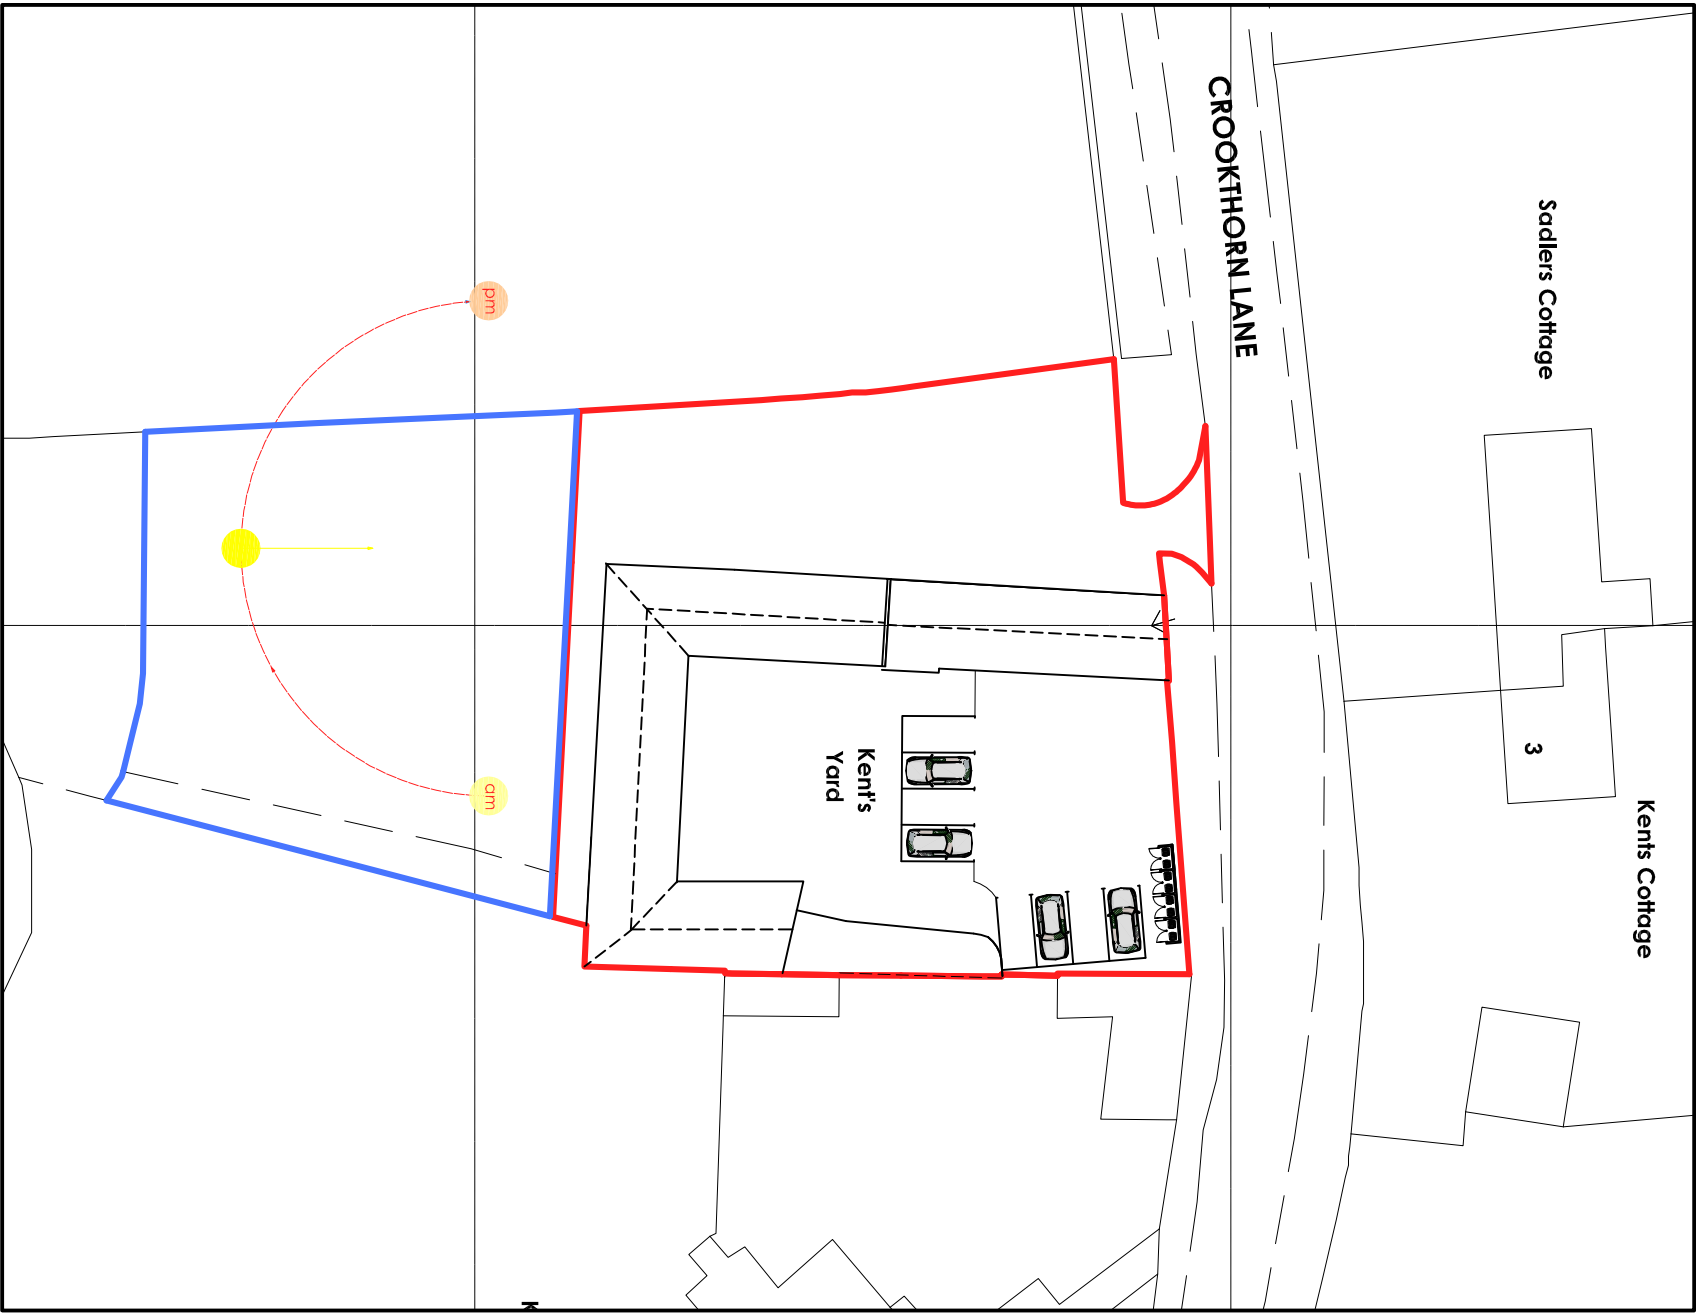

ordnance survey (c) crown copyright 2018. all rights reserved. licence number 100022432

SITE LAYOUT SCALE 1:500

revision	client	stage	date	scale
1	smith	planning	may 2018	1:1250/500 @ A3

address
sadlers road
crookthorn lane
clipping
liffenhampton
bn17 5su



CMcDesign architectural services

the studio 22 melrose road
chichester road, hampshire, SO51 5ds
t 07968 997654
e studio@cmc-design.co.uk
w www.cmc-design.co.uk