


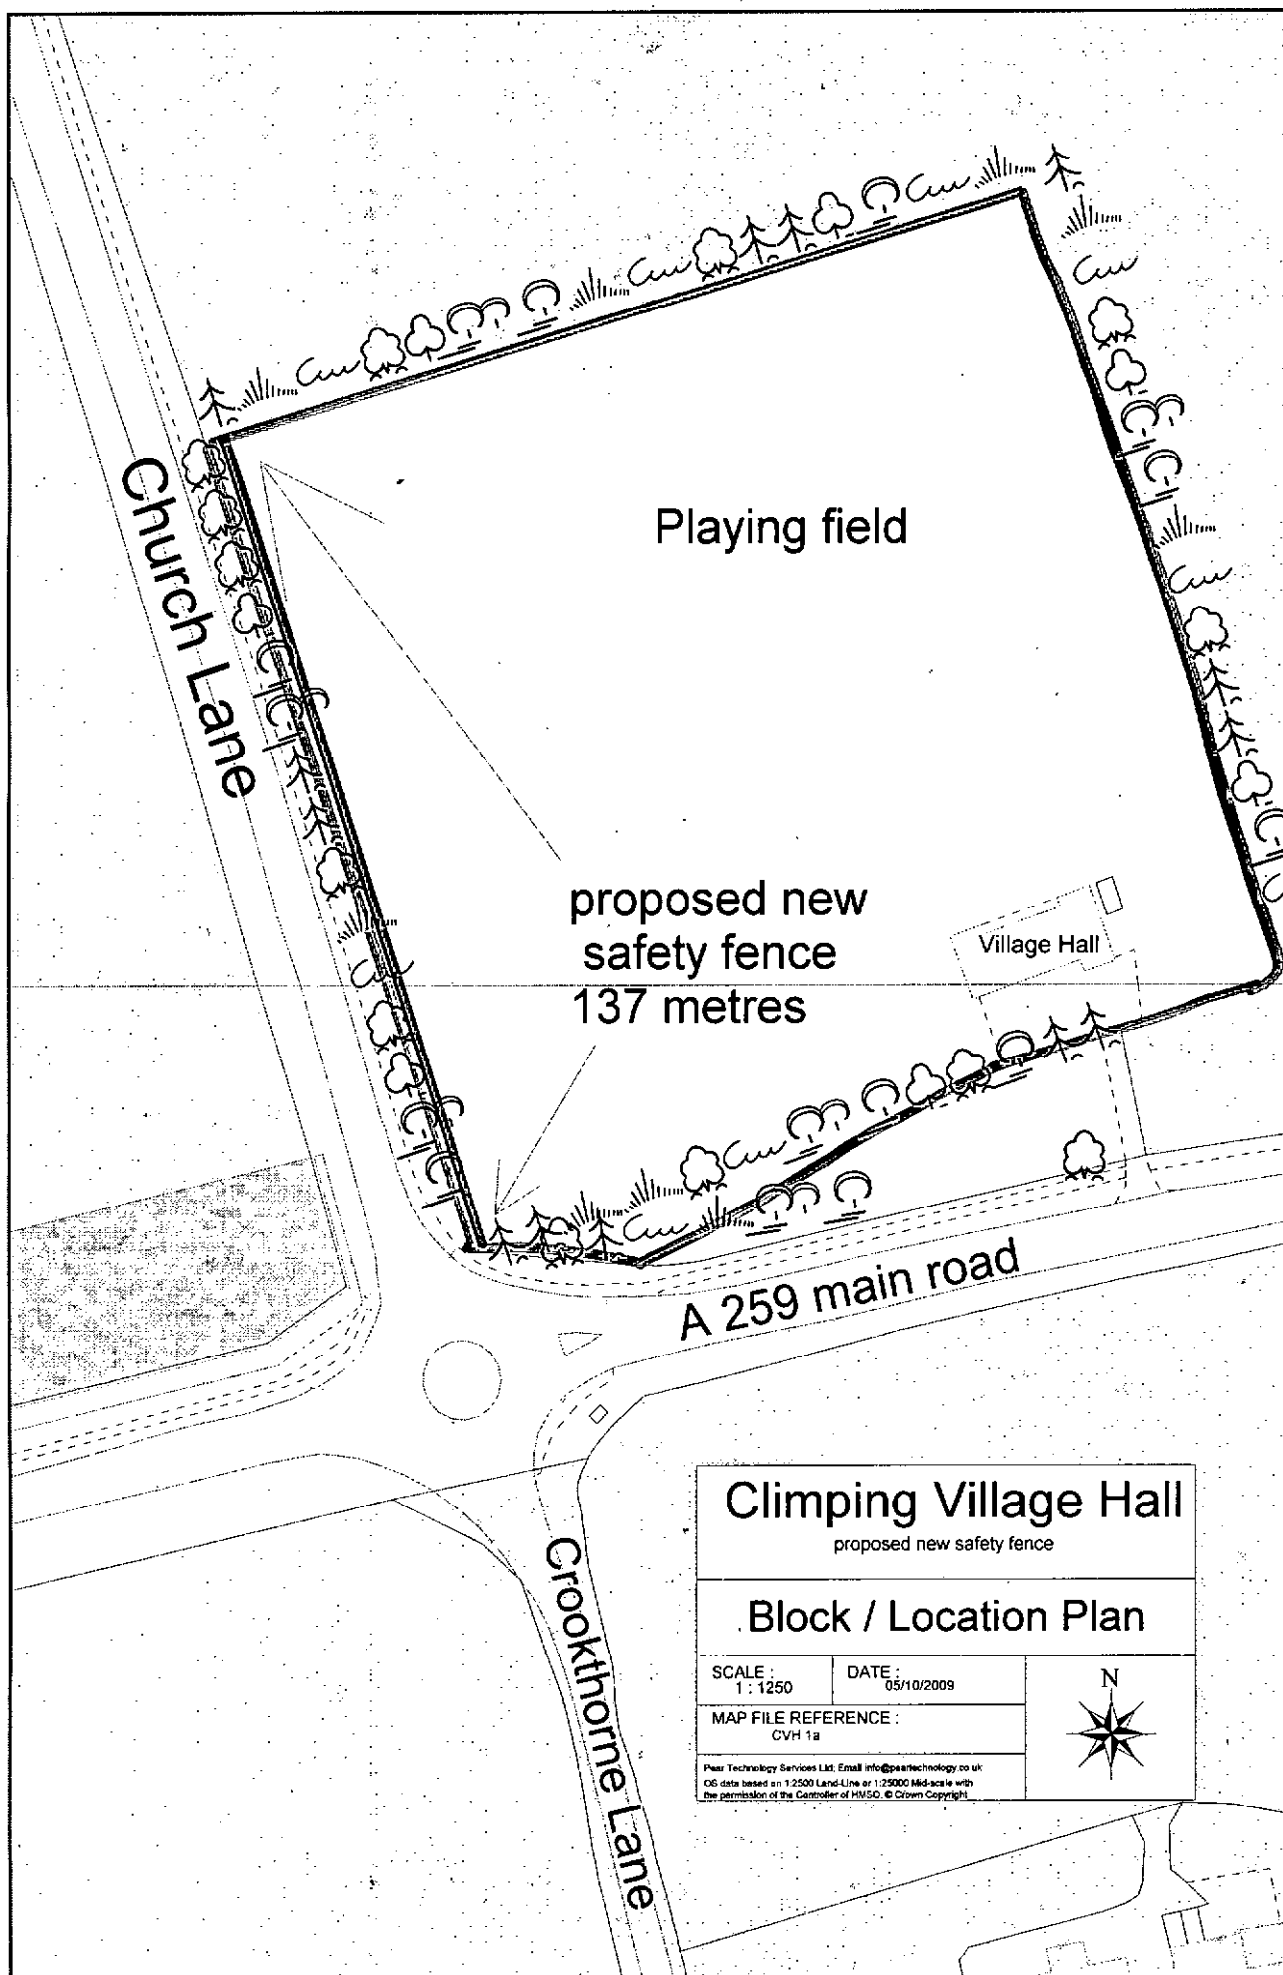

Climping Village Hall proposed new safety fence

Block / Location Plan

SCALE :
1 : 1250

DATE :
05/10/2009

MAP FILE REFERENCE :
CVH 1a



Pear Technology Services Ltd. Email: info@peartechnology.co.uk
OS data based on 1:25000 Land-Line or 1:25000 Mid-scale with
the permission of the Controller of HMSO. © Crown Copyright