


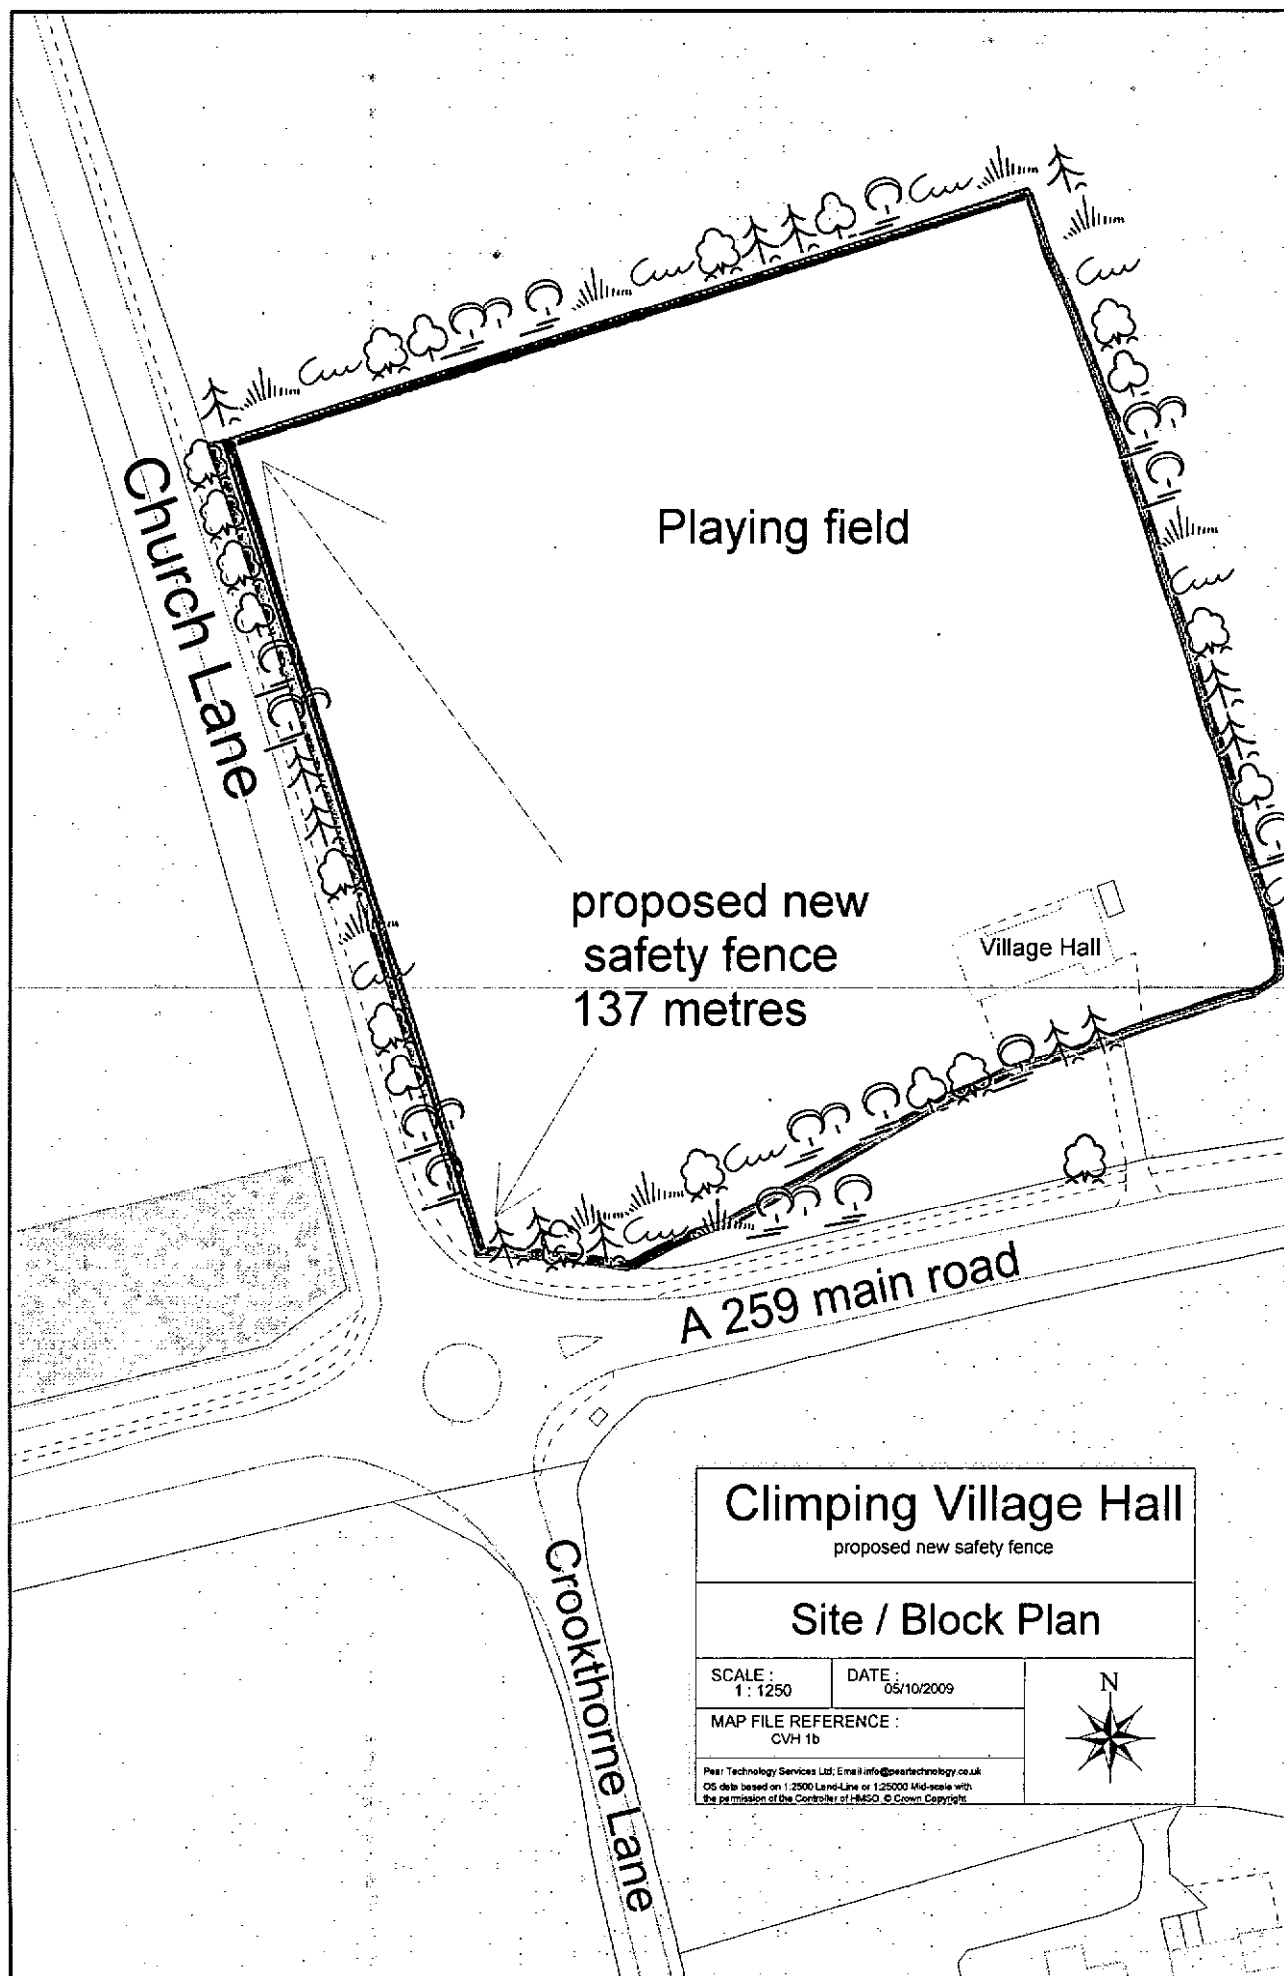

Climping Village Hall proposed new safety fence

Site / Block Plan

SCALE :
1 : 1250

DATE :
05/10/2009

MAP FILE REFERENCE :
CVH 1b



Pear Technology Services Ltd. Email: info@pear-technology.co.uk
OS data based on 1:2500 Land-Line or 1:25000 Mid-scale with
the permission of the Controller of HMSO. © Crown Copyright