



Pond Planting

- Marginal and Aquatic plants:
9 cm pots - 6 plants per m2
S=Small
M=Medium
L=Large
U=Submerged
- Acorus calamus - S - 30no
Butomus umbellatus - S - 30no
Cardamine pratensis - S - 30no
Carex acutiformis - M -30no
Cyperus fuscus - S - 30no
Ceratophyllum demersum - U - 30no
Eleocharis palustris - M - 30no
Juncus effusus - S - 30no
Juncus inflexus - S - 30no
Mentha aquatica - S - 30no
Menyanthes trifoliata - S - 30no
Mysotis scorpiodes - S - 30no
Poyamogeton nutans - U O2 - 60no
Ranunculus aquatilis - U O2 -60no
Sparganium erectum - M-30no
Typha angustifolia - L - 60no
Schoenoplectus lacustris - L - 60no

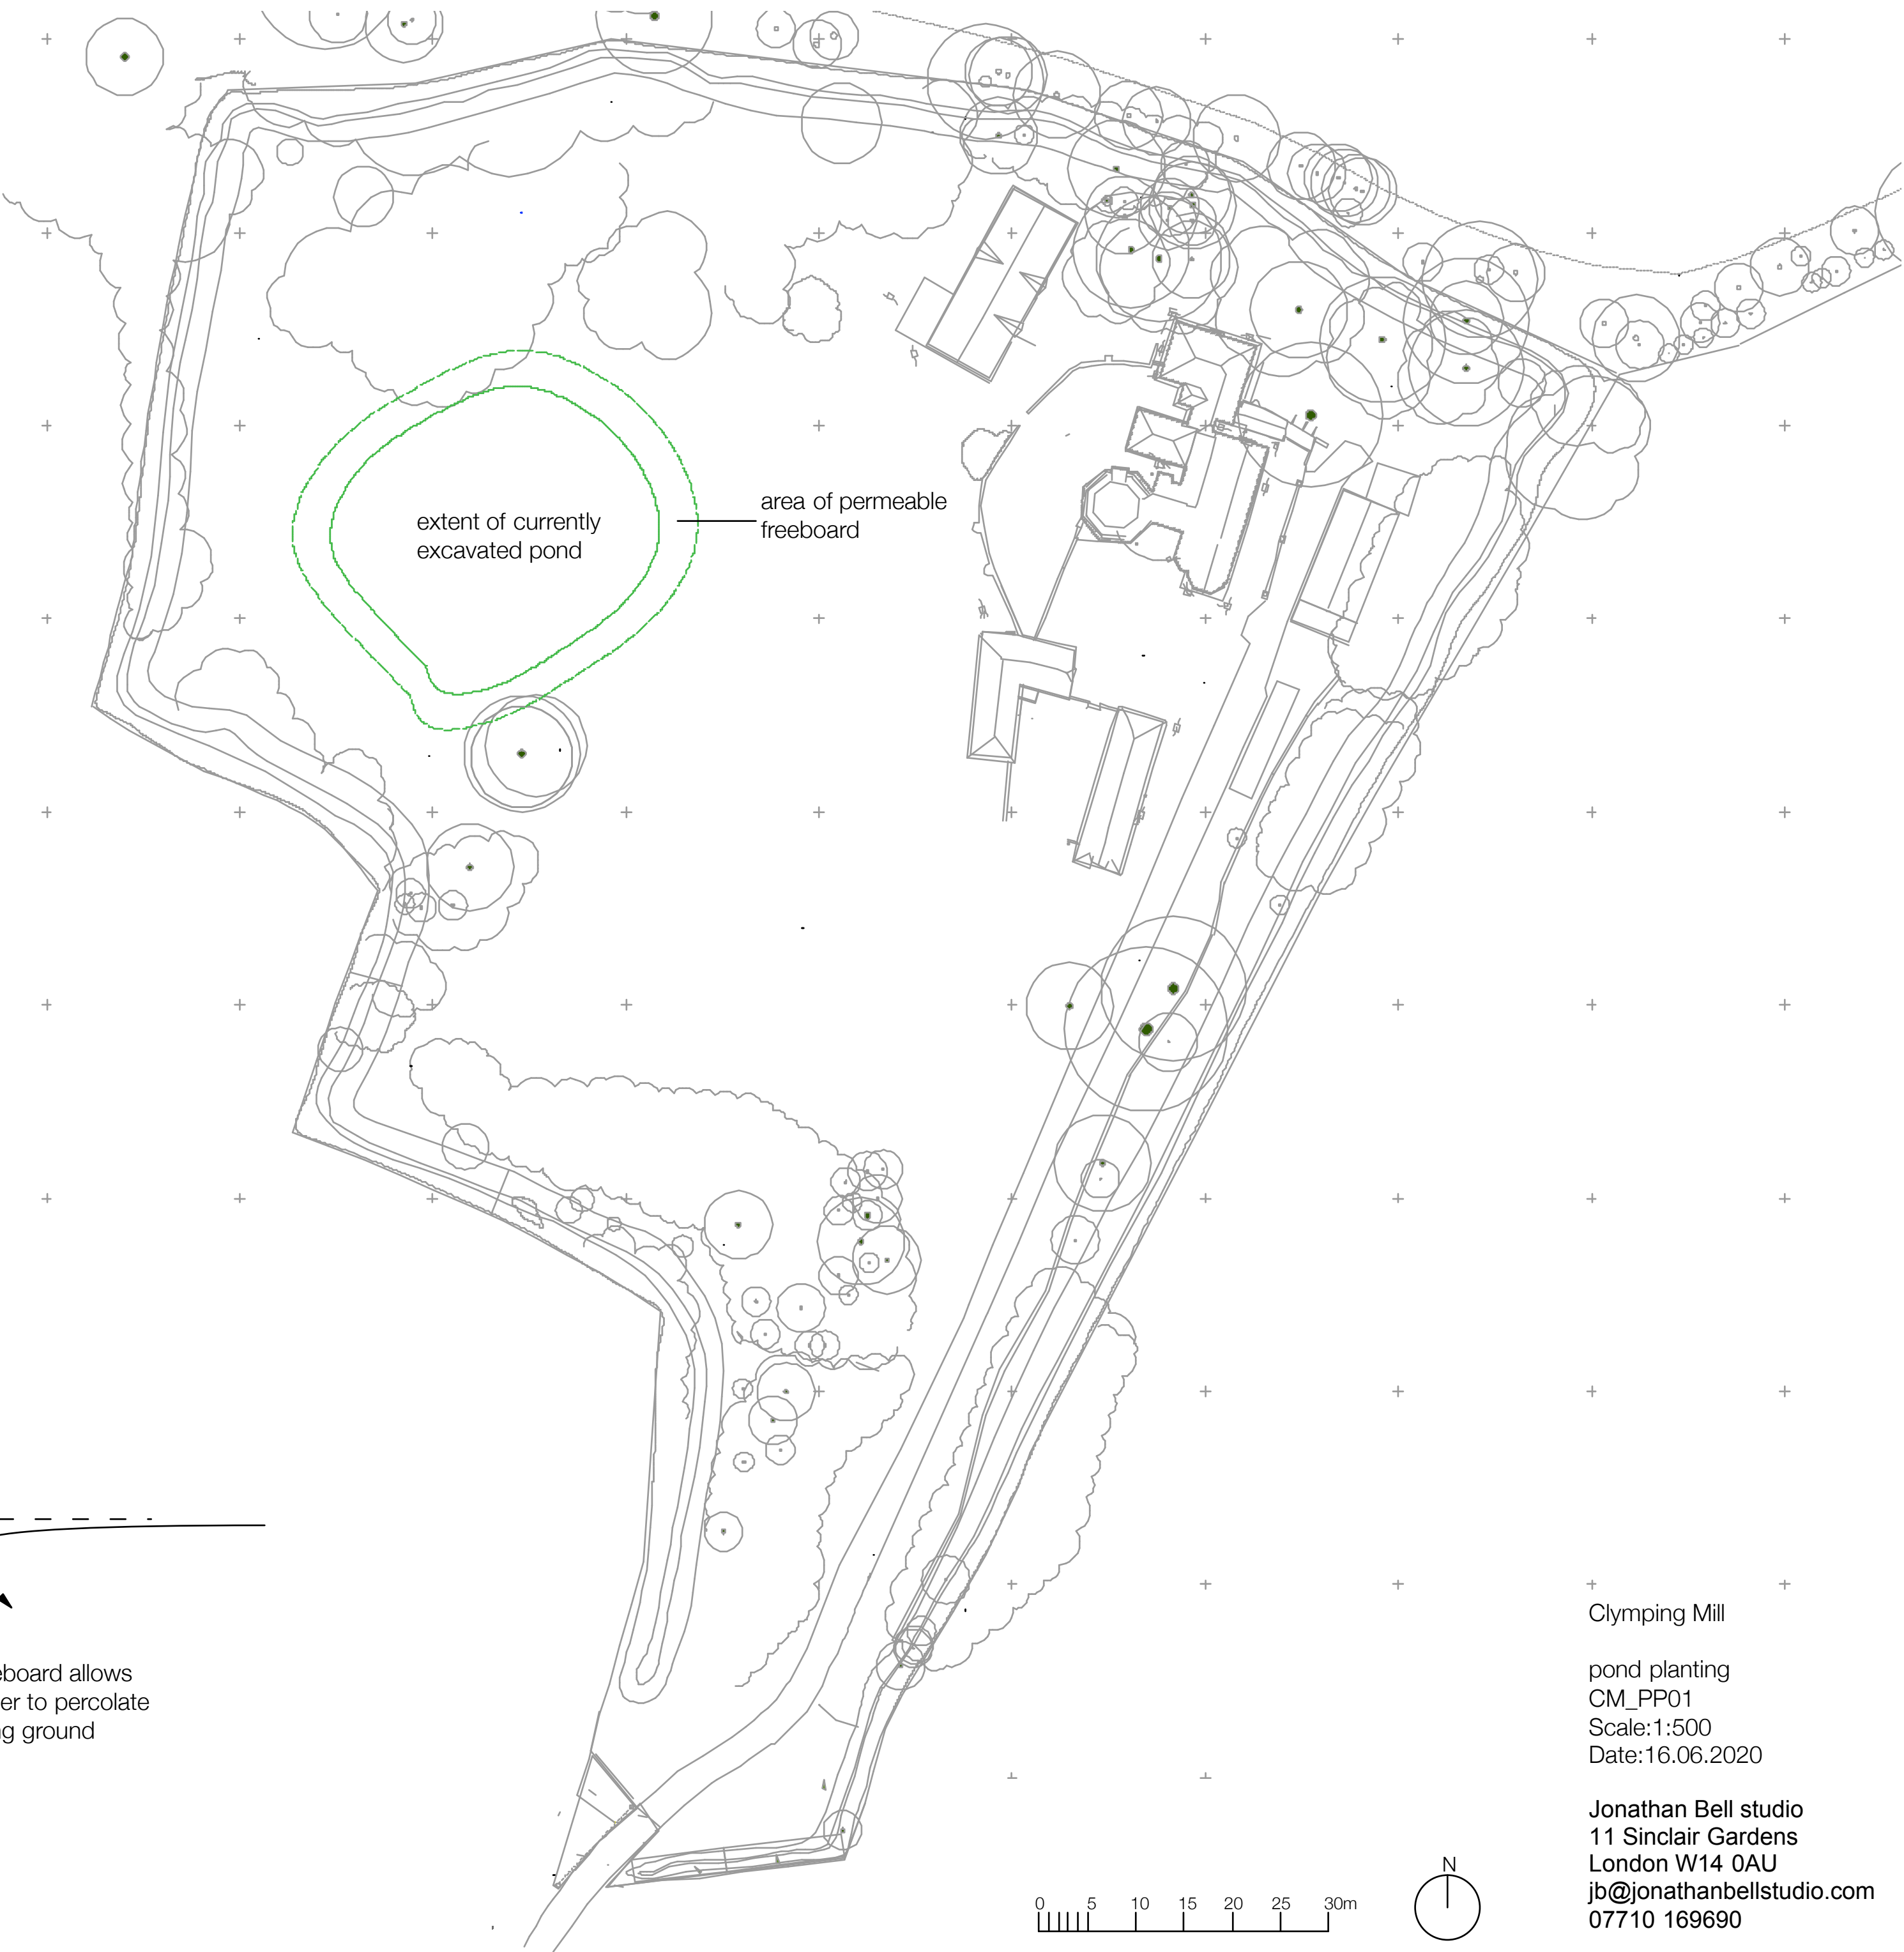



marginal and aquatic plants

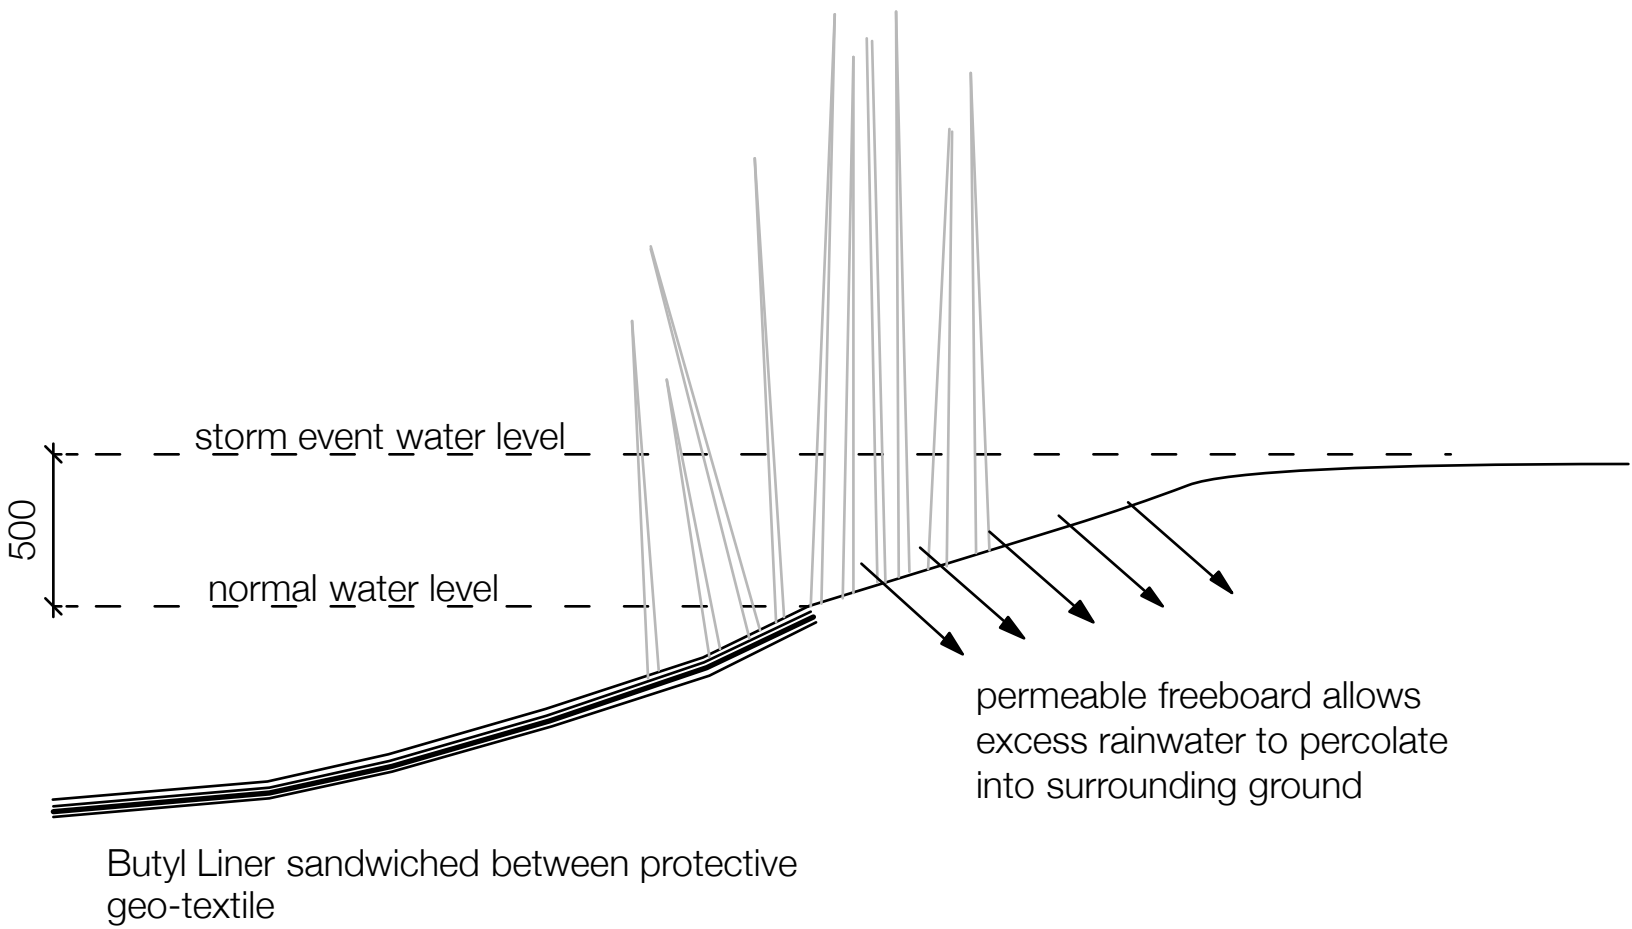

Clymping Mill

pond planting
CM_PP01
Scale:1:500
Date:16.06.2020

Jonathan Bell studio
11 Sinclair Gardens
London W14 0AU
jb@jonathanbellstudio.com
07710 169690

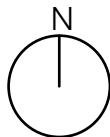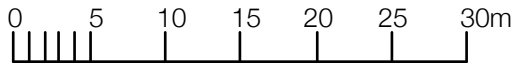

Typical profile through pond edge