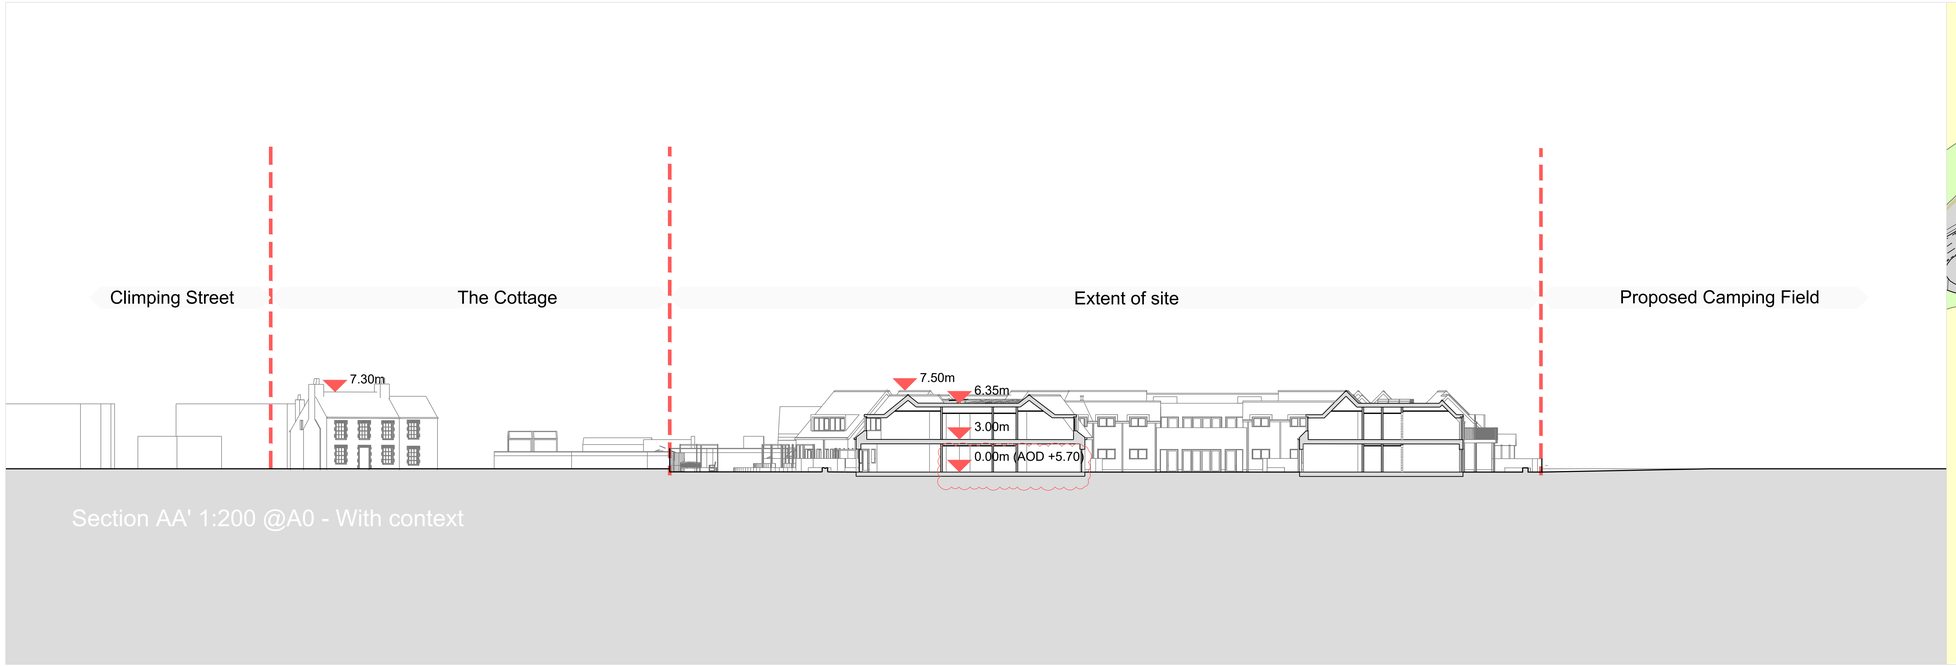

Section AA' 1:200 @A0 - With context

Site Location Plan 1:1250

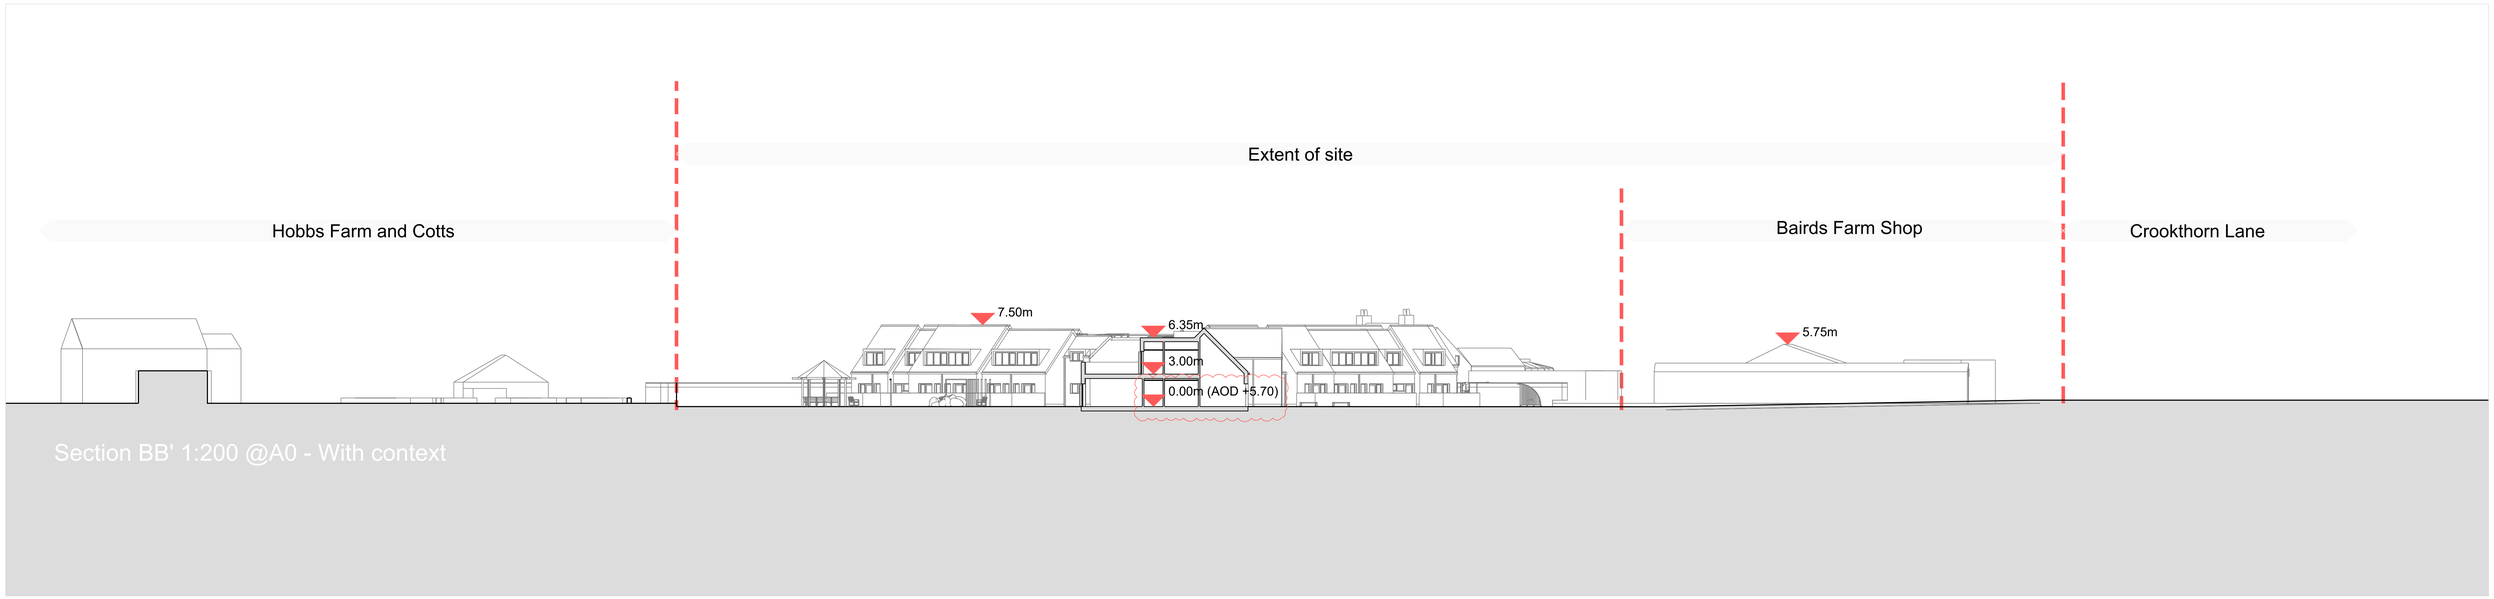

Section BB' 1:200 @A0 - With context

0 1m 5m 10m 20m

Scale 1:200@A0

Revision
Rev A - 07-04-2021 - Ground floor FFL amended.

project name: DEMENTIA CARE CENTRE, CLIMPING

drawing reference: LAND TO THE REAR OF BAIRDS FARM SHOP

date: MAY 2018

PROPOSED SITE SECTIONS

sheet:

drawn: JM

scale: 1:200@A0

checked: JW

job number: M9316

drawing number: APL013

revision: A

Use figured dimensions only. All levels and dimensions to be checked on site. This drawing is to be read in conjunction with all other relevant drawings and specifications.
Hunters is a trading name of Hunter & Partners Limited.
© Hunter & Partners Limited. All rights reserved.

status: PLANNING

cad ref: M9316_APL013_Rev-A_Sections_Bairds Farm_1-100@A0.dwg

hunters
Space One Beaston Road
London W6 0EA
T 020 8237 8200
F 020 8741 2814
mail@hunters.co.uk
www.hunters.co.uk

PRIVATE DEPOSIT COUNCIL CHECKS 09/04/2021