




REVISION NOTES

Rev	Date	Description	Drw	Chk
-----	------	-------------	-----	-----

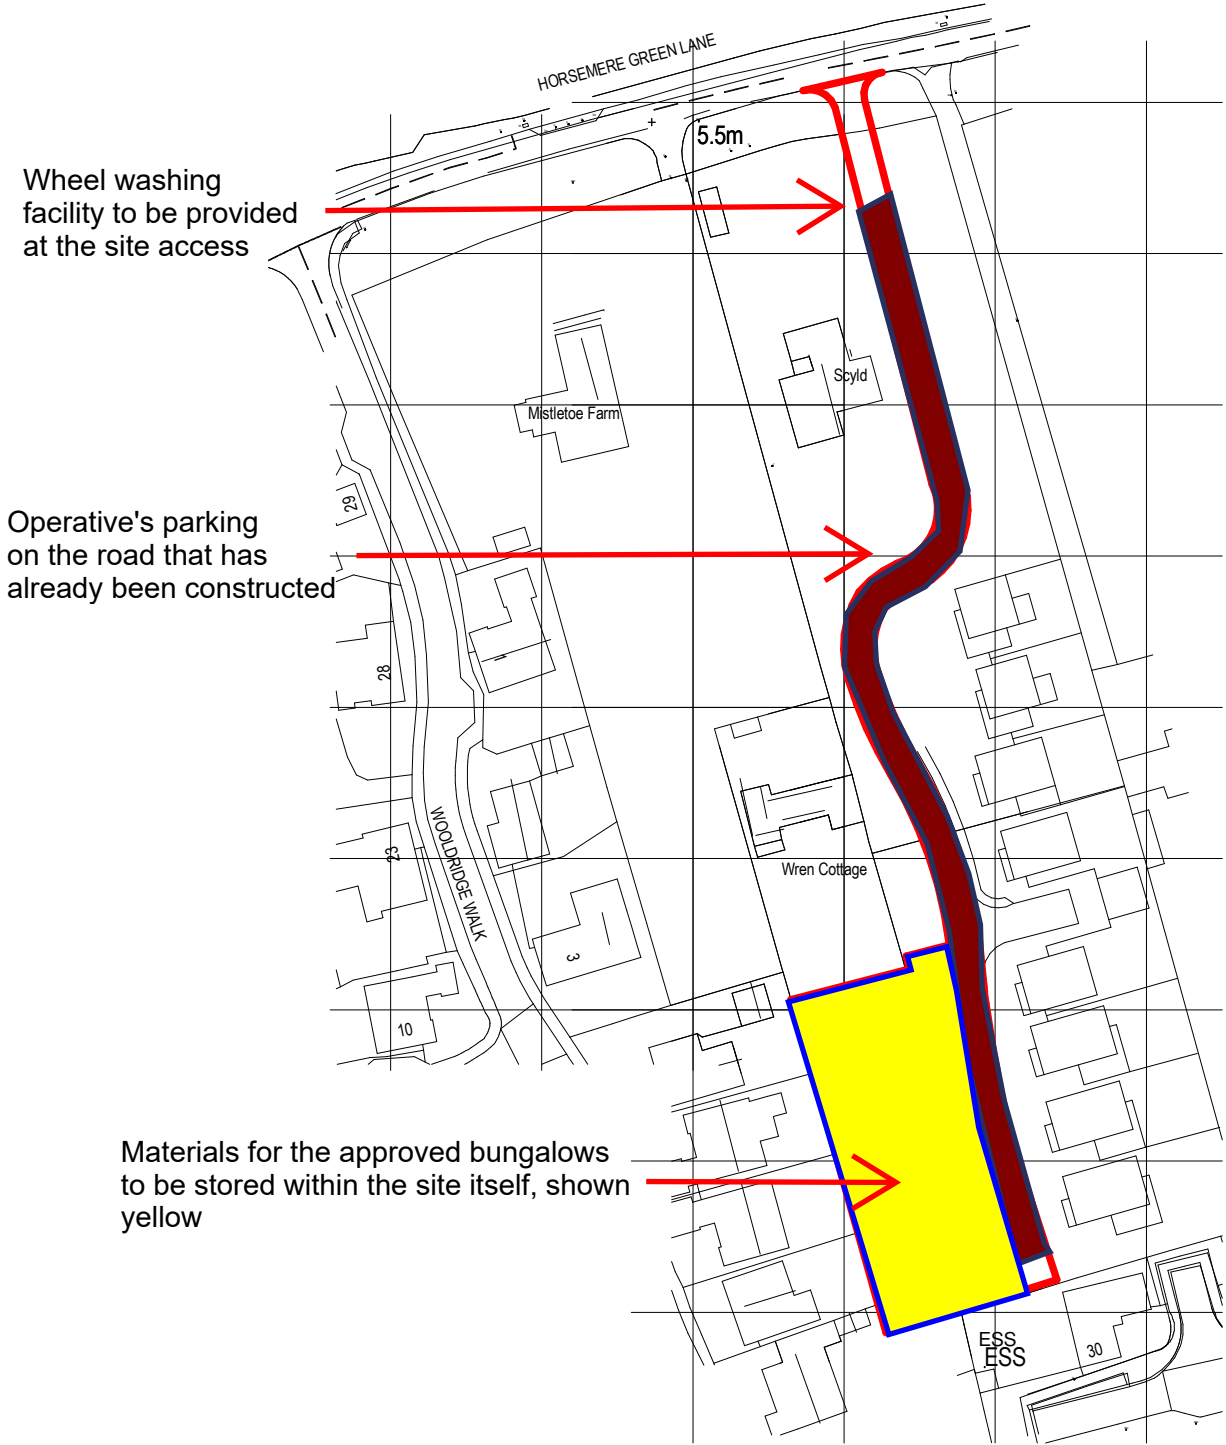


Location and block plan reproduced using surveyors topographic survey

1 0 Location Plan
1 : 1250

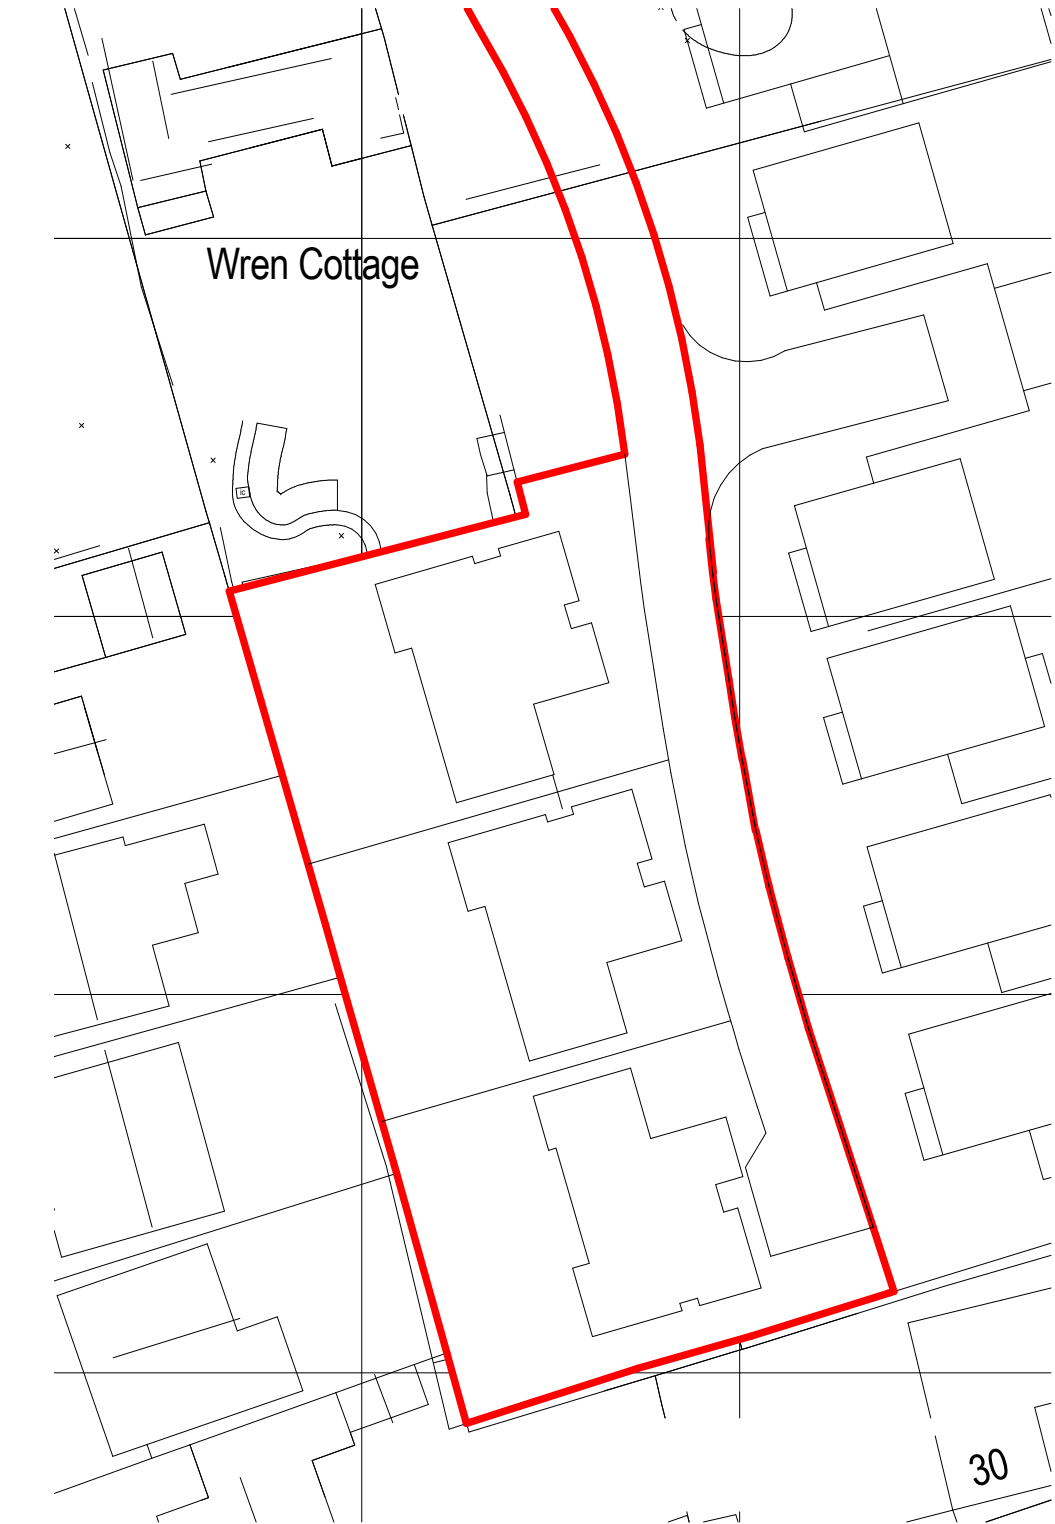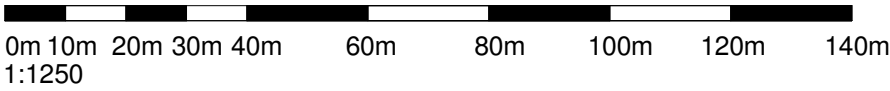

2 0 Block Plan
1 : 500

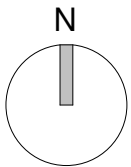

WLAWilliamsLester.

1 Star Lane, Ringwood, BH24 1AL
www.williamslester.com 01425 485234 mail@williamslester.com

Client

Principal Estates Ltd

Project
Land at Wren Cottage
Horsemere Green Lane, Climping,
BN17 5QZ

Title
Location & Block Plan

Scale A3 @ As

Revision Drawing Status

Planning Approval

Suitability Description

Approval

Drawing No.
6099-WLA-XX-ZZ-DR-A-0002