

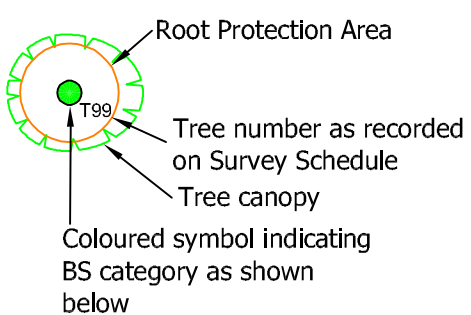


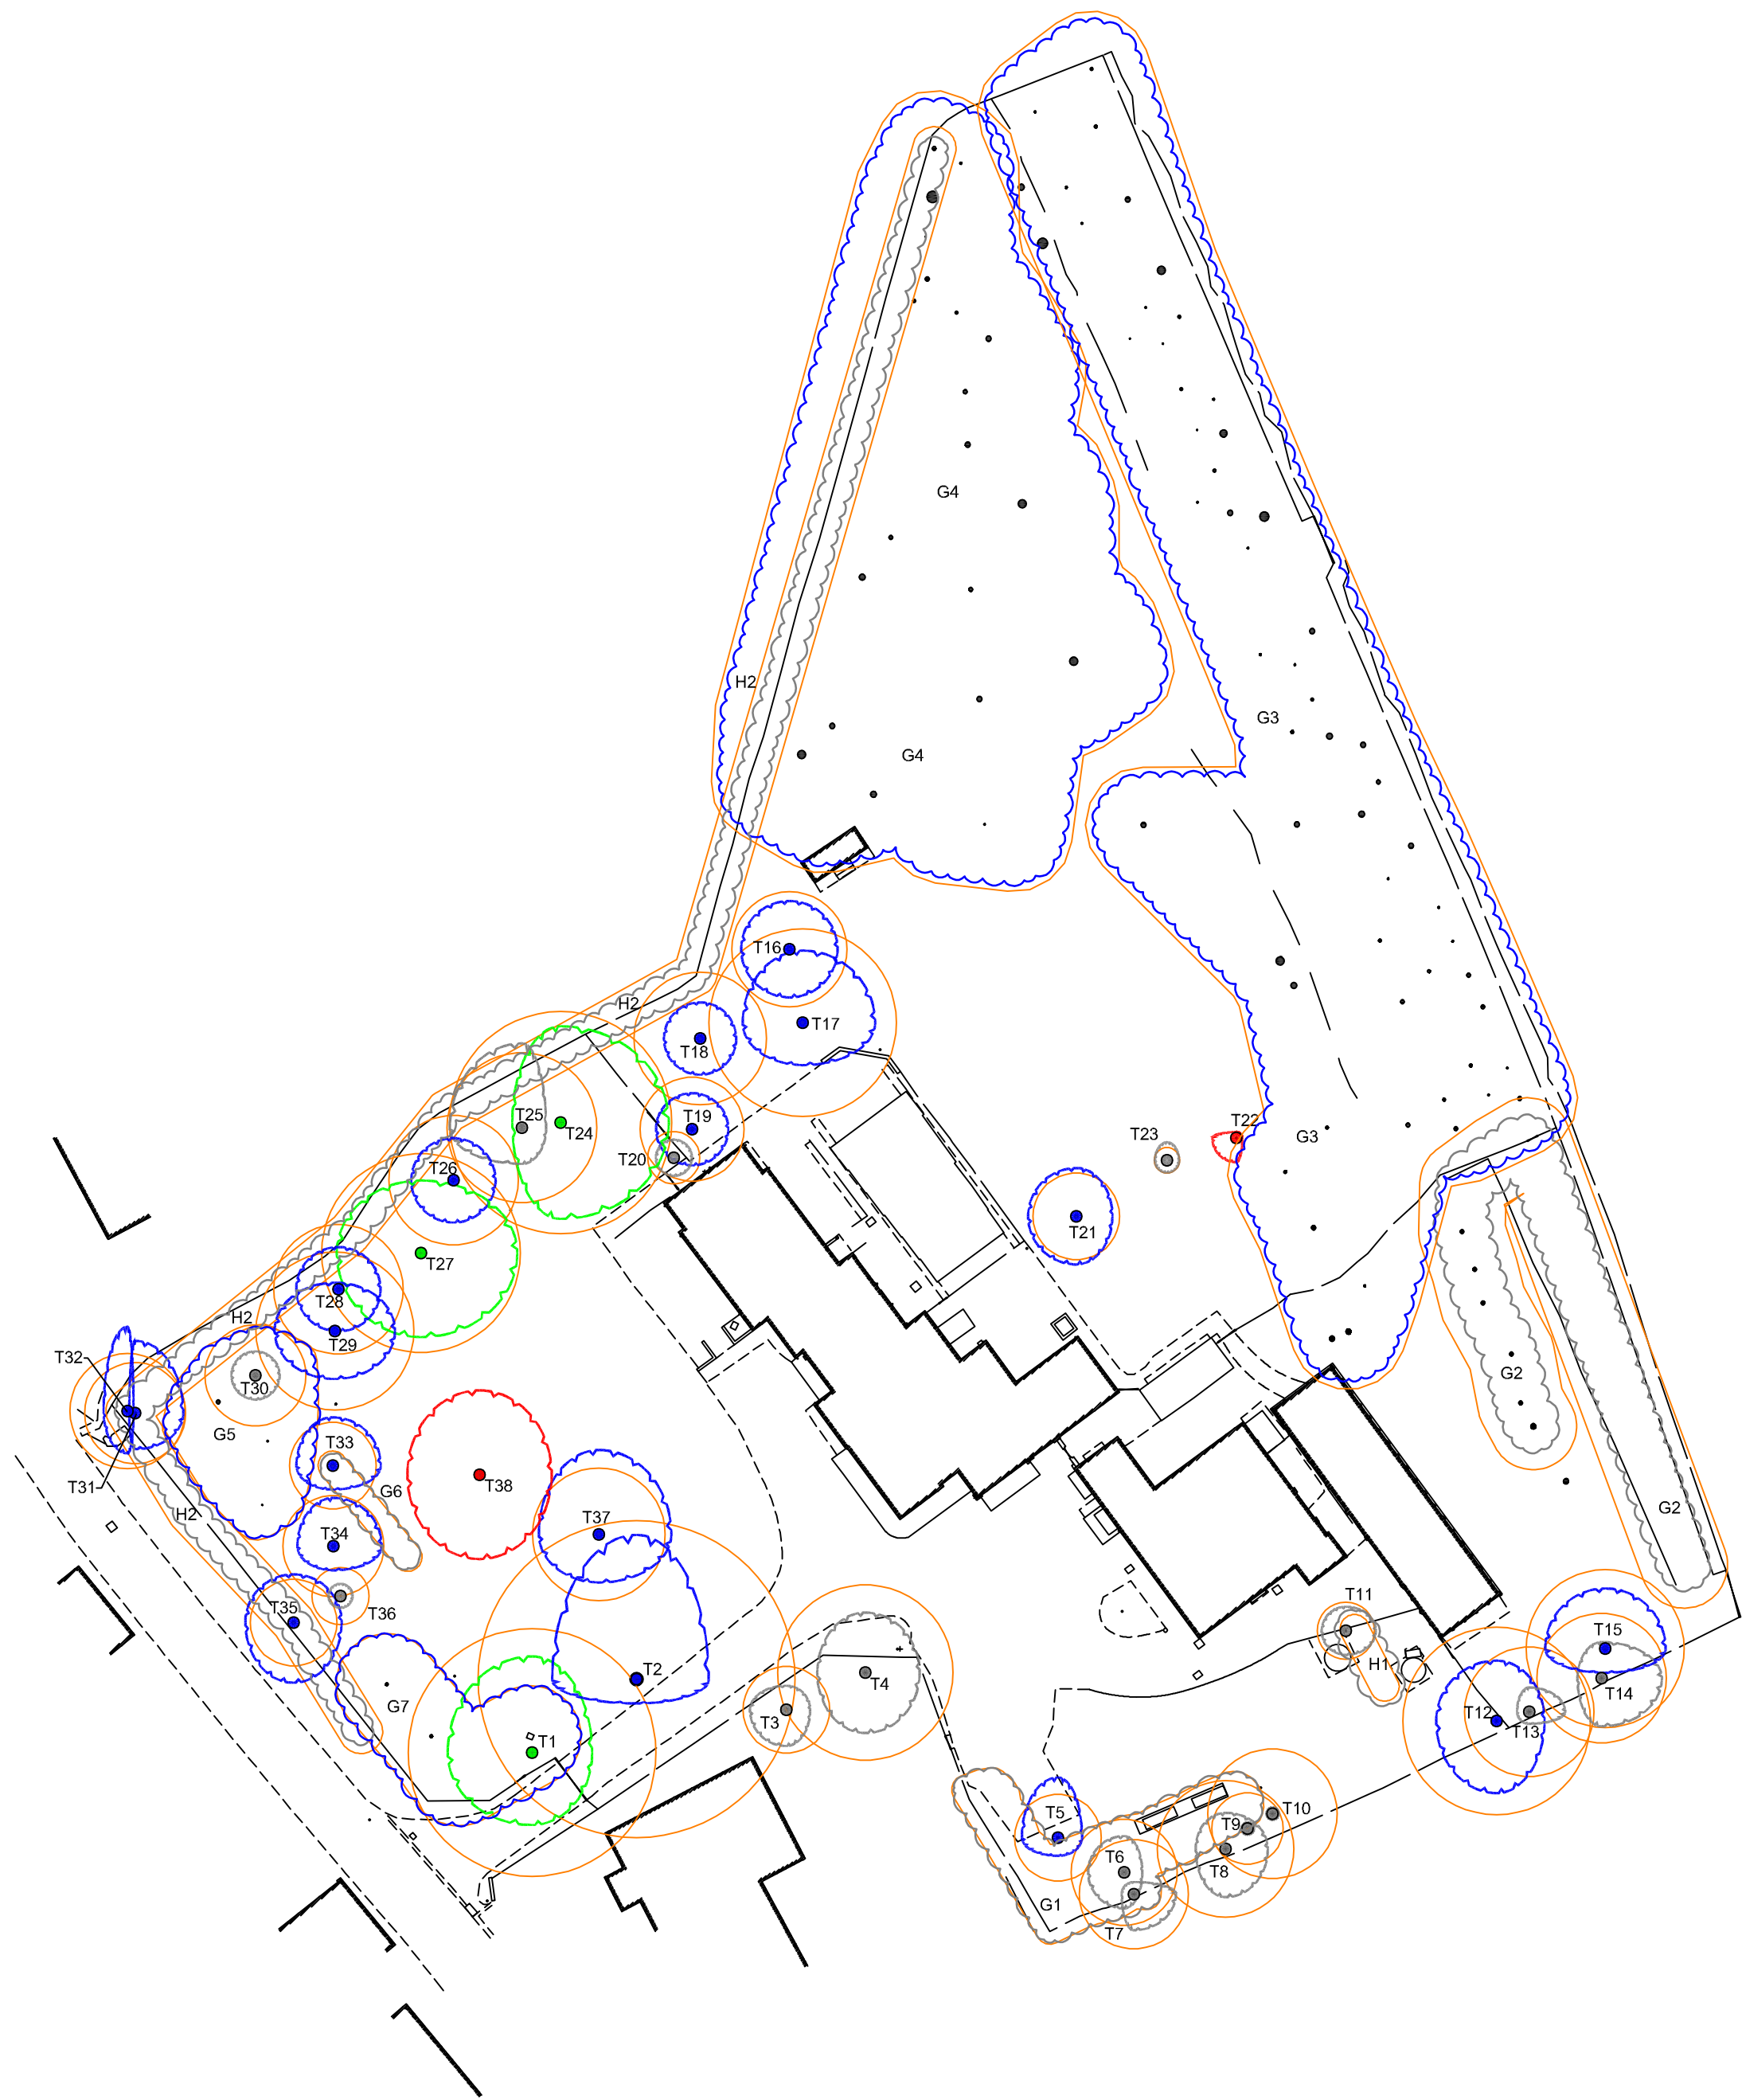


Underlined tree tags denote tree located by eye


Note: Trees labeled thus  are subject to TPO

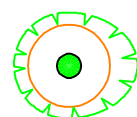


Category A tree
BS5837 2012

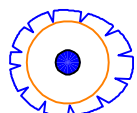

Category B tree
BS5837 2012

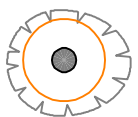

Category C tree
BS5837 2012

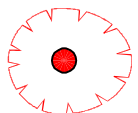

Category U tree
BS5837 2012



Group of Trees/Hedge
Colours same as BS5837 2012
categories for trees (above)



Project	Rigates, Climping Street, Littlehampton
Drawing	Tree Constraints Plan
Date	08.01.26
Ref	25-2053-TCP
Drawn	NT
Checked	DR
Client	Savills
Scale	1:500@A2