




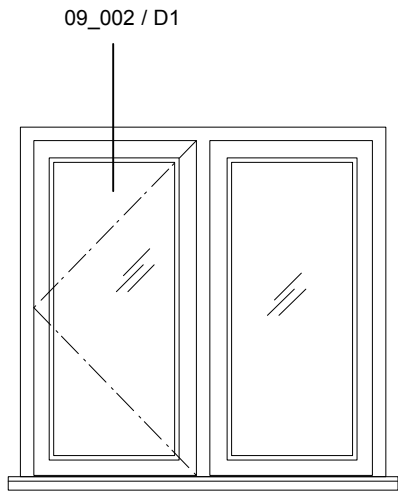


WG05, WG06, WG07, WG09 Hardwood Casement
FINISH: Oiled oak
GLAZING: 14mm Slimline DGUs, Argon filled

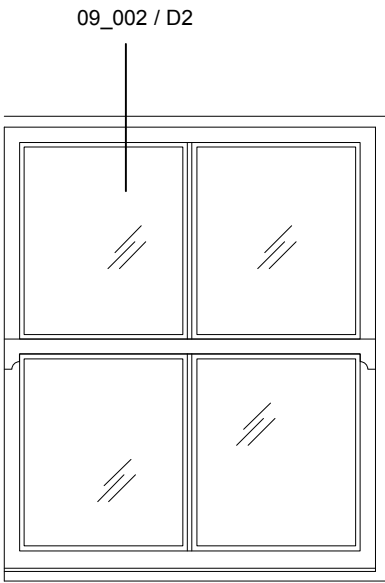


WG03 Hardwood Sash
FINISH: Oiled oak
GLAZING: 14mm Slimline DGUs, Argon filled

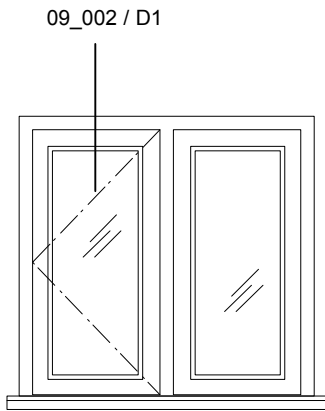


WG02 Hardwood Hardwood Casement
FINISH: Oiled oak
GLAZING: 14mm Slimline DGUs, Argon filled

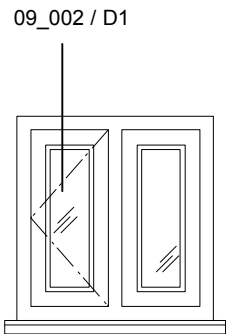


WG08 Hardwood Hardwood Casement
FINISH: Oiled oak
GLAZING: 14mm Slimline DGUs, Argon filled

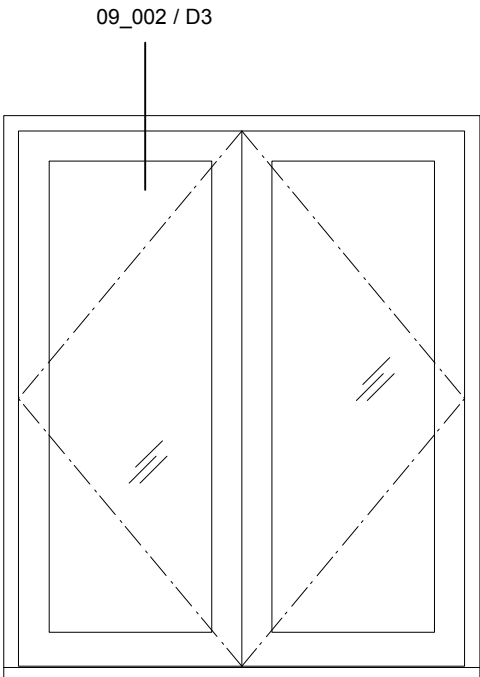

WG01, WG04 Hardwood Patio Doors
FINISH: Oiled oak
GLAZING: 24mm DGUs, Argon filled

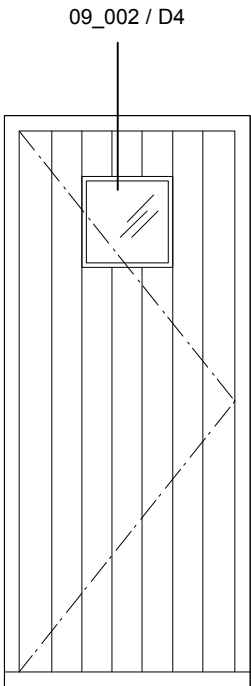

DG01, DG02, DG04 Hardwood Solid Core Plank Door
FINISH: Oiled oak
GLAZING: 14mm slimline DGU, Argon filled

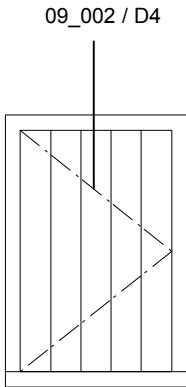

DG05 Hardwood Solid Core Plank Door (into plantroom)
FINISH: Oiled oak
GLAZING: None

MILL COTTAGE: DOORS AND WINDOWS 1:25 @ A3

status	INFO		
revisions	ARCHITECTS 25 Links Yard. Spelman St. London E1 5LX tel 020 7539 3686 fax 020 7539 3687 mail@featherstoneyoung .com www.featherstoneyoung .com FeatherstoneYoung		
	job Clymping Mill		
	address Climping		
	dwg title Mill Cottage Window Schedule		
	scale 1:25/A3 date 05/19		
	CLI job reference	09 001 drawing number	- revision