




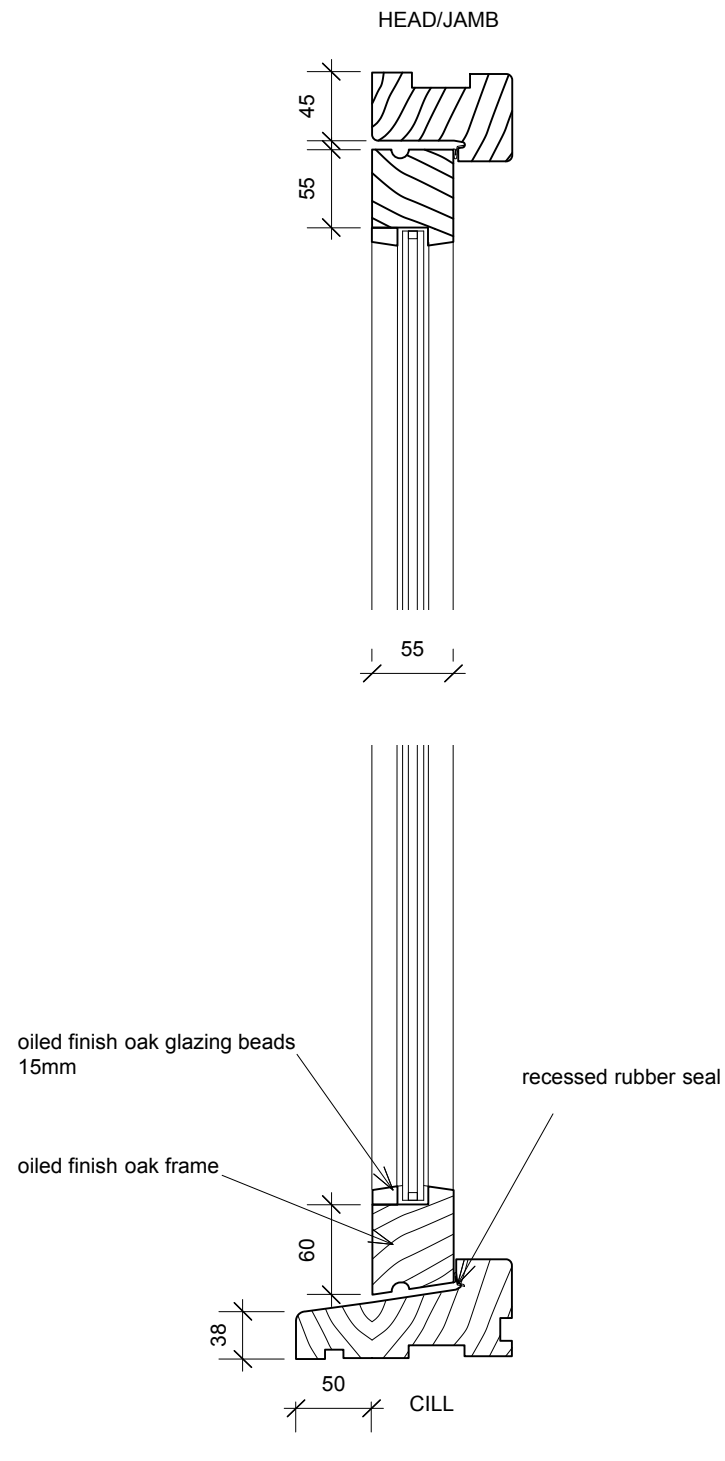


Detail D1 Hardwood Casement Window

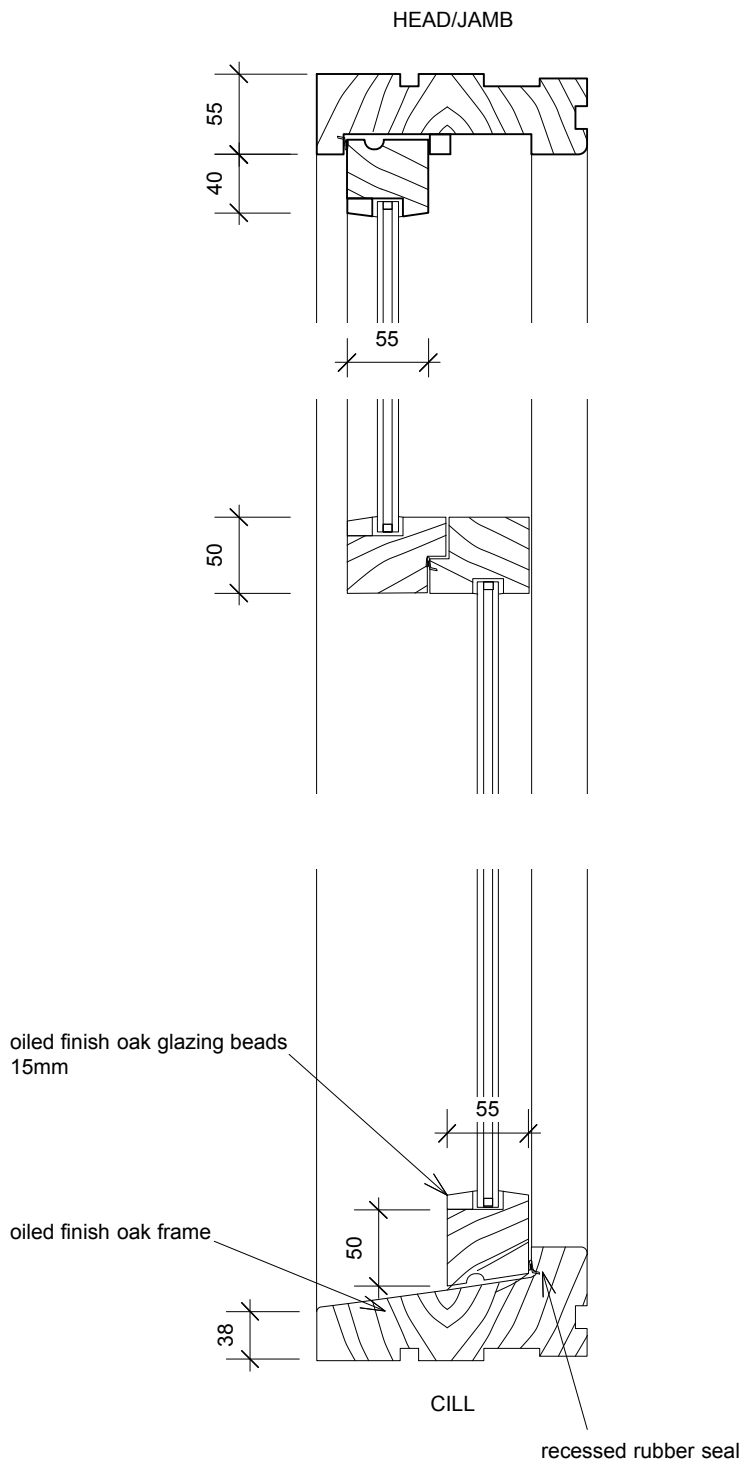

Detail D2 Sash Window

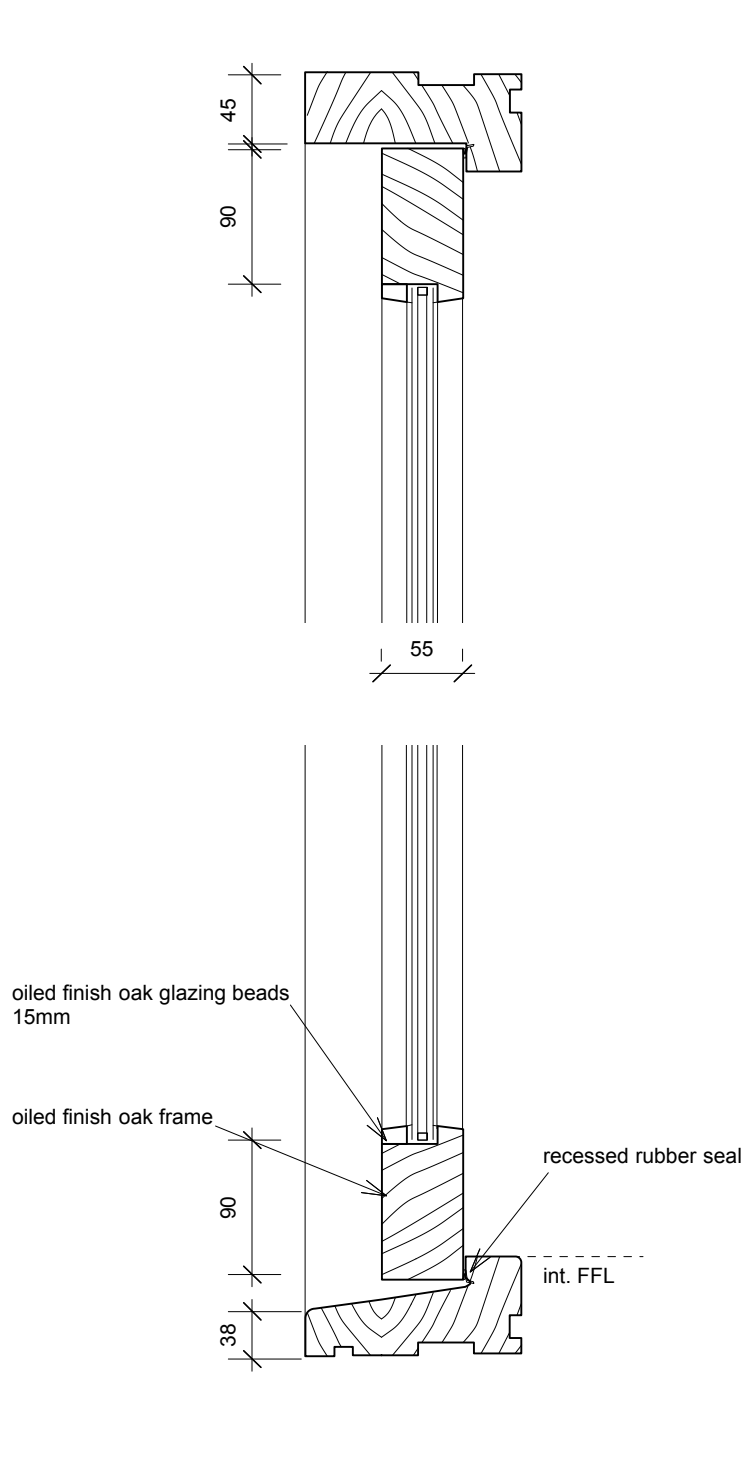

Detail D3 Patio Doors

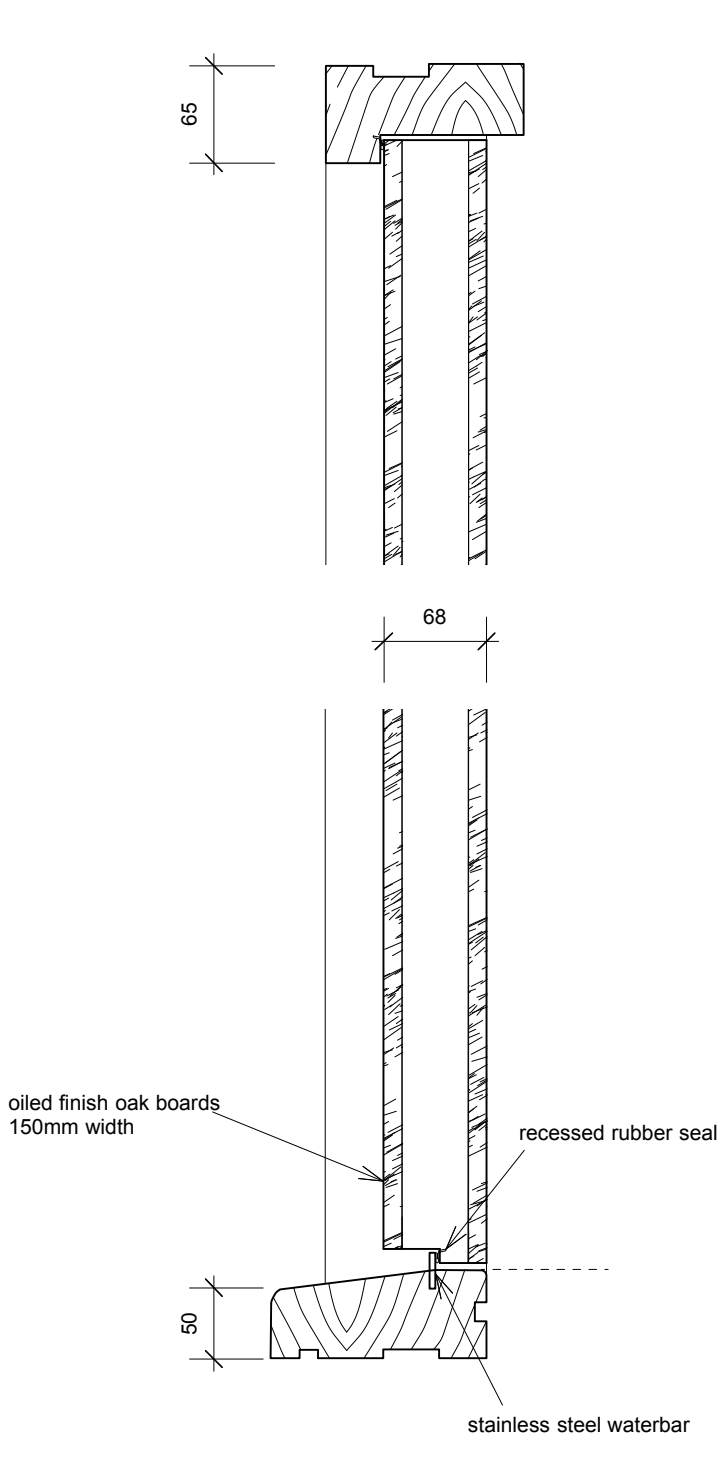

Detail D4 External Entrance Doors

MILL COTTAGE: DOORS AND WINDOW DETAILS 1:5 @ A3

status	INFO		
revisions			
			ARCHITECTS 25 Links Yard. Spelman St. London E1 5LX tel 020 7539 3686 fax 020 7539 3687 mail@featherstoneyoung .com www.featherstoneyoung .com FeatherstoneYoung
			job Clymping Mill
			address Climping
			dwg title Mill Cottage Window Details
			scale 1:5/A3 date 05/19
CLI		09 002	-
job reference		drawing number	revision