


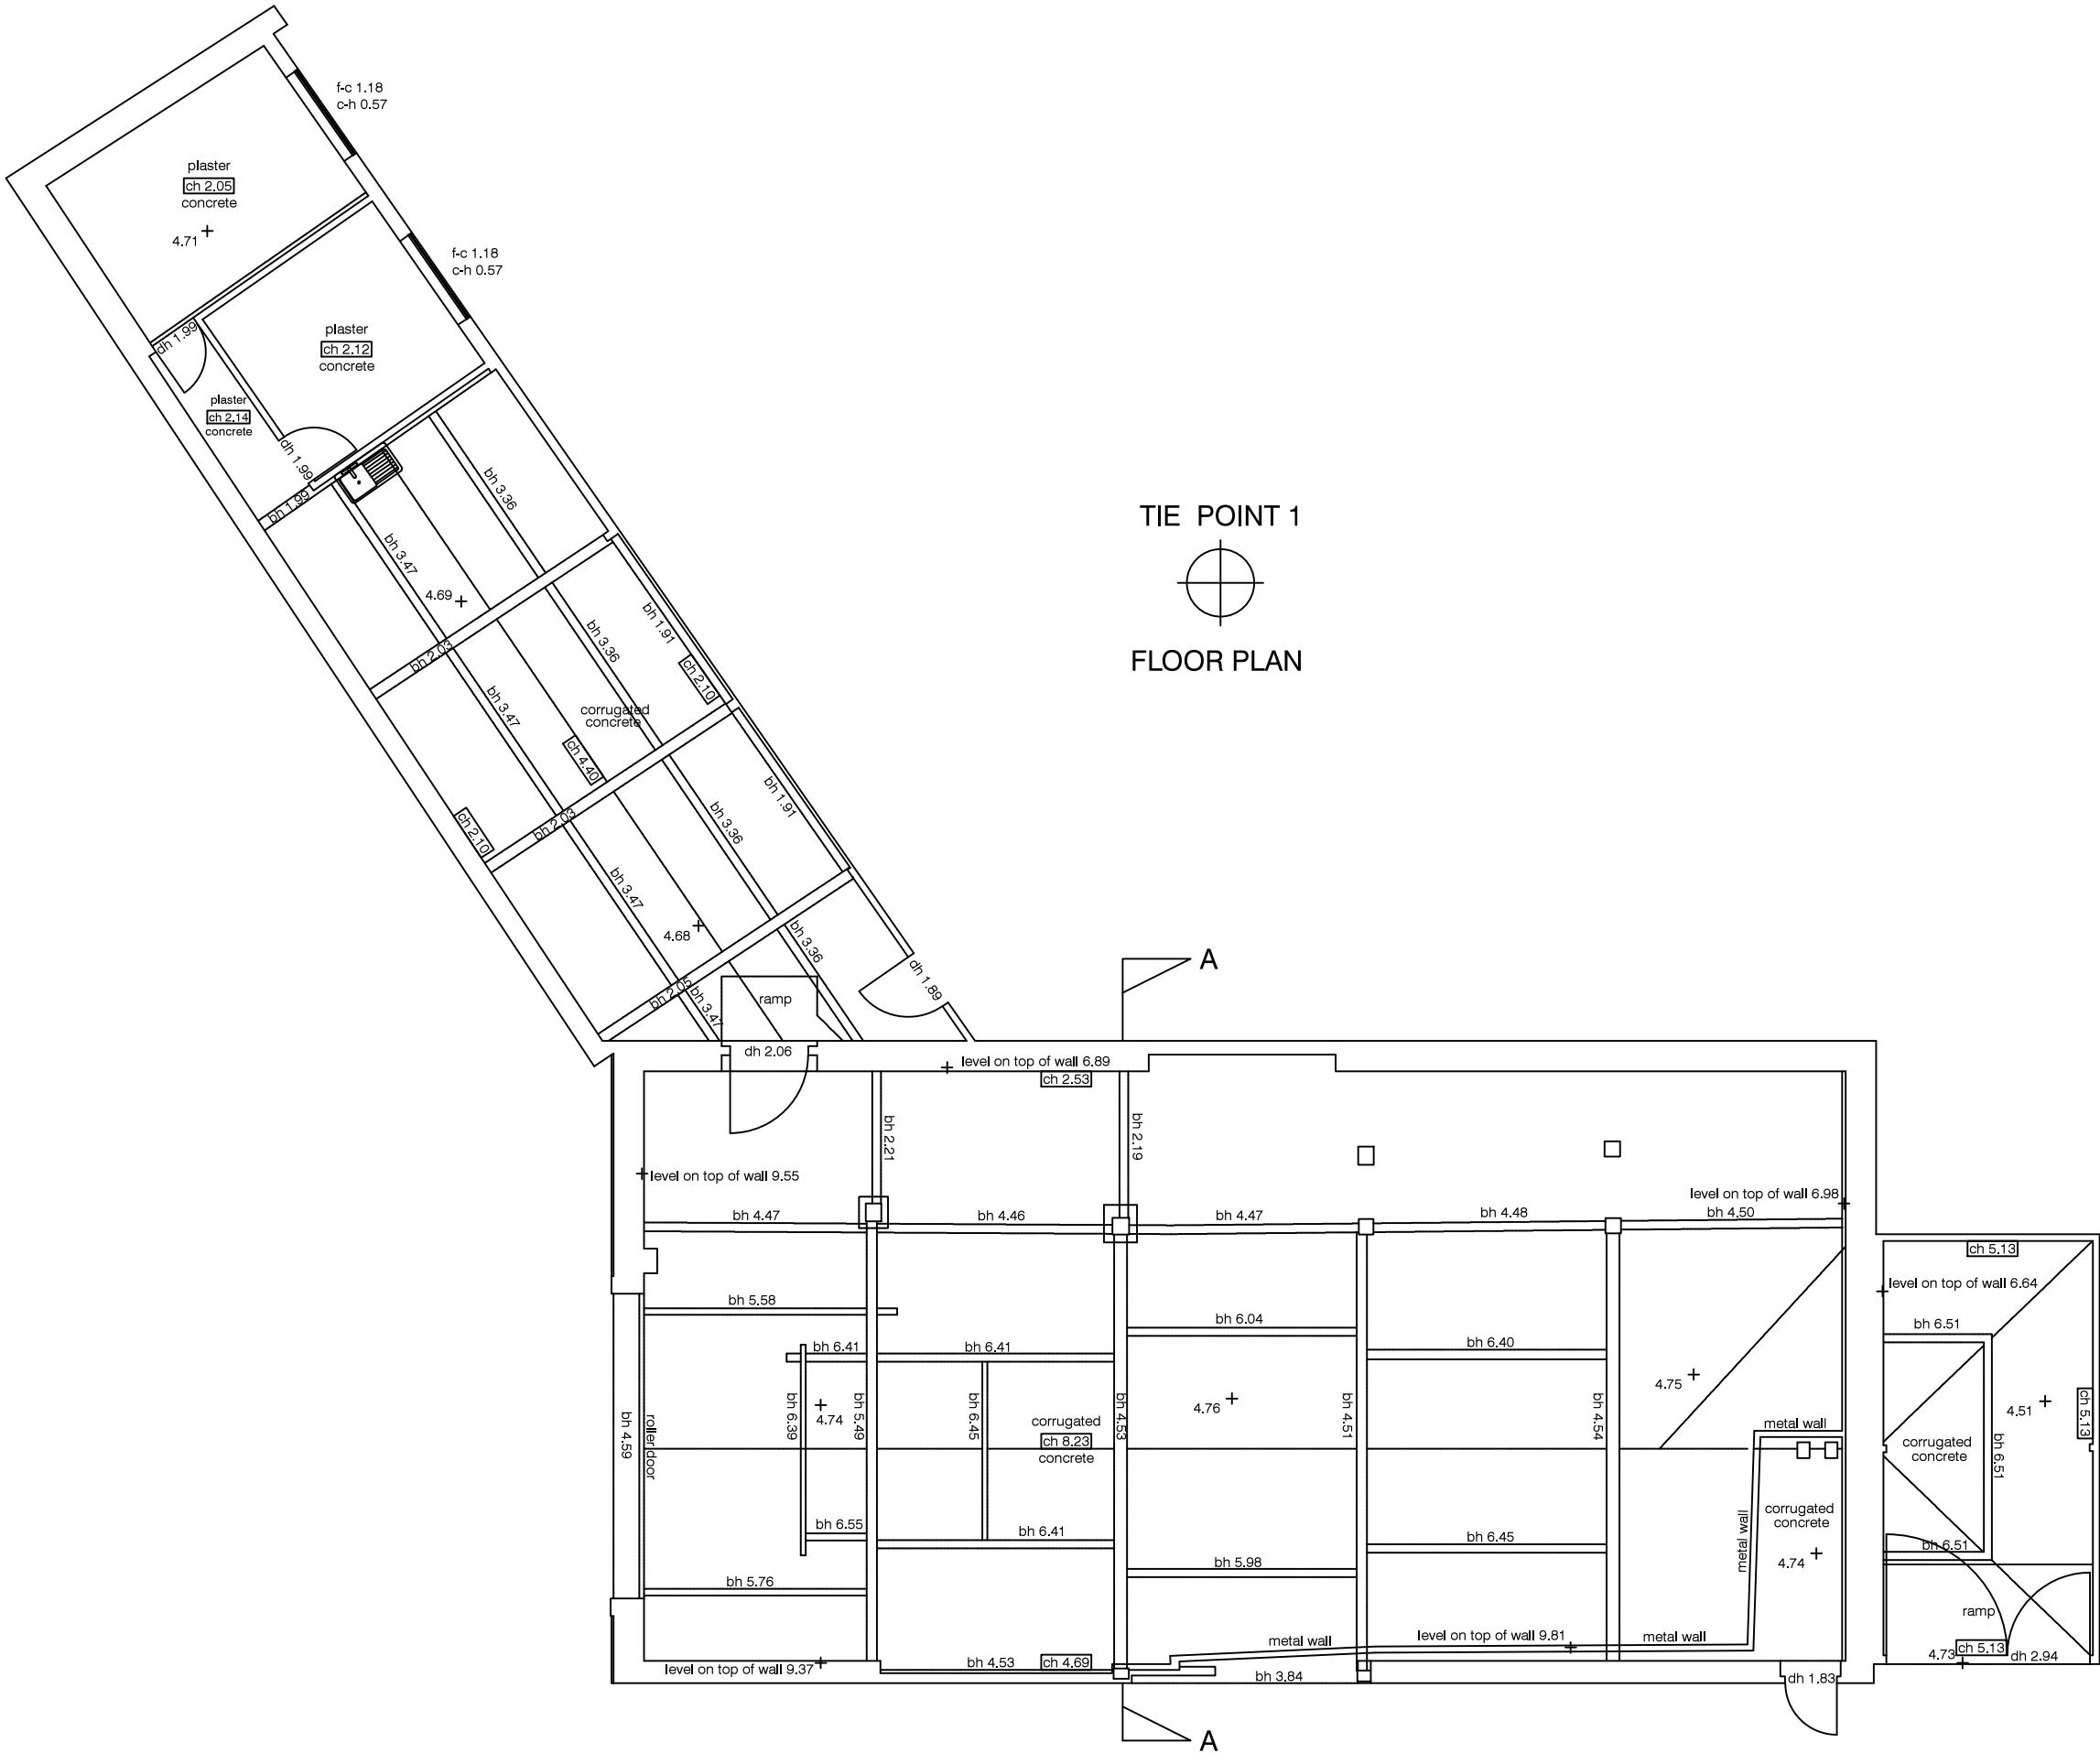


Notes.

Levels related to topographical survey 150844

Rev	Details of Revision	Drawn	Date

Surveyed	Drawn	Date	Checked	Date	Approved	Date
SE	SE	29/01/16	RW	02/02/16	RW	02/02/16

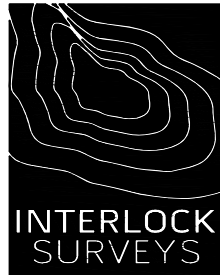

Interlock Surveys Limited
 St. Andrews House
 Radford Semele
 Leamington Spa
 Warwickshire
 CV31 1TF
 T: 01926 330123
 F: 01926 330120
 E: info@interlocksurveys.co.uk

Client.

JOHN COOPER ASSOCIATES ARCHITECTS LIMITED
 1 MIDHURST ROAD
 FERNHURST, HASLEMERE
 SURREY, GU27 3EE

Title.

MEASURED BUILDING
 RYEBANK FARM
 GREVATTS LANE, CLIMPING
 LITTLEHAMPTON, BN17 5RE

Dwg No. **150844 FP** Sheet **1 of 1**

Scale 1:100 A3 Sheet Rev. -