


3 Climbing Park Bognor Road

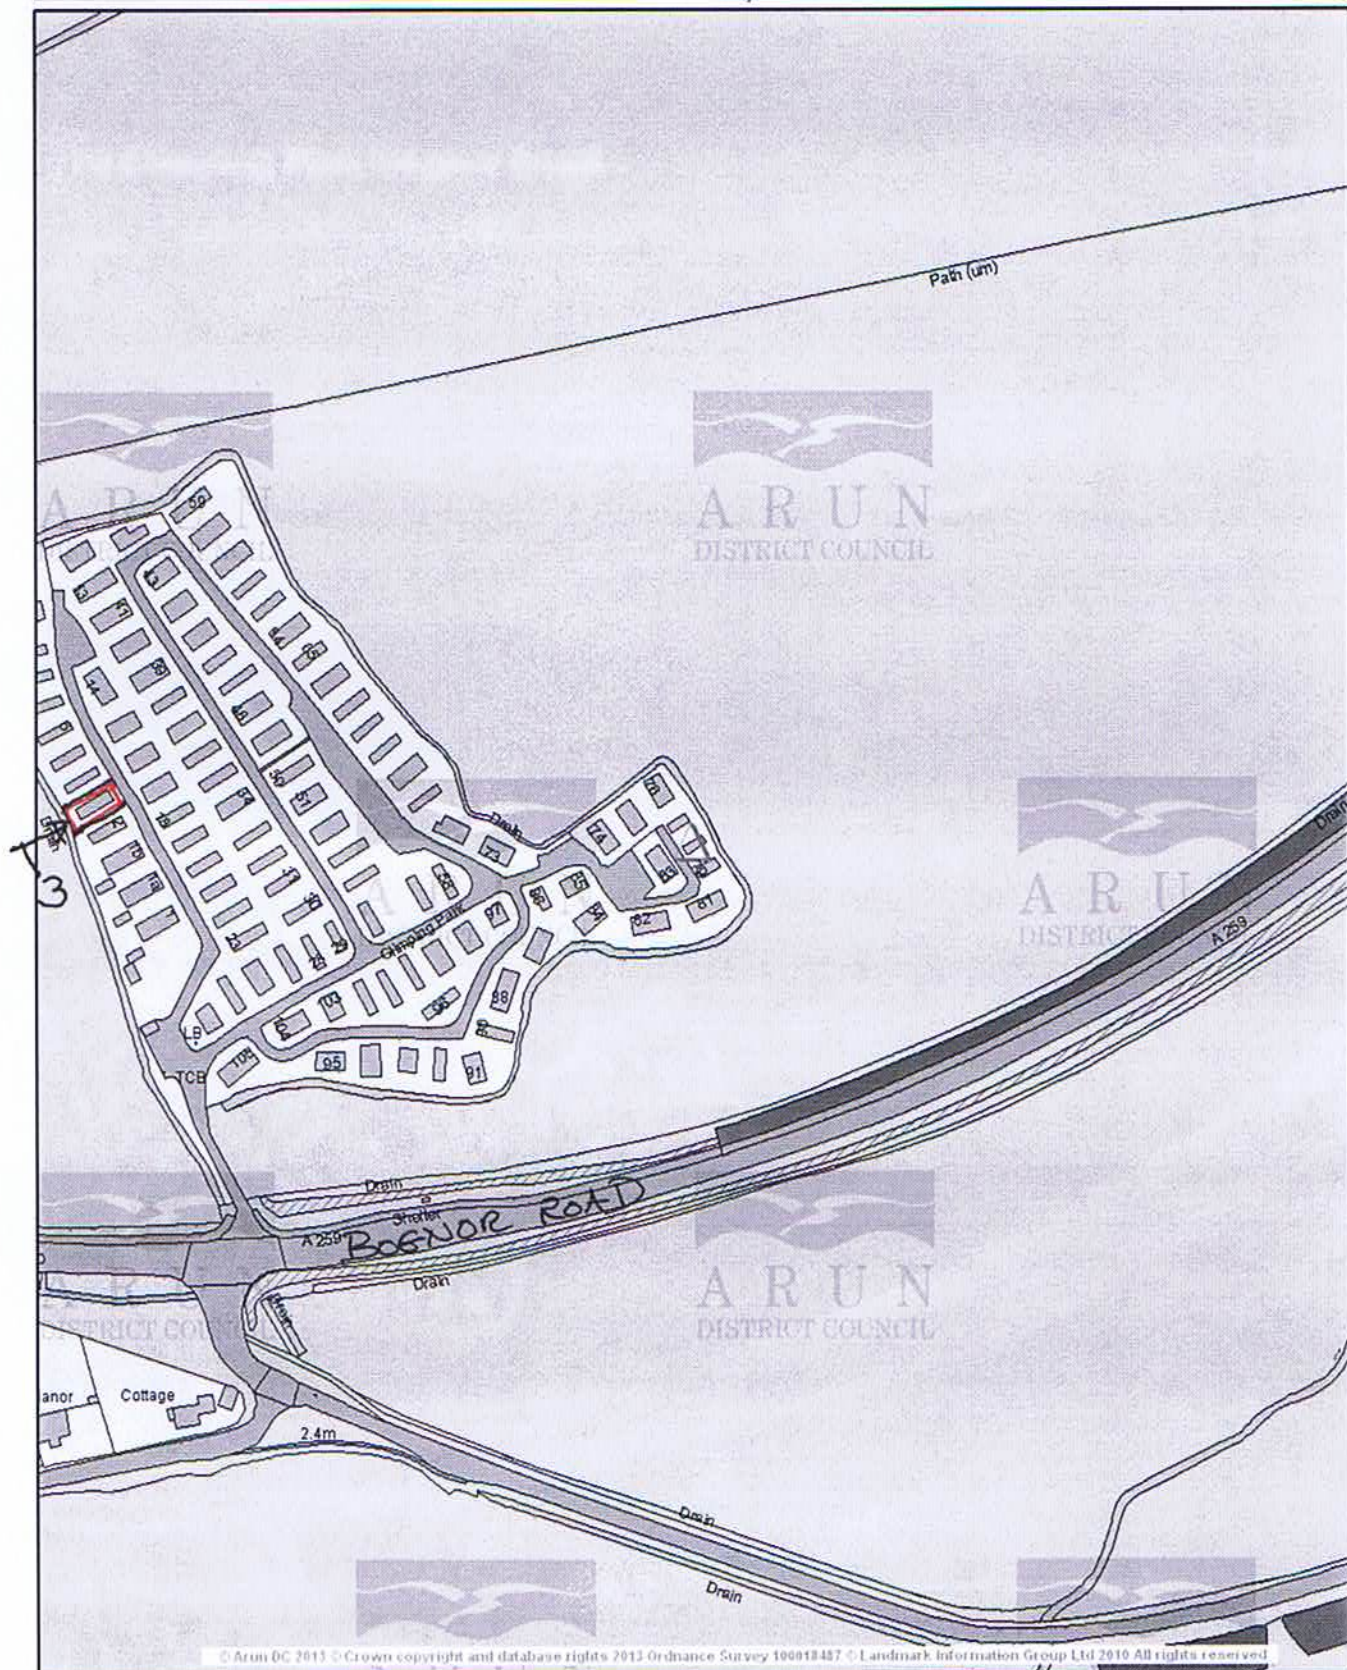

© Arun DC 2013 © Crown copyright and database rights 2013 Ordnance Survey 100018487 © Landmark Information Group Ltd 2010 All rights reserved



Based on the Ordnance Survey mapping with the permission of the Controller of Her Majesty's Stationery Office © Crown Copyright. Unauthorised reproduction infringes Crown Copyright and may lead to prosecution or civil proceedings. Arun District Council 100018487.

Scale 1/2500

Date 11/12/2014

Centre = 501135 E 102106 N

Orientation of Dwelling is now rotated 90 degrees to