


15 Crophorne Drive



Existing

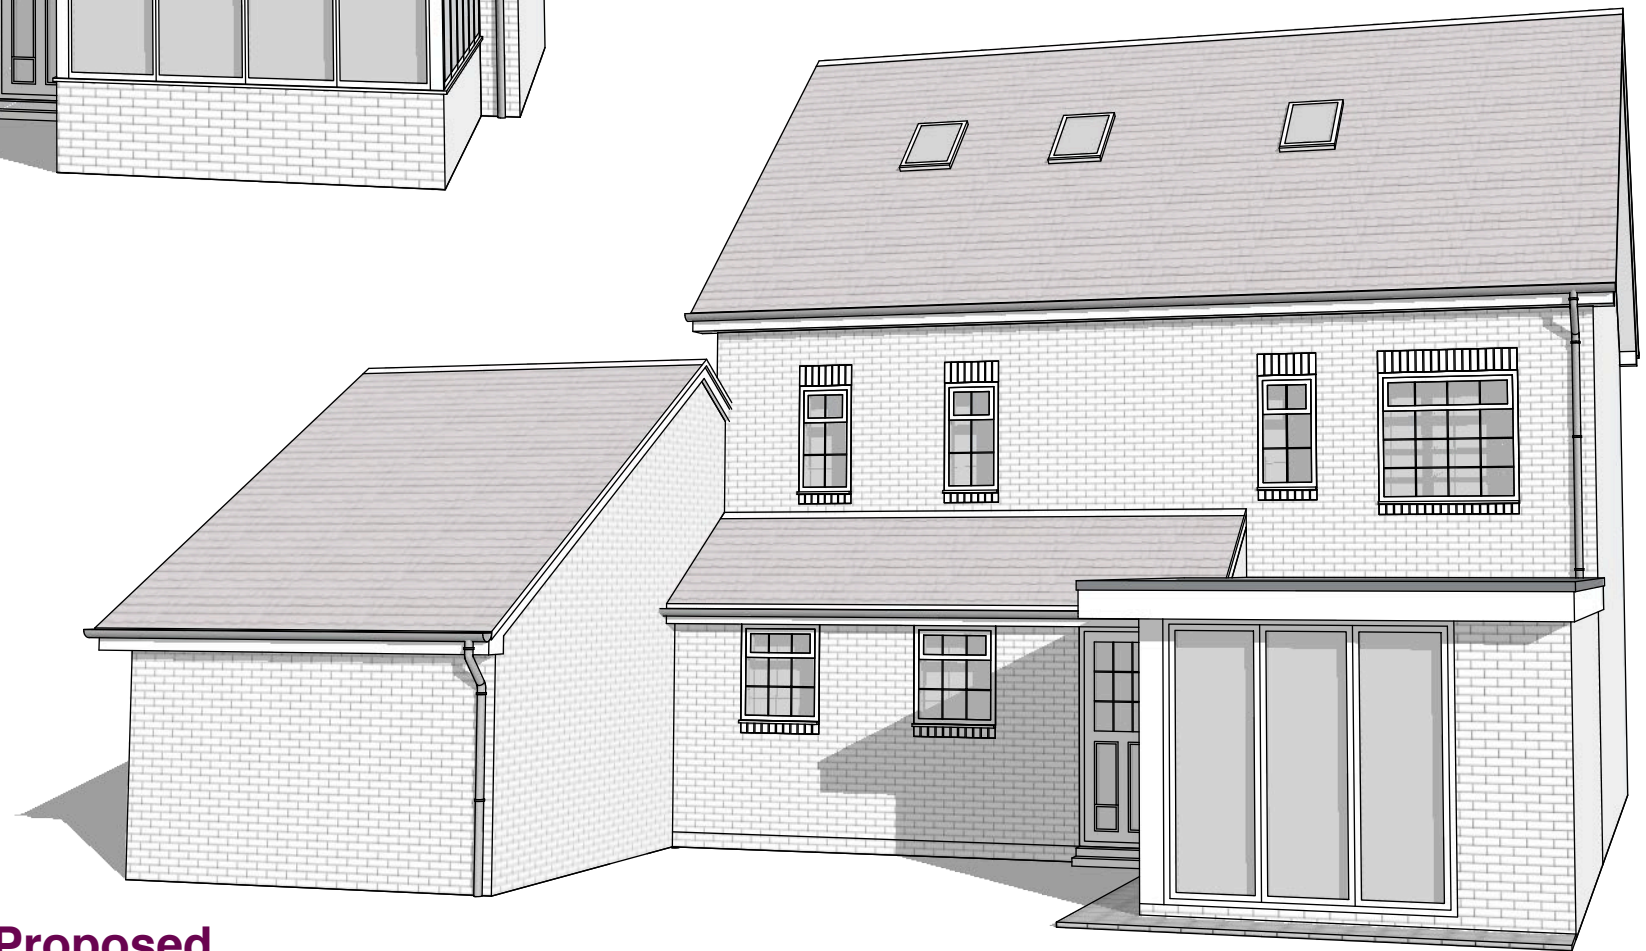


Proposed



15 Crophorne Drive




Existing

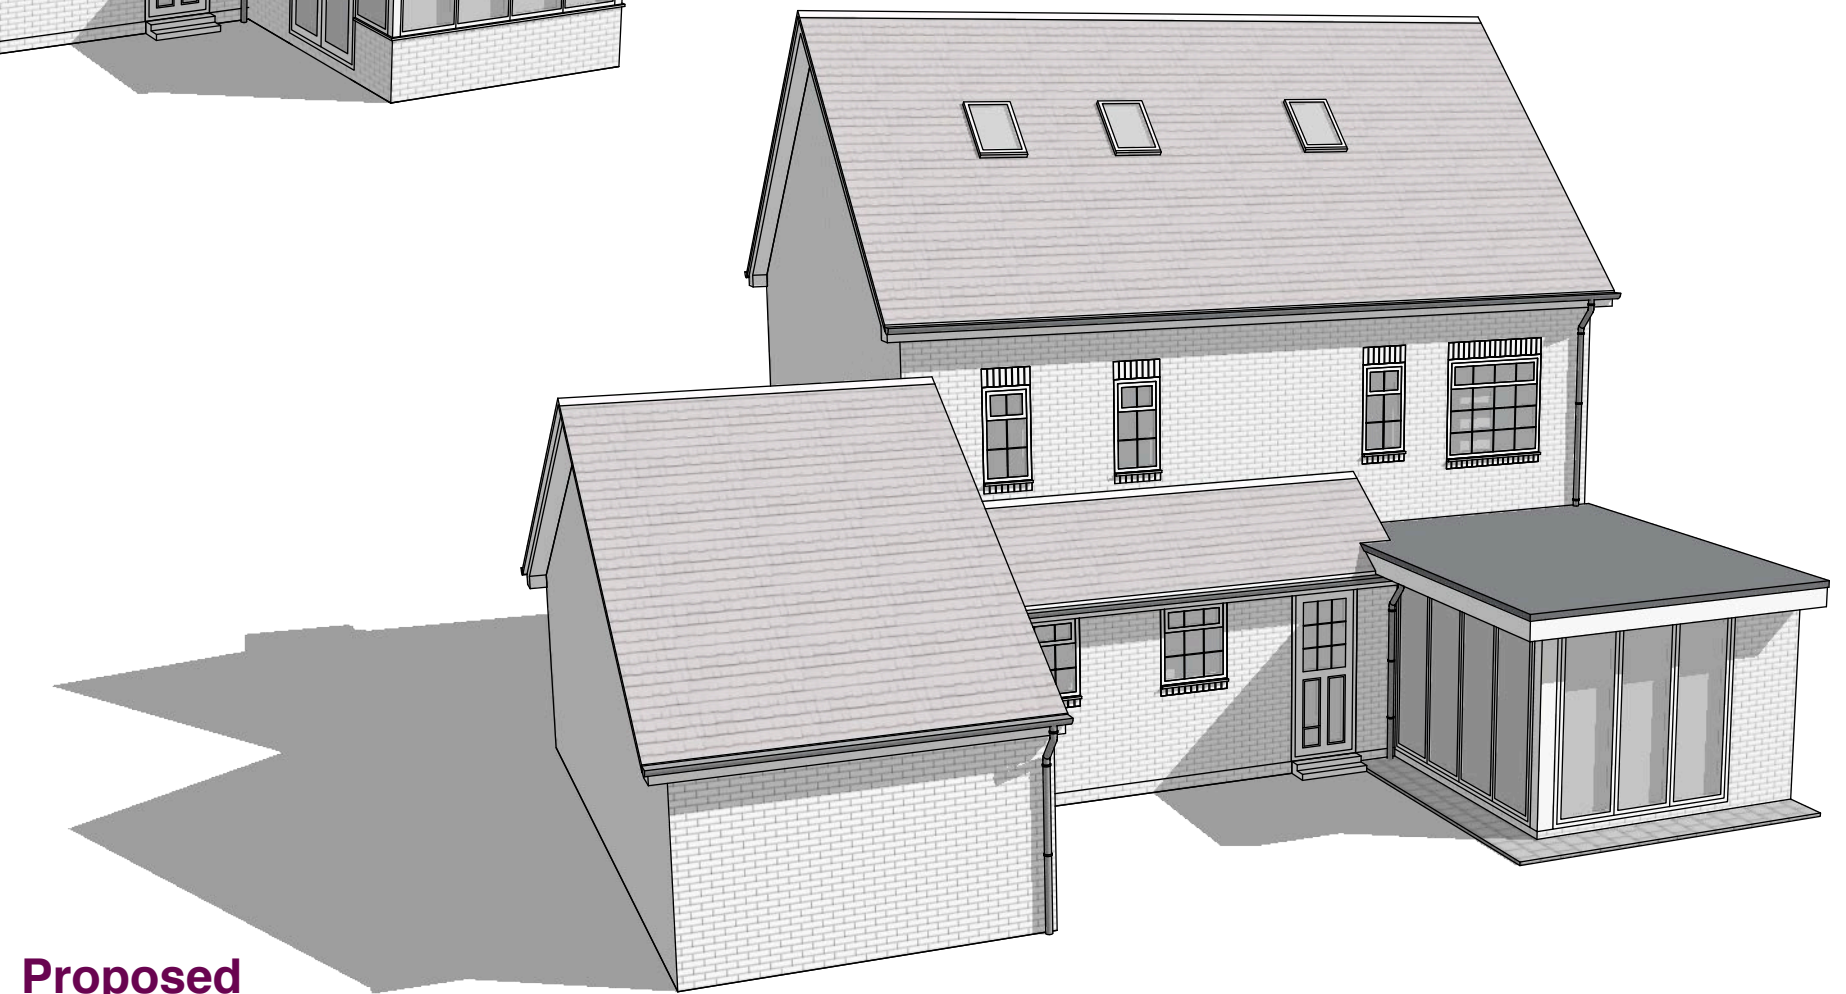


Proposed

15 Crophorne Drive

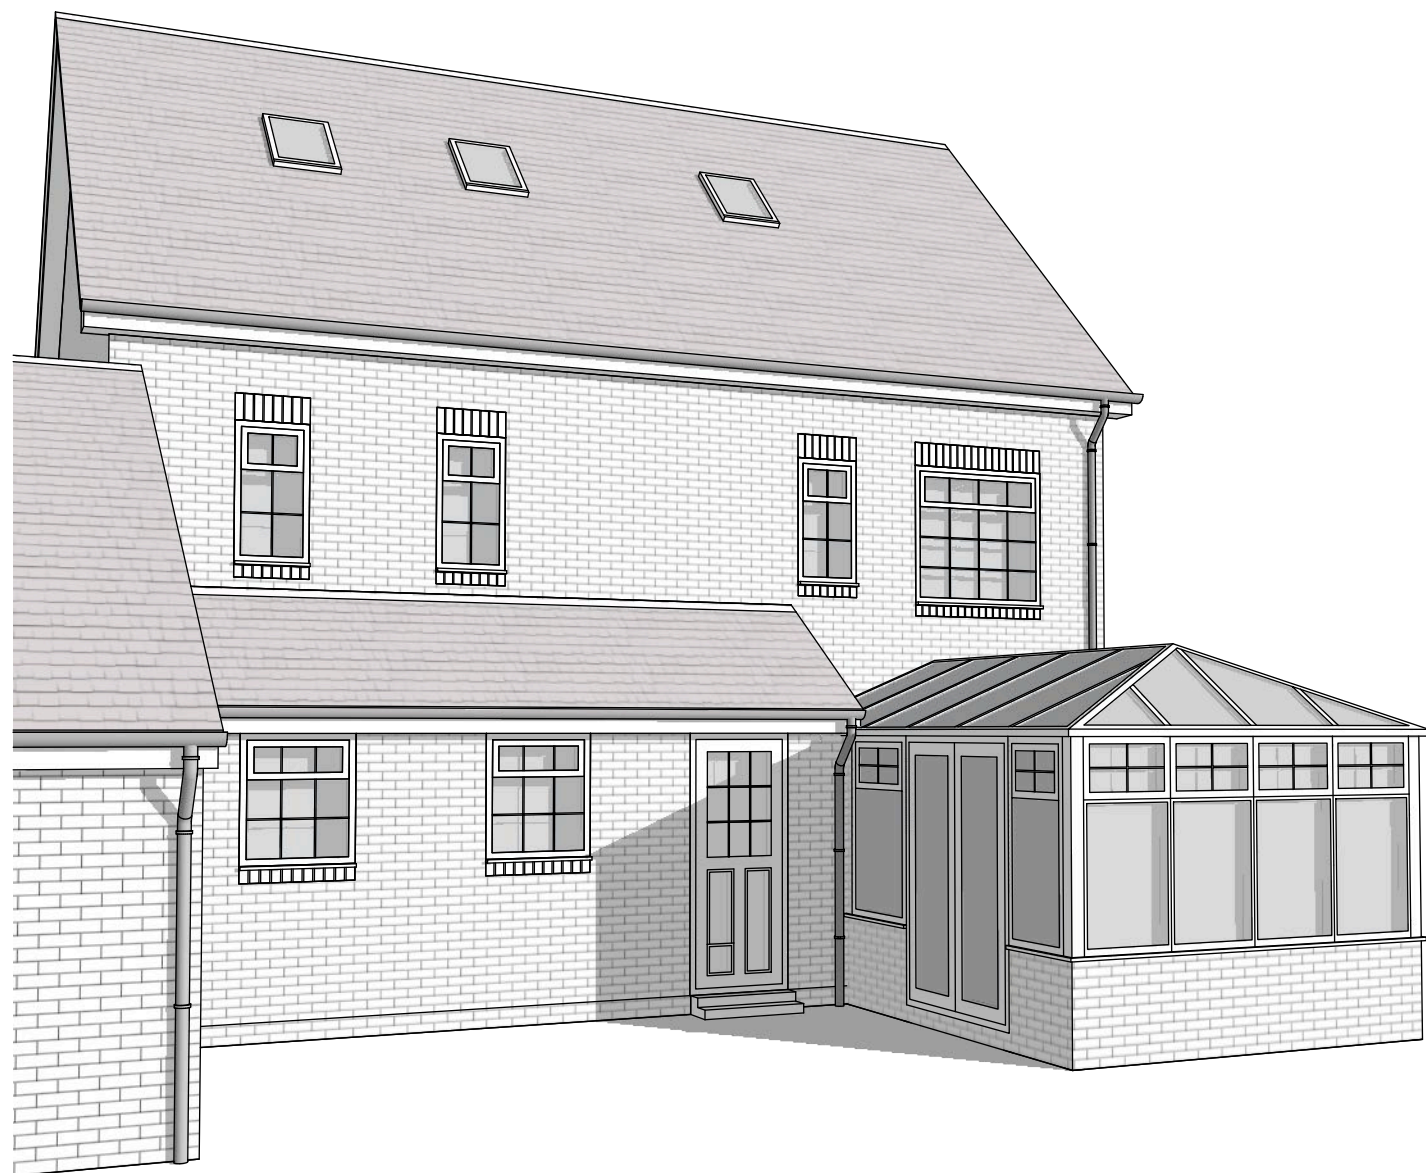

Existing

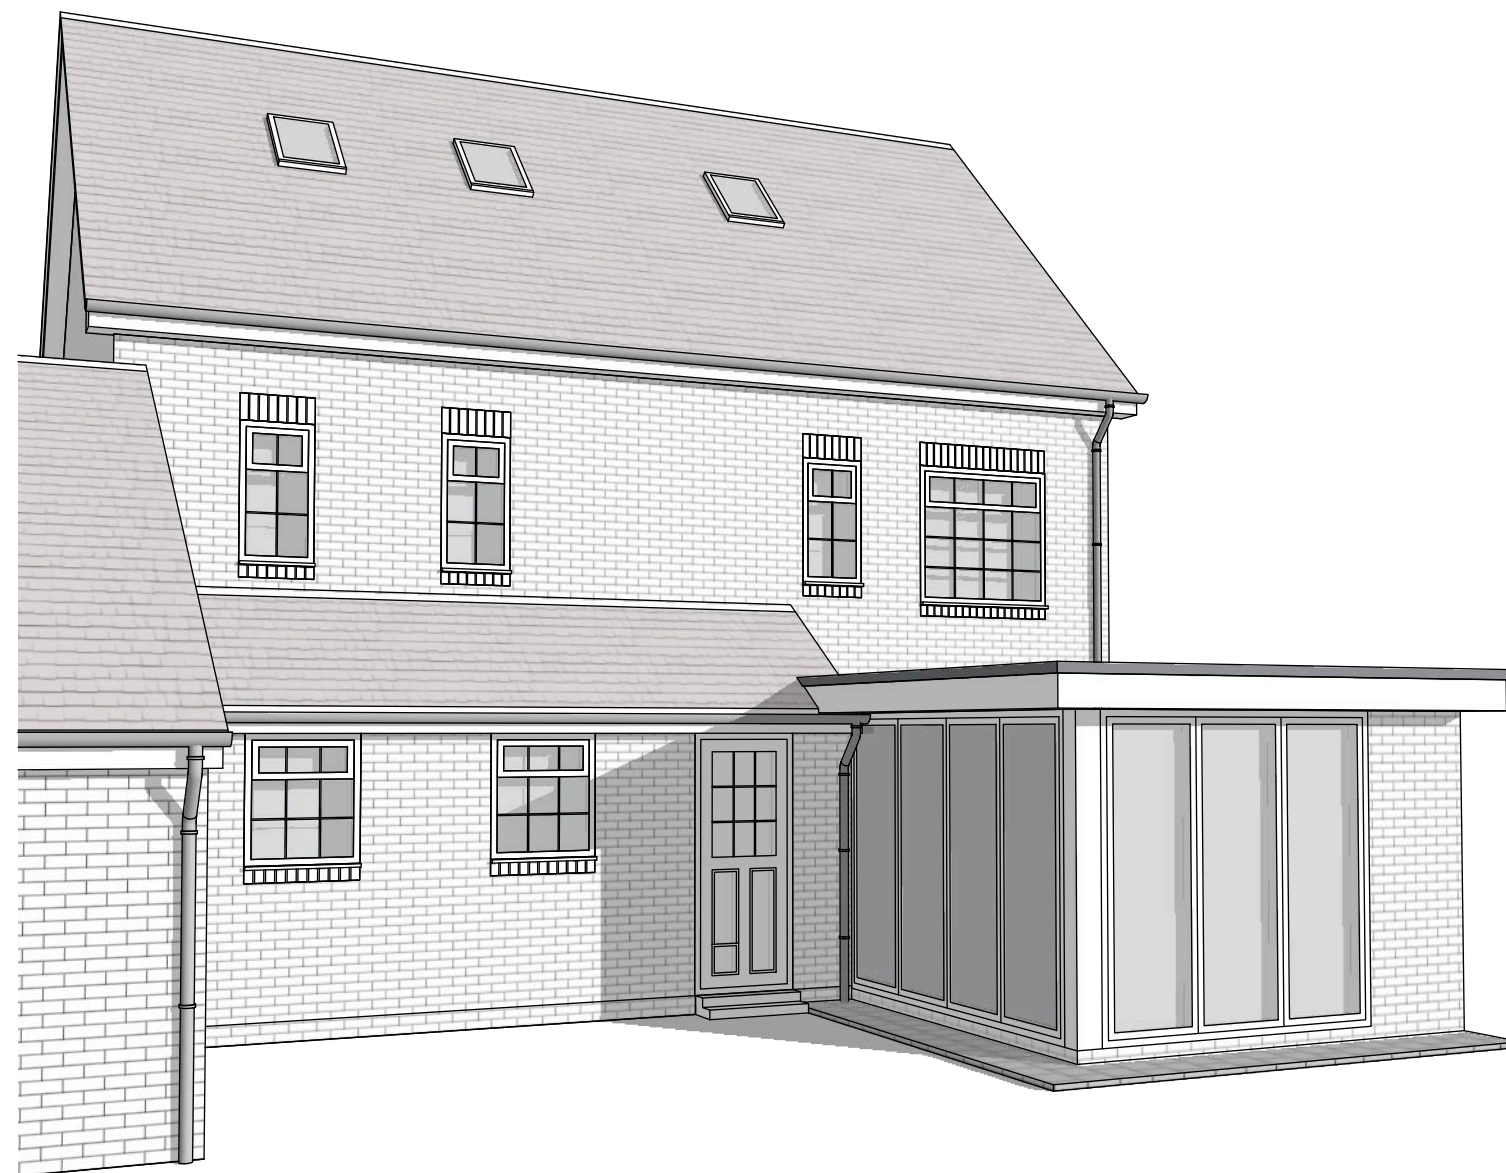


Proposed



15 Crophorne Drive




Front Elev

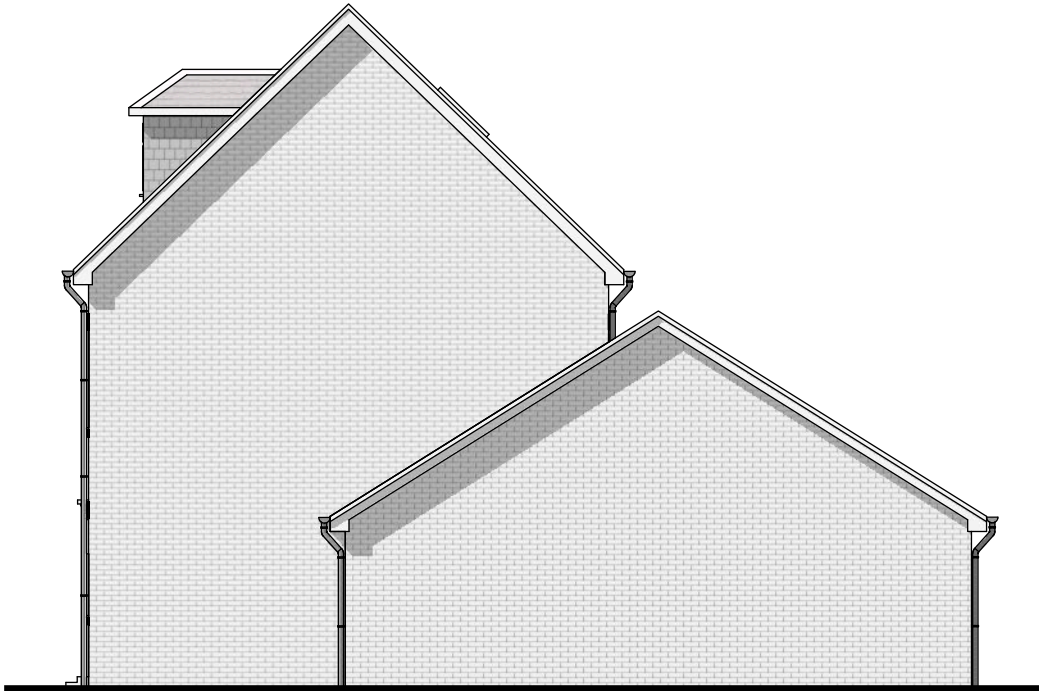

Side Elev



Rear Elev

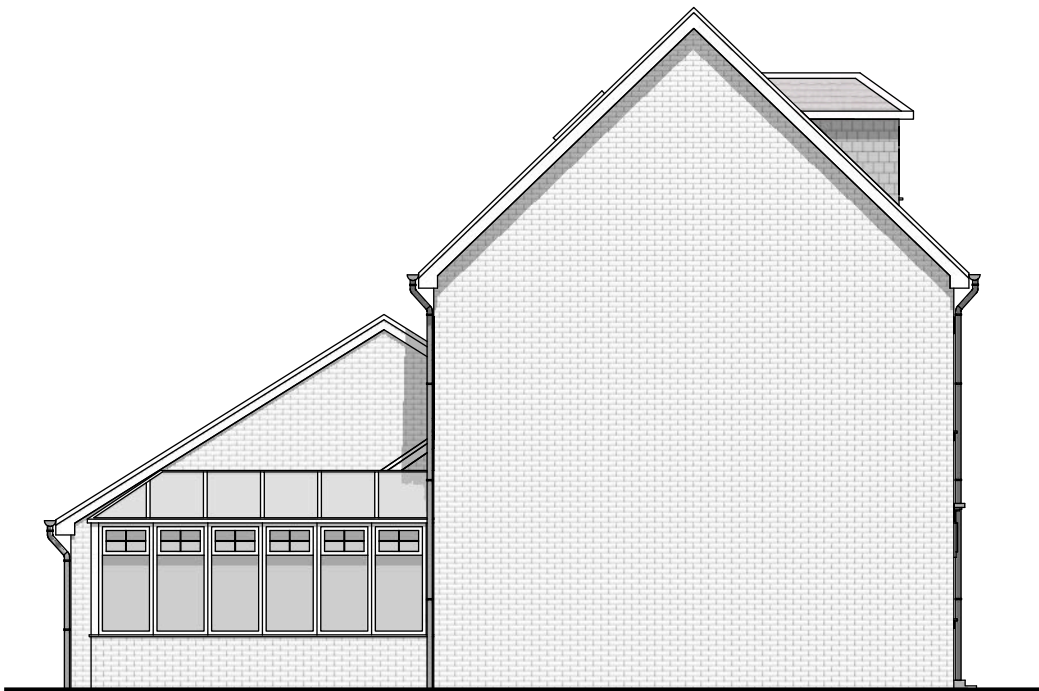

Side Elev


EXISTING
Scale 1:100 @ A3



15 Crophorne Drive




Front Elev

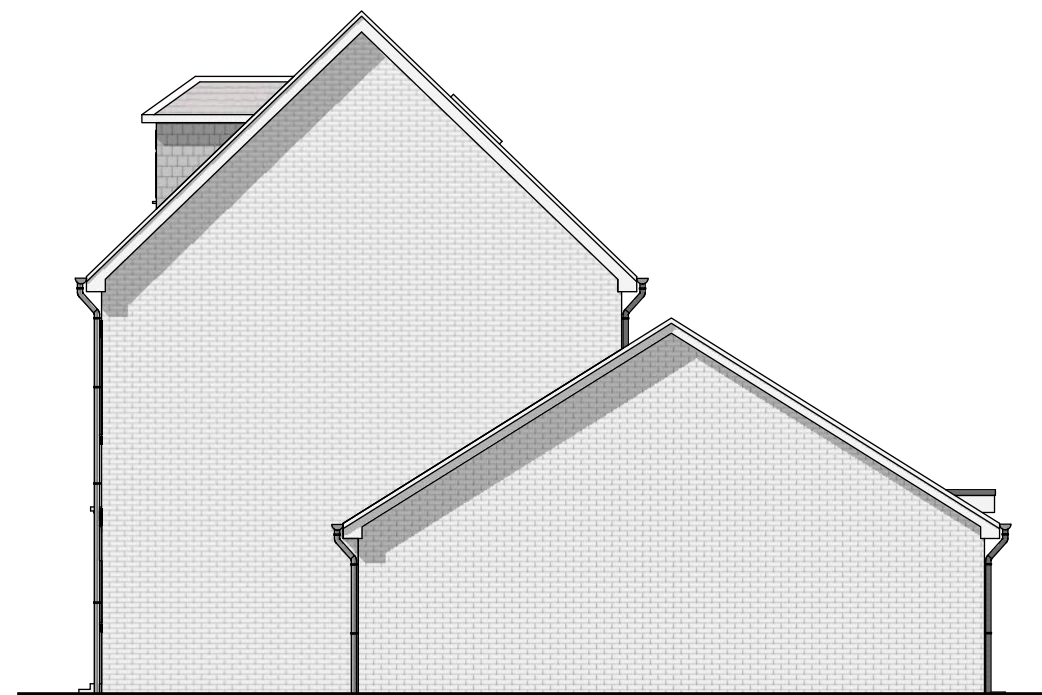

Side Elev



Rear Elev

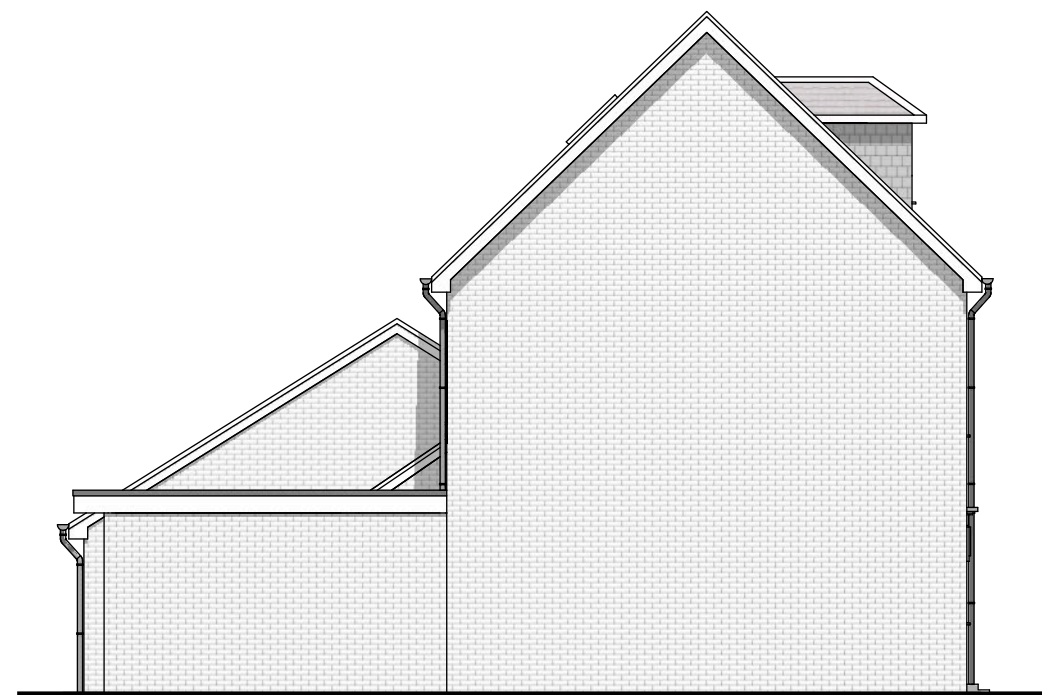

Side Elev

PROPOSED

Scale 1:100 @ A3




Shear Architectural Design LTD


Tel: 07881 656512

www.sheararchitecturaldesign.co.uk

15 Crophorne Drive

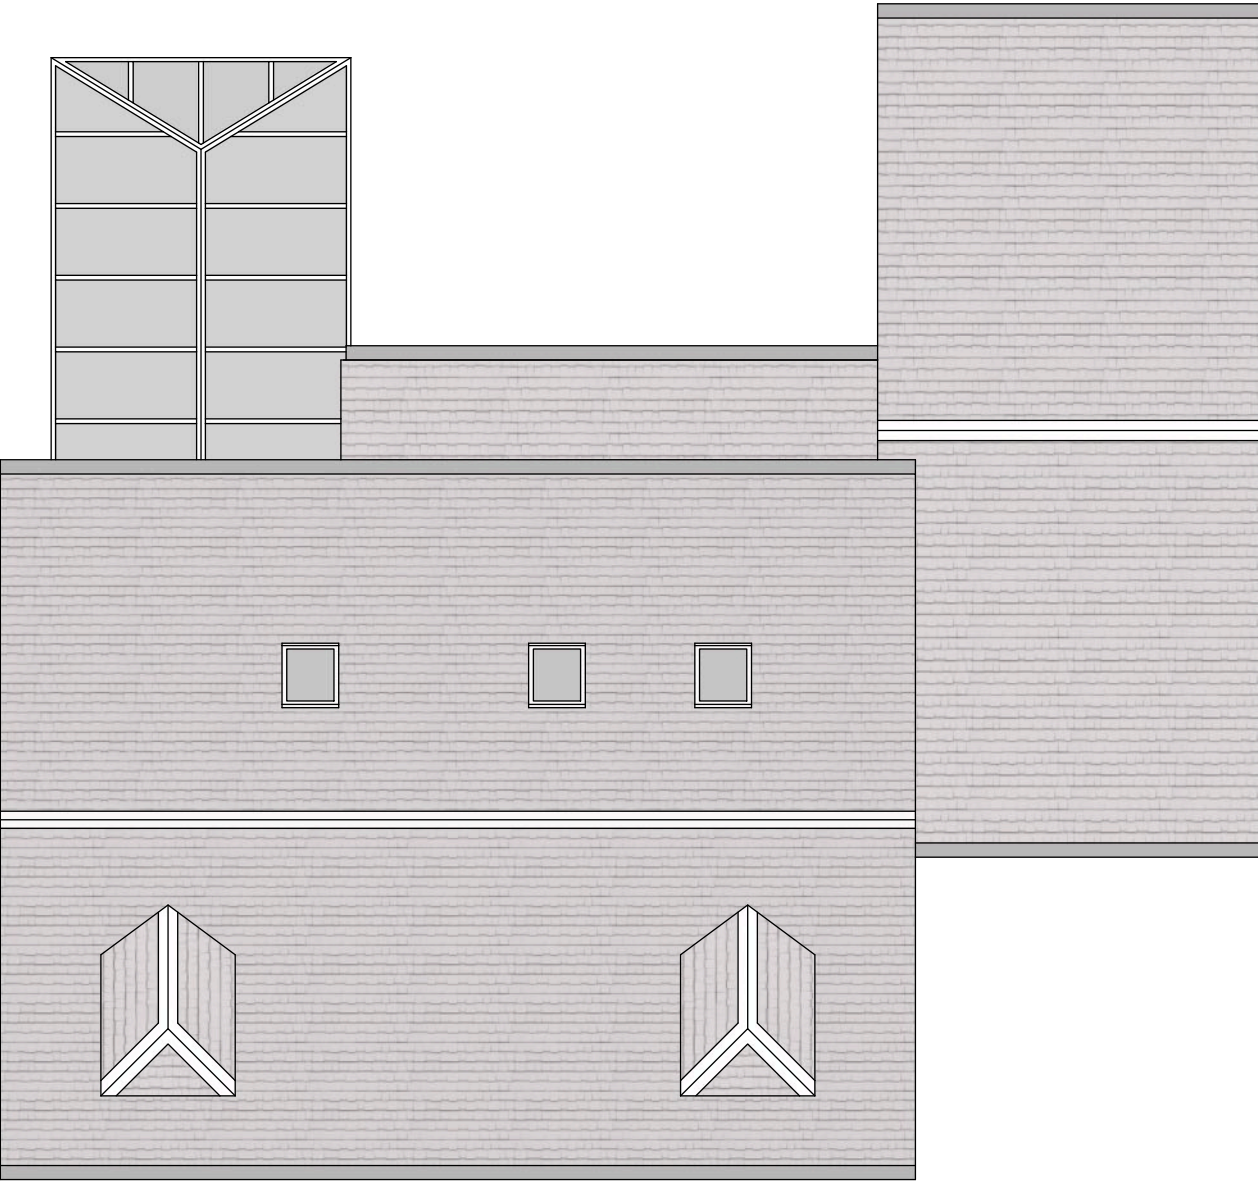

Existing

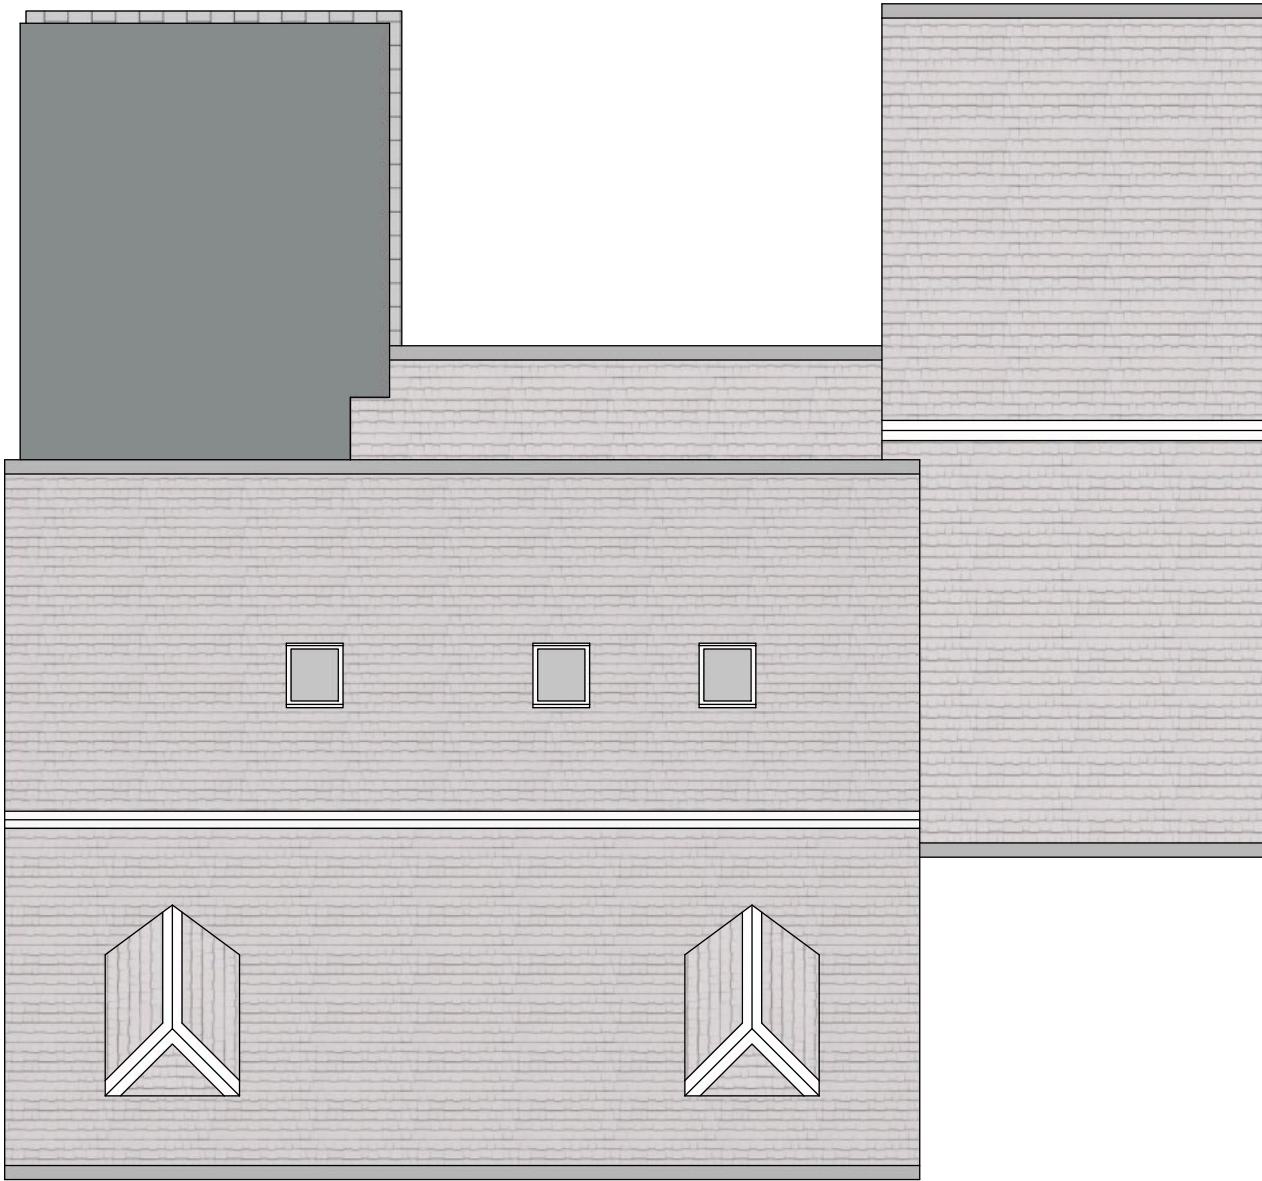

Proposed

