


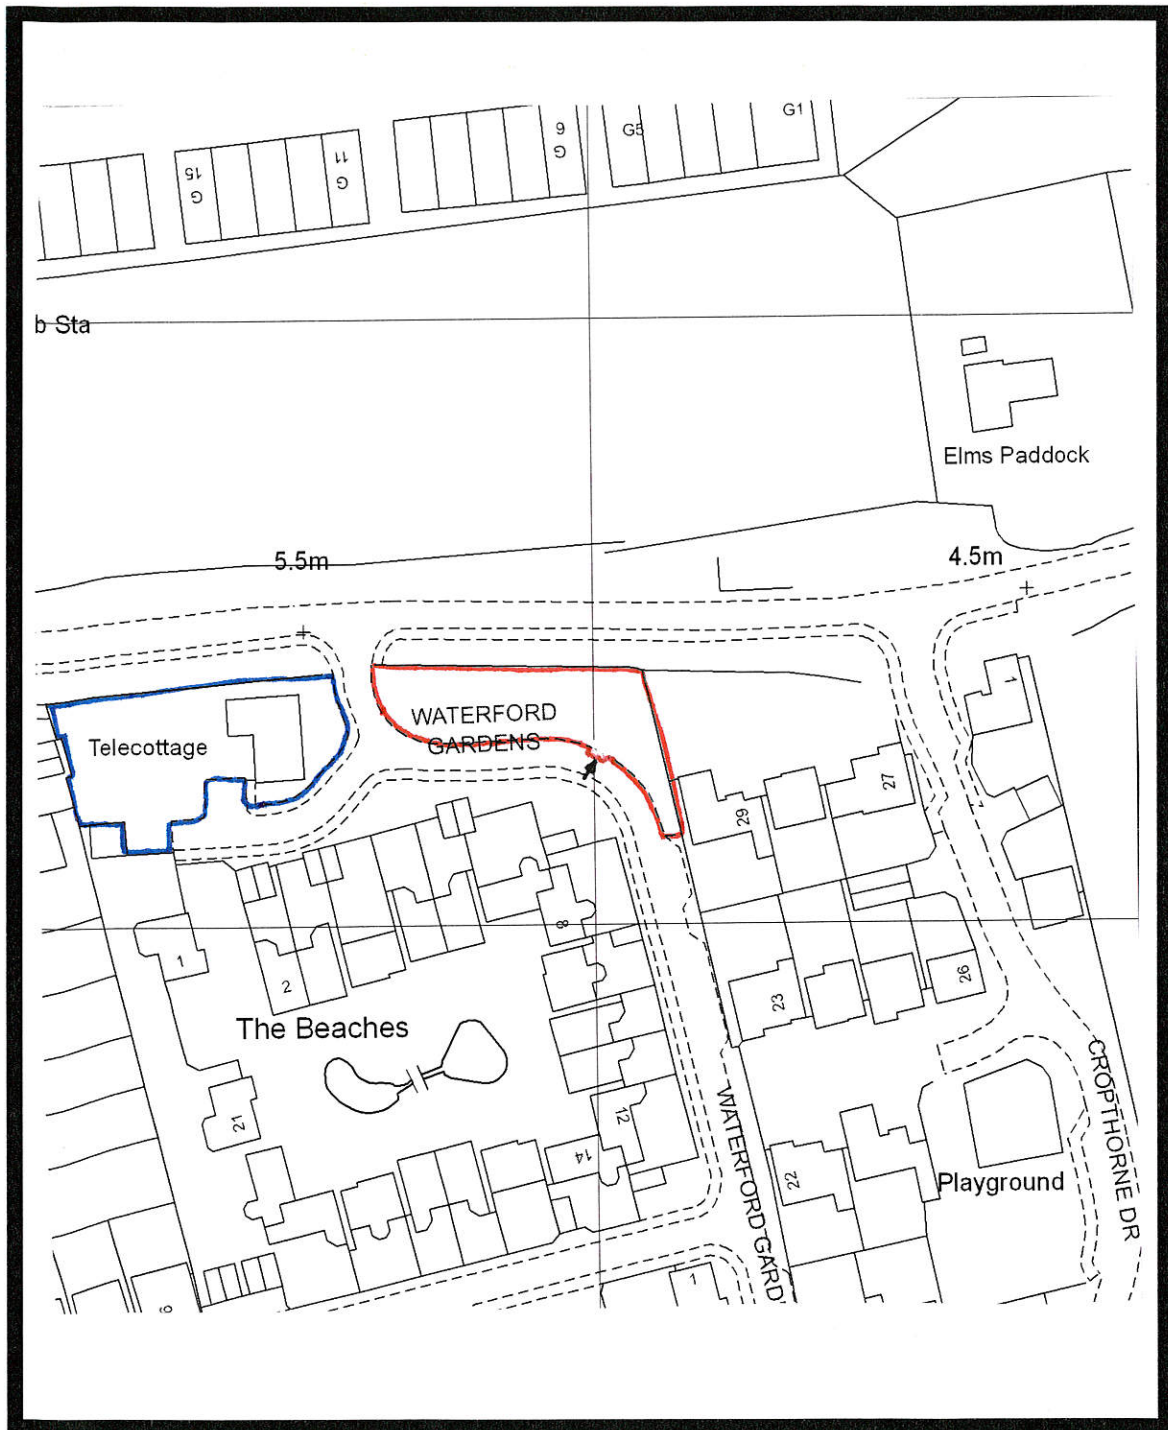

PD/01 : SITE LOCATION PLAN

Scale : 1:1250

**Land at the entrance to Waterford Gardens,
Climping, West Sussex**

OS license no. 100004934

