



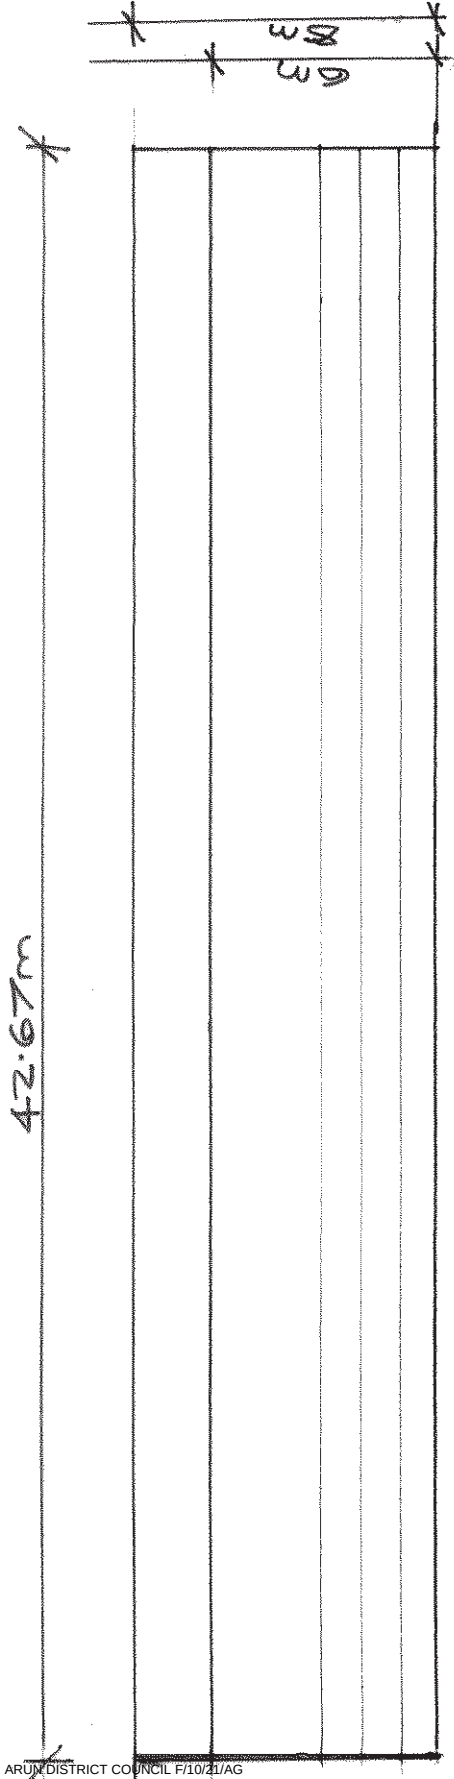

Side elevation from North


End elevation from East & West

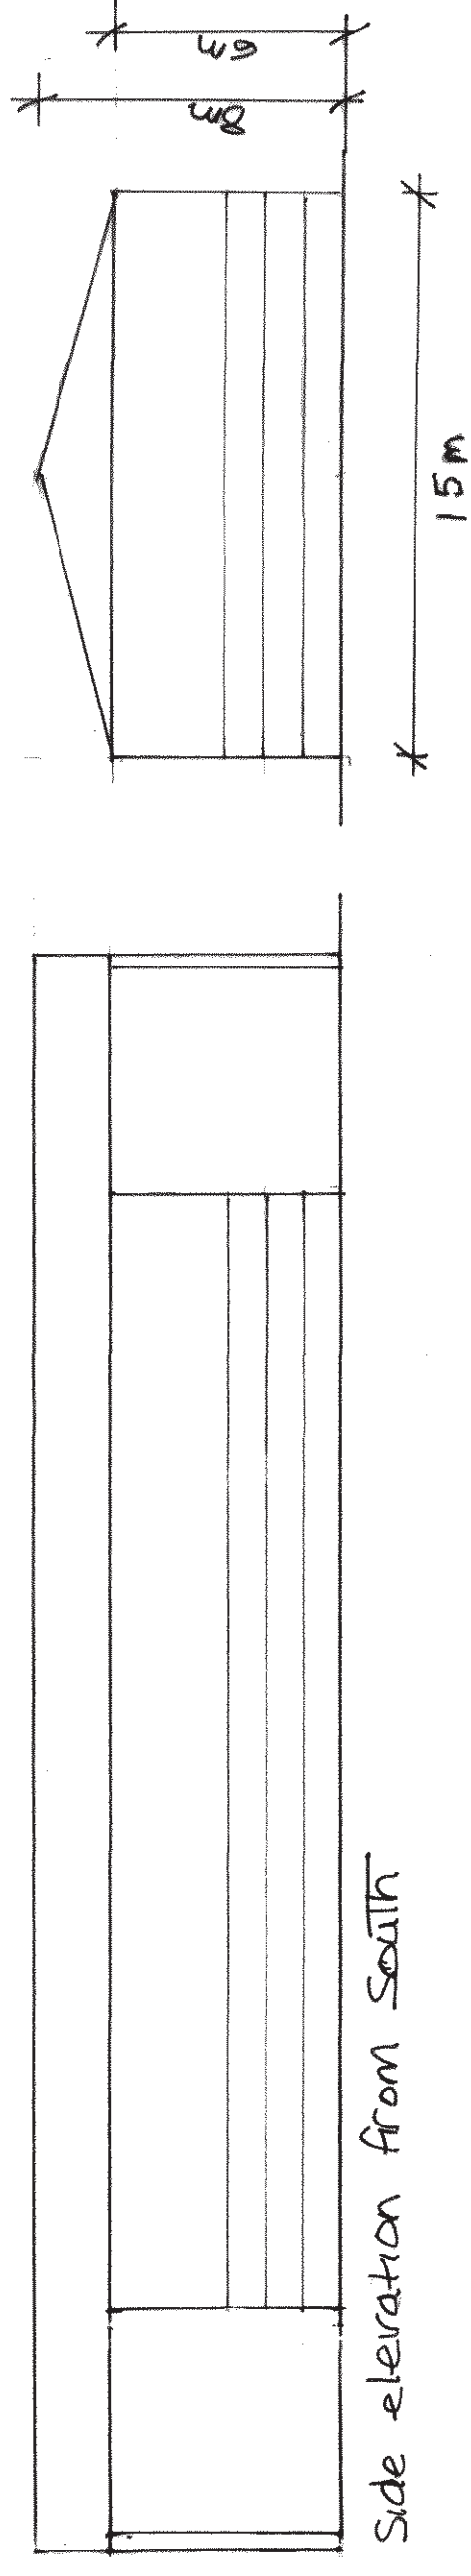

NORTHWOOD FARM GRAIN STORE
PLAN & ELEVATIONS Scale 1:200



Side elevation from South

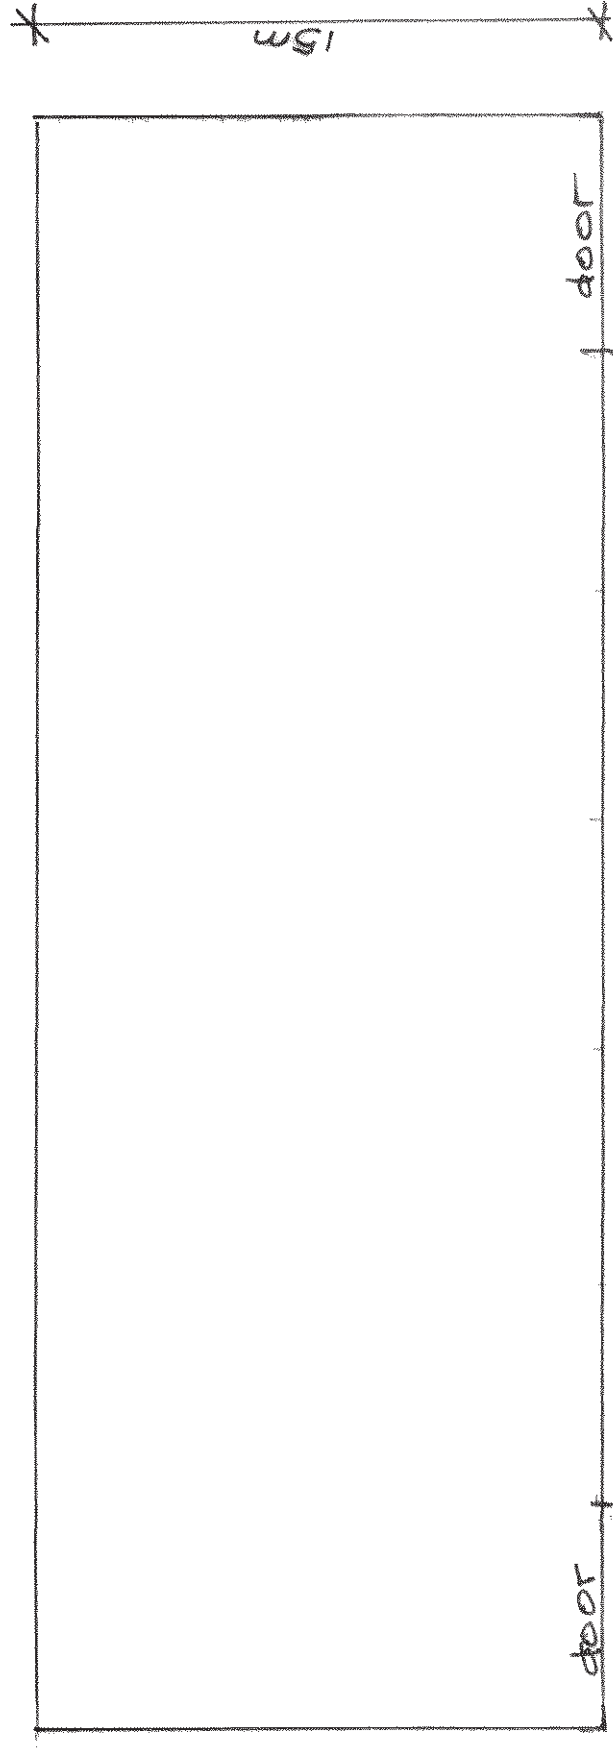

Plan