


o/a close boarded fence panel dimension - approx 1850mm between 90x90mm concrete posts, with concrete gravel boards

Plan view

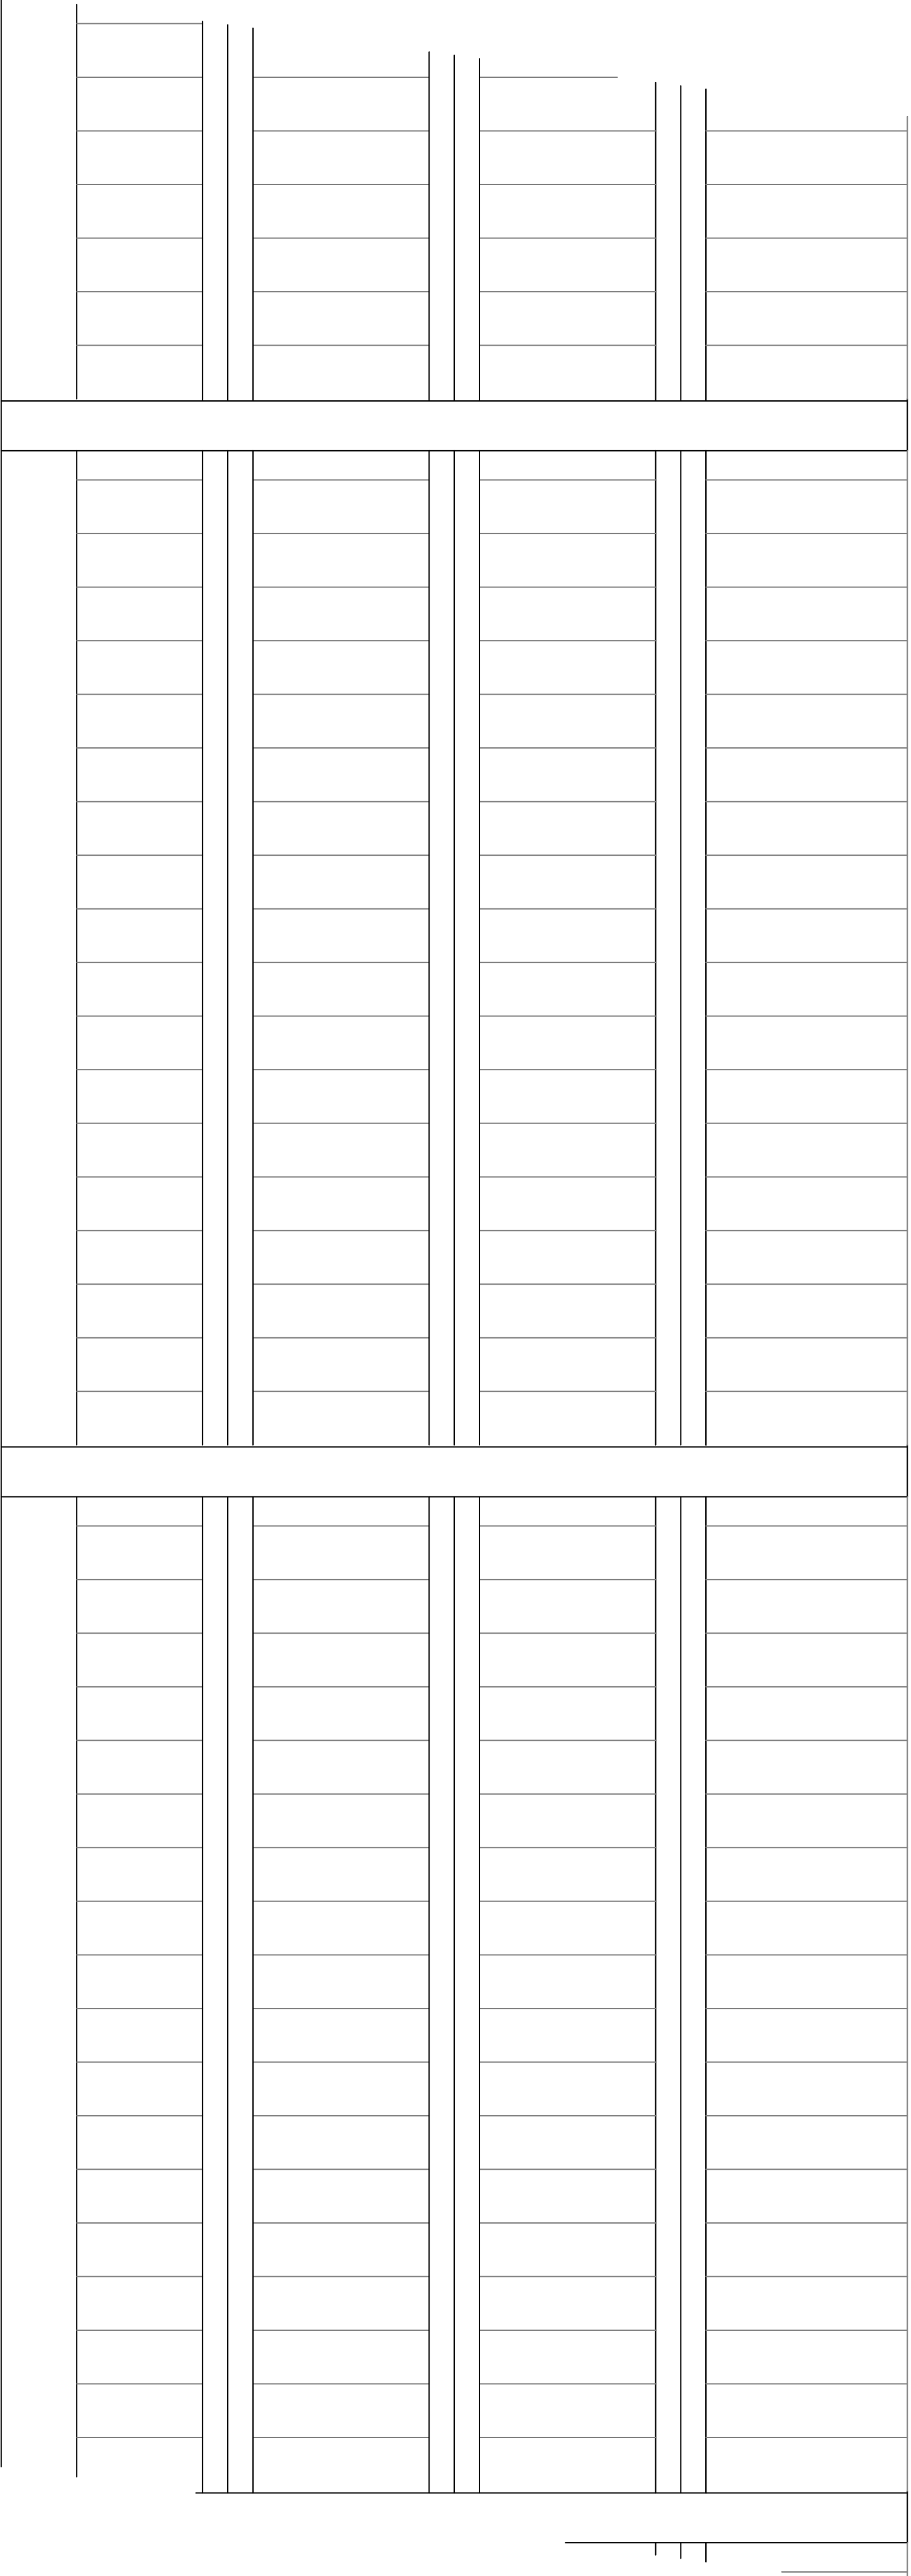

Elevation


1.8m high fence panel



Elevation

1.8m high fence panel

Section

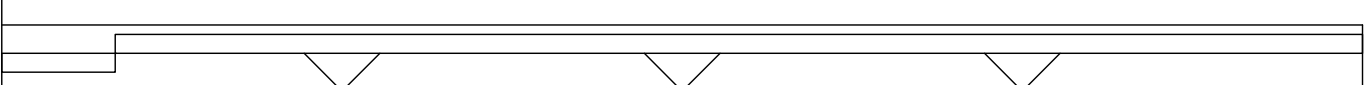

NOTES:
All dimensions must be checked on site and not scaled from this drawing

PLANS

**PLANS ARCHITECTURAL SERVICES
18 GODSTONE ROAD
CATERHAM
SURREY CR3 6RA**

TEL: 07956 768377
Email: plansaservices@gmail.com

Client
Ms L Rudd

Job Title
Land adjacent to:
Church Barn Farm
Horsmore Green Lane, Clymping
BN17 5QX

Drawing Title
PROPOSED BUNGALOW -
CLOSE BOARDED FENCE

Scale
1:10 @ A1

Date 18/08/21	Drawn by JAD
-------------------------	------------------------

Drg. No. 20/127/12	Rev
--------------------------------------	-------------------