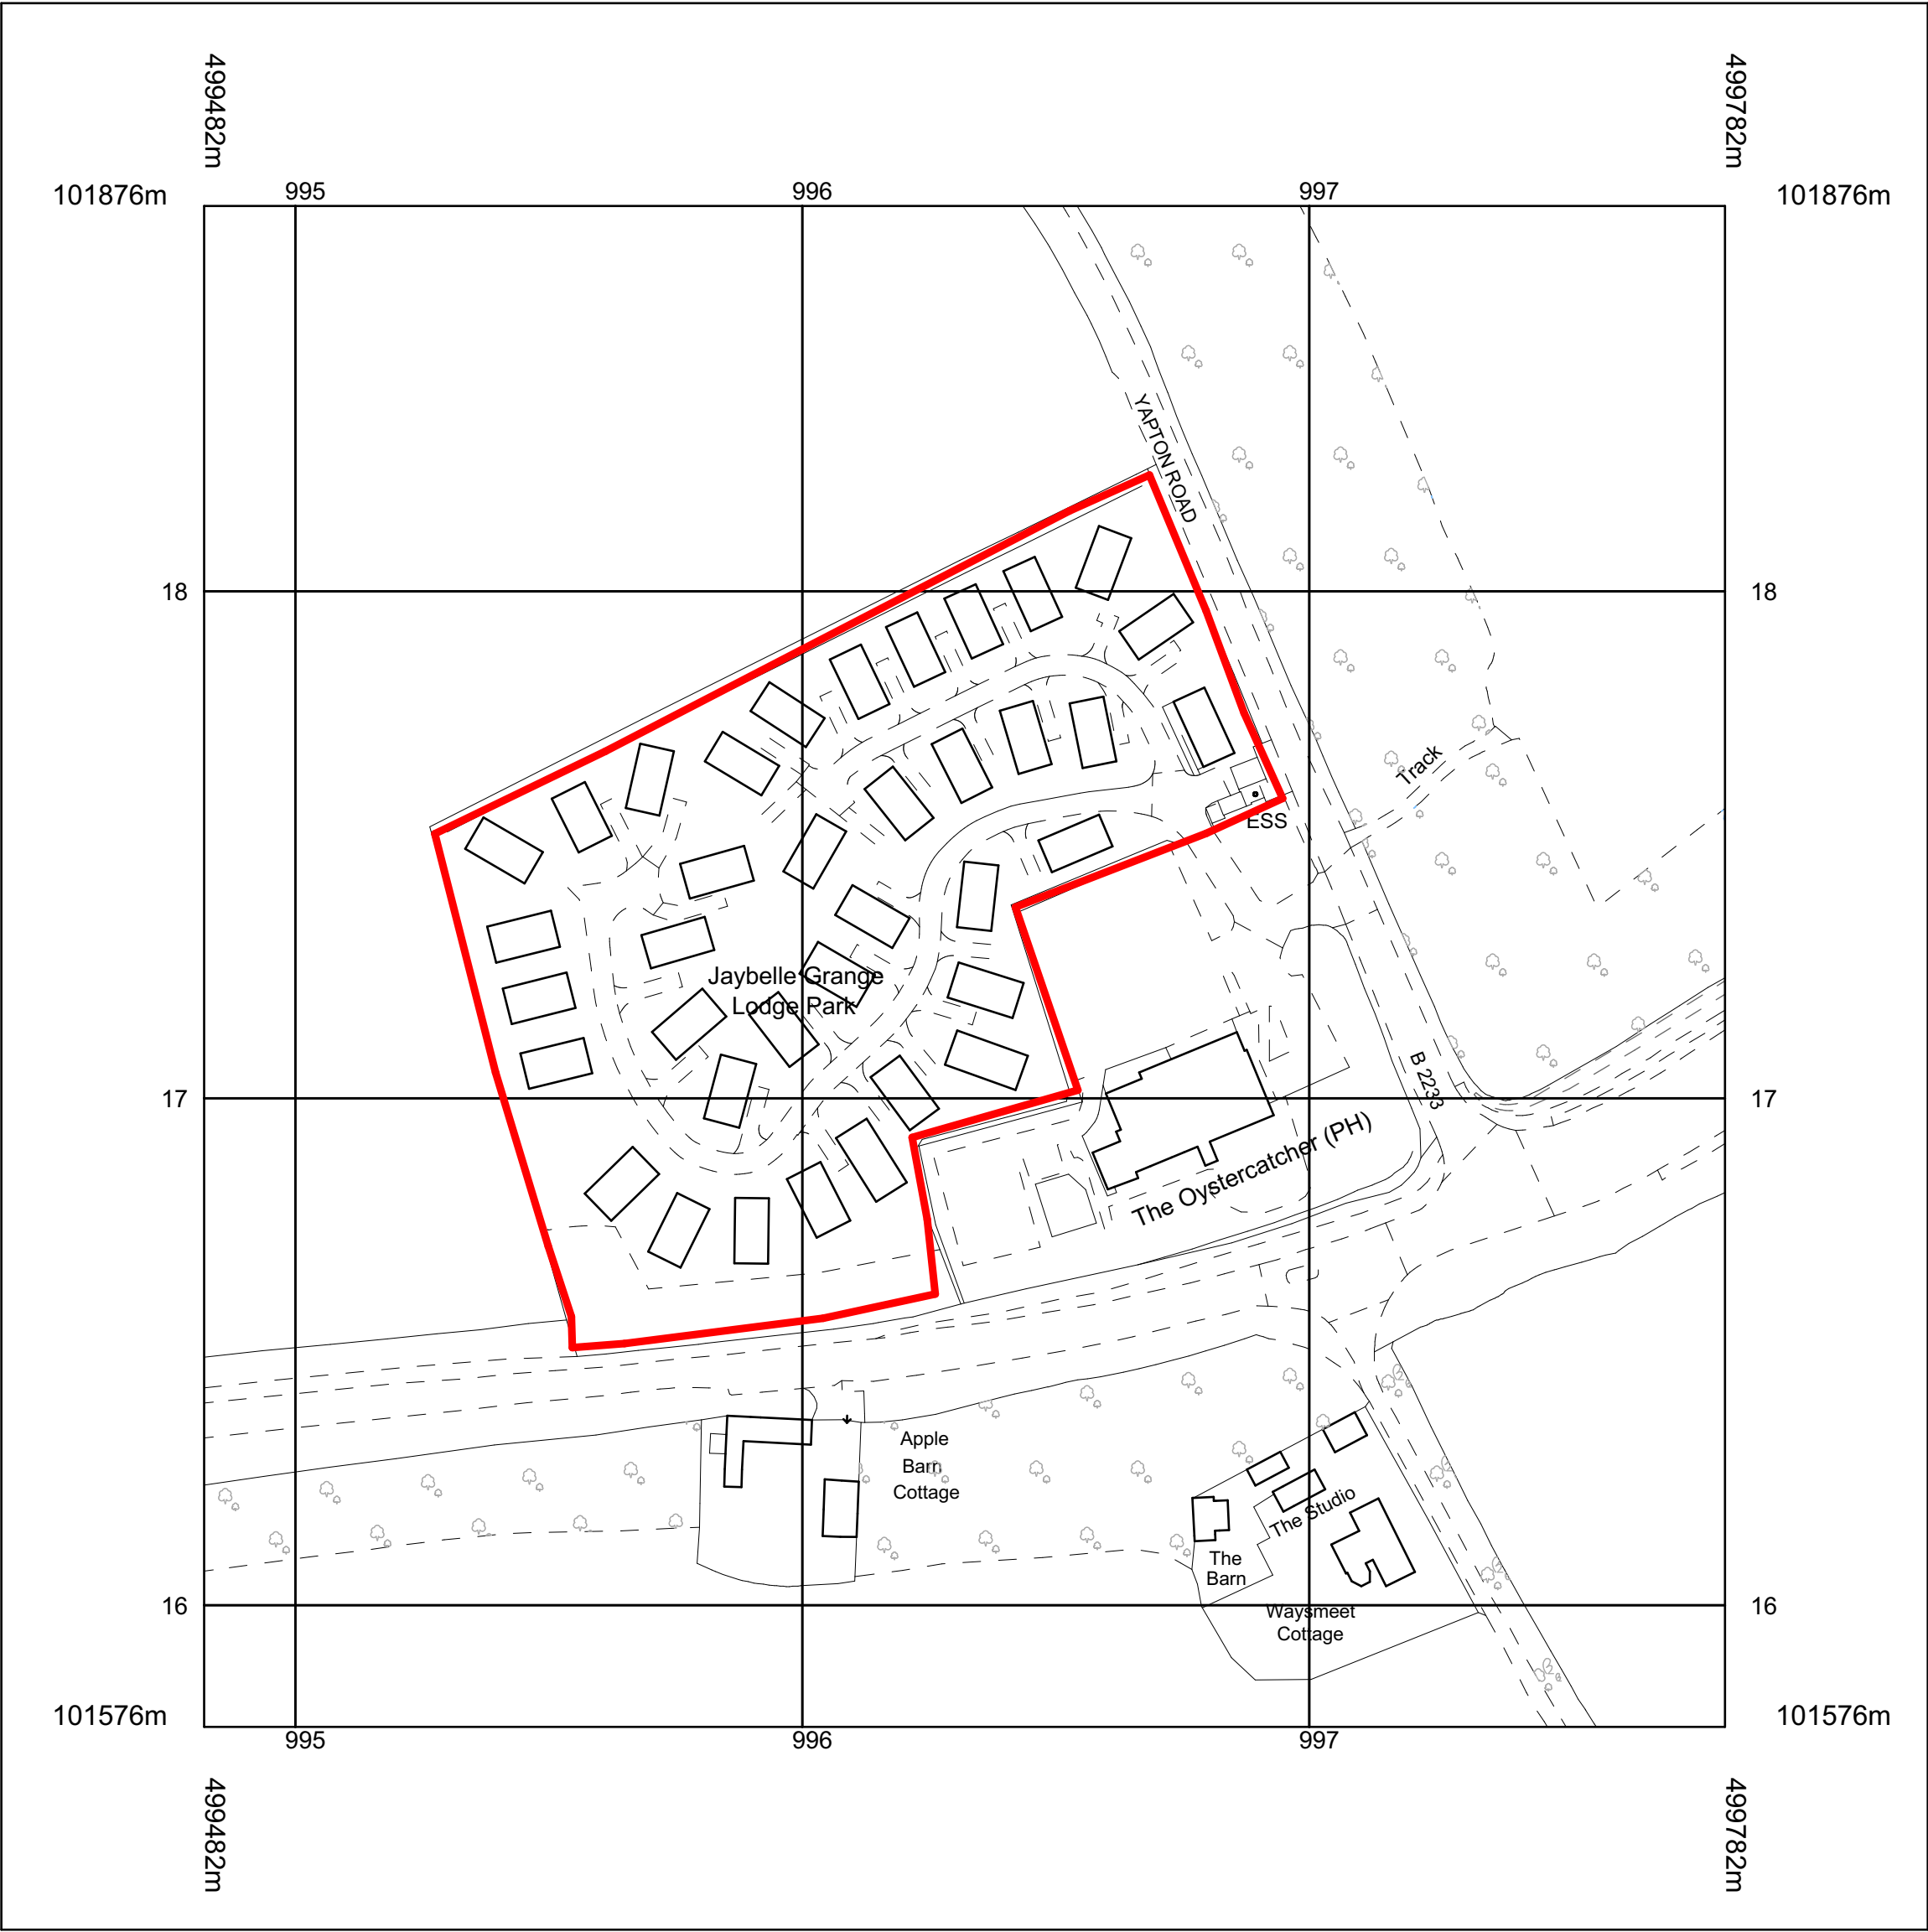


© Crown copyright and database rights 2021 OS 100035409

Reproduction in whole or in part is prohibited
without the permission of Ordnance Survey.

LEGEND
 Application Boundary

Notes:			
Rev.	Date	Amendments	Author

Client:	Thomas Frankham	Scale:	1:1250 @ A2
Project title:	Jay Belle Grange Lodge Park, Yapton Road, Littlehampton, West Sussex, BN17 5RU	Project:	20_1123
Drawing title:	Location Plan	Drg. No:	20_1123_001 KL
© Copyright 2021 Green Planning Studio Ltd This Drawing and the building works/designs depicted are the copyright of Green Planning Studio Ltd and are not to be reproduced in any form or by any means without the written consent of Green Planning Studio Ltd.			



Unit D Lunesdale
Upton Magna Business Park
Shrewsbury
SY4 4TT

t: 01743 709364
f: 01743 709695
w: www.greenplanning.co.uk
e: applications@gpsstd.co.uk