


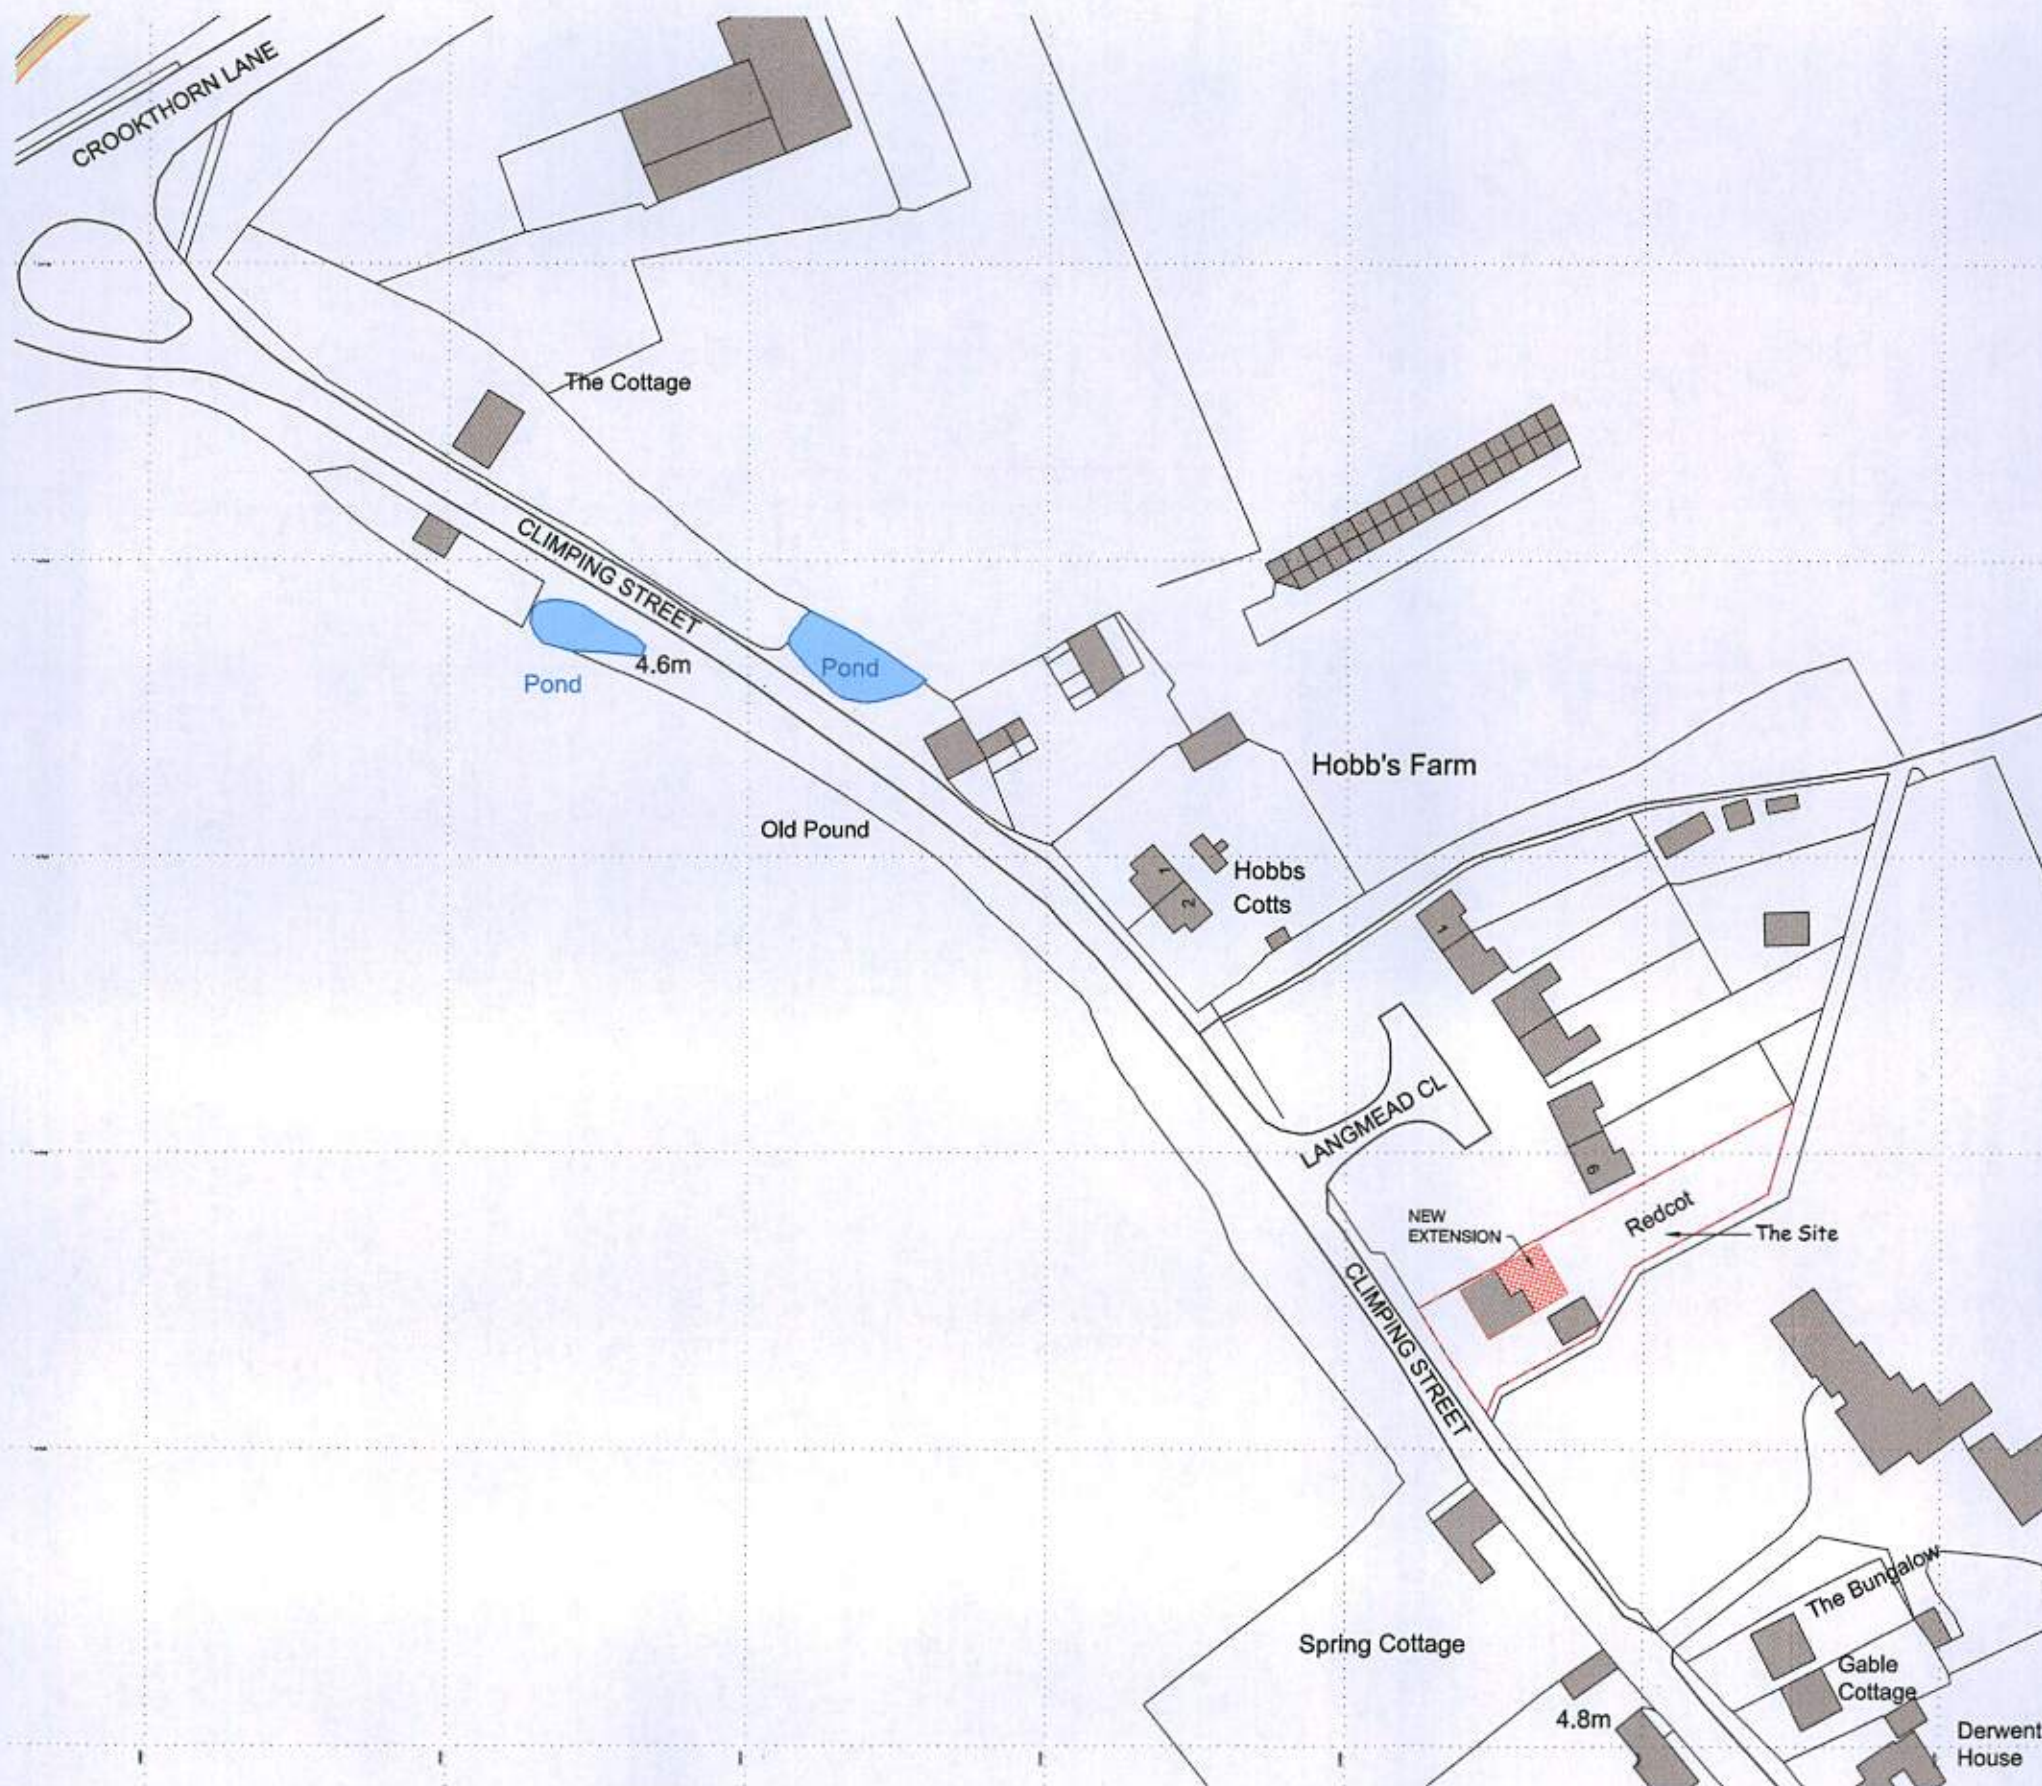

Ordnance Survey, (c) Crown Copyright 2014. All rights reserved. Licence number 100022432

Location Plan Scale 1 : 1250

Proposed Rear extension and loft conversion Redcot Climping Street Climping BN17 5RQ

NOTES:

1. Do not scale this drawing. Use figured dimensions only, except for Planning purposes.
2. All dimensions must be checked on site by the contractor prior to commencement of work.
3. All construction details are indicative and are to be checked and confirmed on site and any divergence's are to be agreed with the Contract Administrator.



C.R. BARROW & ASSOCIATES LTD. Structural & Architectural Technicians

2 ALBERT CHAMBERS Tel: 01243 865500
SUDLEY ROAD Fax: 01243 860489
BOGNOR REGIS Mobile: 07816 591480
WEST SUSSEX
PO21 1EQ E-Mail: chris.barrow@hotmail.co.uk

LOCATION PLAN



Scale	1:1250	Drawn By	ACB
Date	13/08/2014	Checked	CB
Drawing Number	1028 - 01		

