
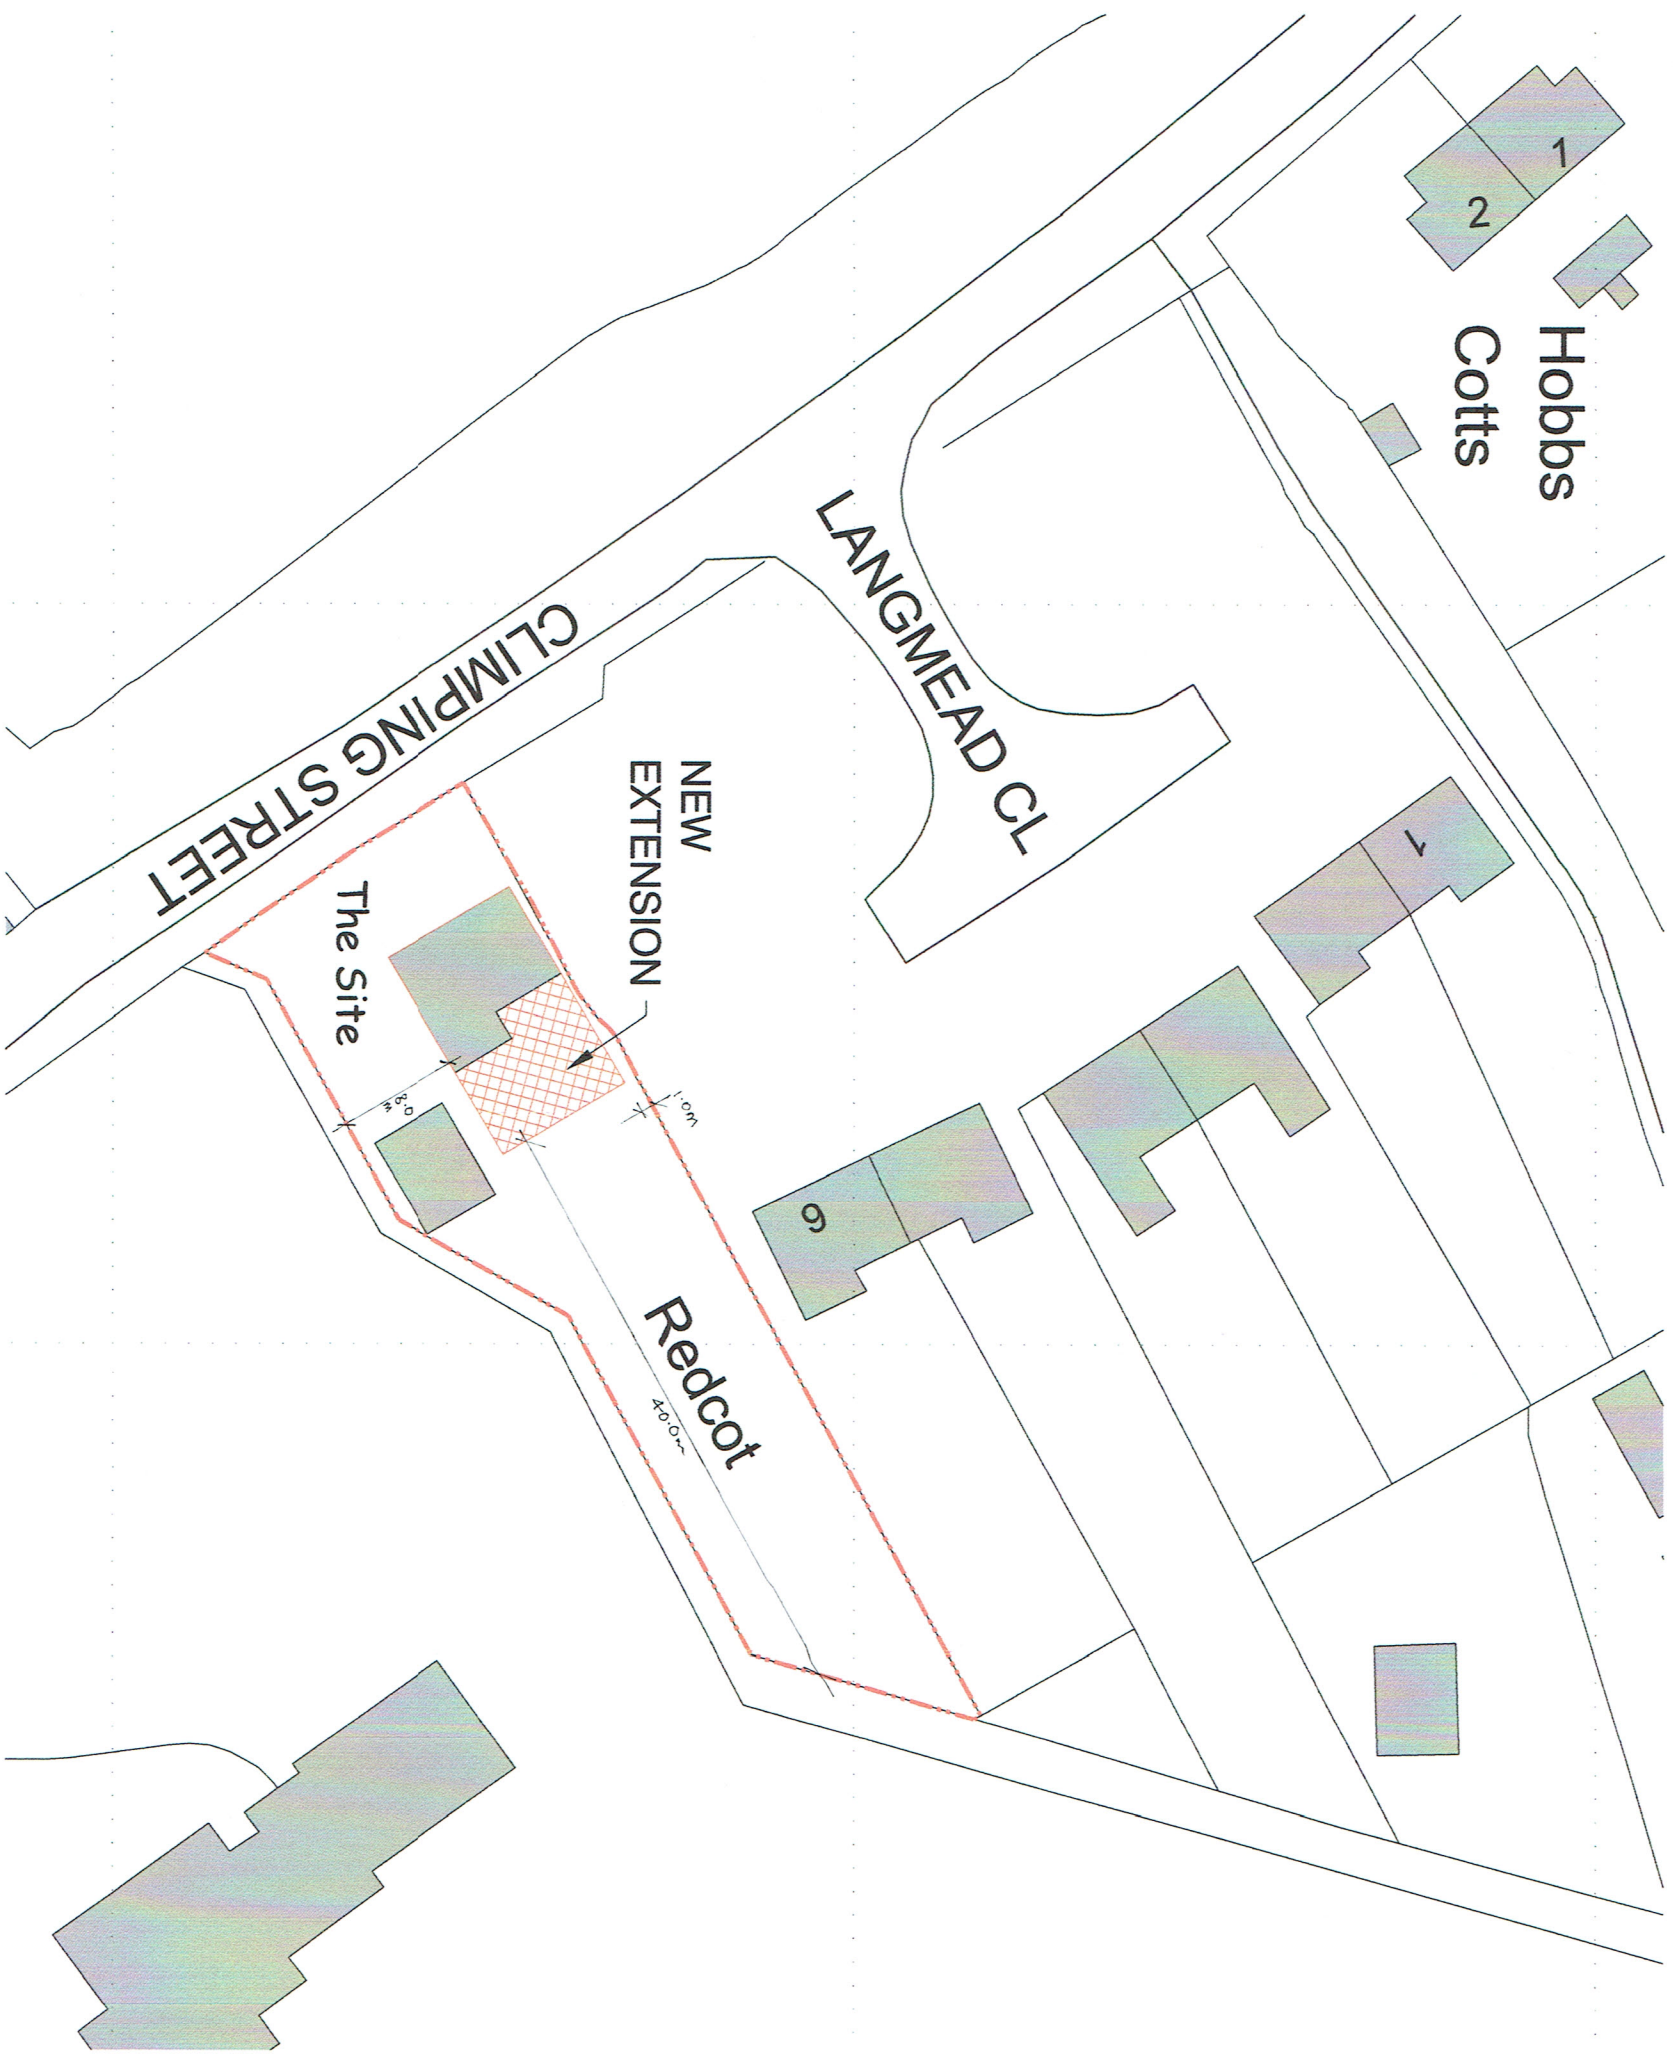


- NOTES:
1. Do not scale this drawing. Use figured dimensions only, except for Planning purposes.
 2. All dimensions must be checked on site by the contractor prior to commencement of work.
 3. All construction details are indicative and are to be checked and confirmed on site and any divergences are to be agreed with the Contract Administrator.

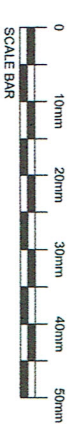

Block Plan Scale 1 : 500

Proposed Rear extension and loft conversion
Redcot Climping Street Climping BN17 5RQ

C.R. BARROW & ASSOCIATES LTD.
Structural & Architectural Technicians

2 ALBERT CHAMBERS
SUDLEY ROAD
BOGNOR REGIS
WEST SUSSEX
PO21 1EQ

Tel: 01243 865500
Fax: 01243 860489
Mobile: 07816 591480

E-Mail: chris.barrow@hotmail.co.uk

LOCATION PLAN				 NORTH
Scale	1:500	Drawn By	ACB	
Date	13/08/2014	Checked	CB	
Drawing Number	1028 - 02			

ARUN DISTRICT COUNCIL CM/32/14/HH