




Planning and Development Services
Arun District Council
Arun Civic Centre
Maltravers Road
Littlehampton
West Sussex
BN17 5LF

Developer Services
Southern Water
Sparrowgrove House
Sparrowgrove
Otterbourne
Hampshire
SO21 2SW

Tel: 0330 303 0119

Email: developerservices@southernwater.co.uk

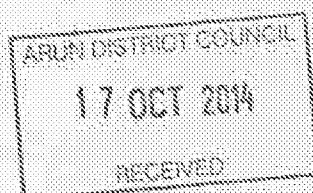

Your Ref
CM/32/14/HH
Our Ref
PLAN-007550
Date
15/10/2014

Dear Sir

Proposal: Rear extension & loft conversion (resubmission of CM/7/14/HH).
Site: Redcot, Climping Street, Climping, BN17 5RQ.
CM/32/14/HH

Thank you for your letter of 19/09/2014

Southern Water has no objection for the above proposal.


Due to changes in legislation that came in to force on 1st October 2011 regarding the future ownership of sewers it is possible that a sewer now deemed to be public could be crossing the above property. Therefore, should any sewer be found during construction works, an investigation of the sewer will be required to ascertain its condition, the number of properties served, and potential means of access before any further works commence on site.

The applicant is advised to discuss the matter further with Southern Water, Sparrowgrove House Sparrowgrove, Otterbourne, Hampshire SO21 2SW (Tel: 0330 303 0119) or www.southernwater.co.uk.

Yours faithfully


Developer Services

SOUTHERN WATER

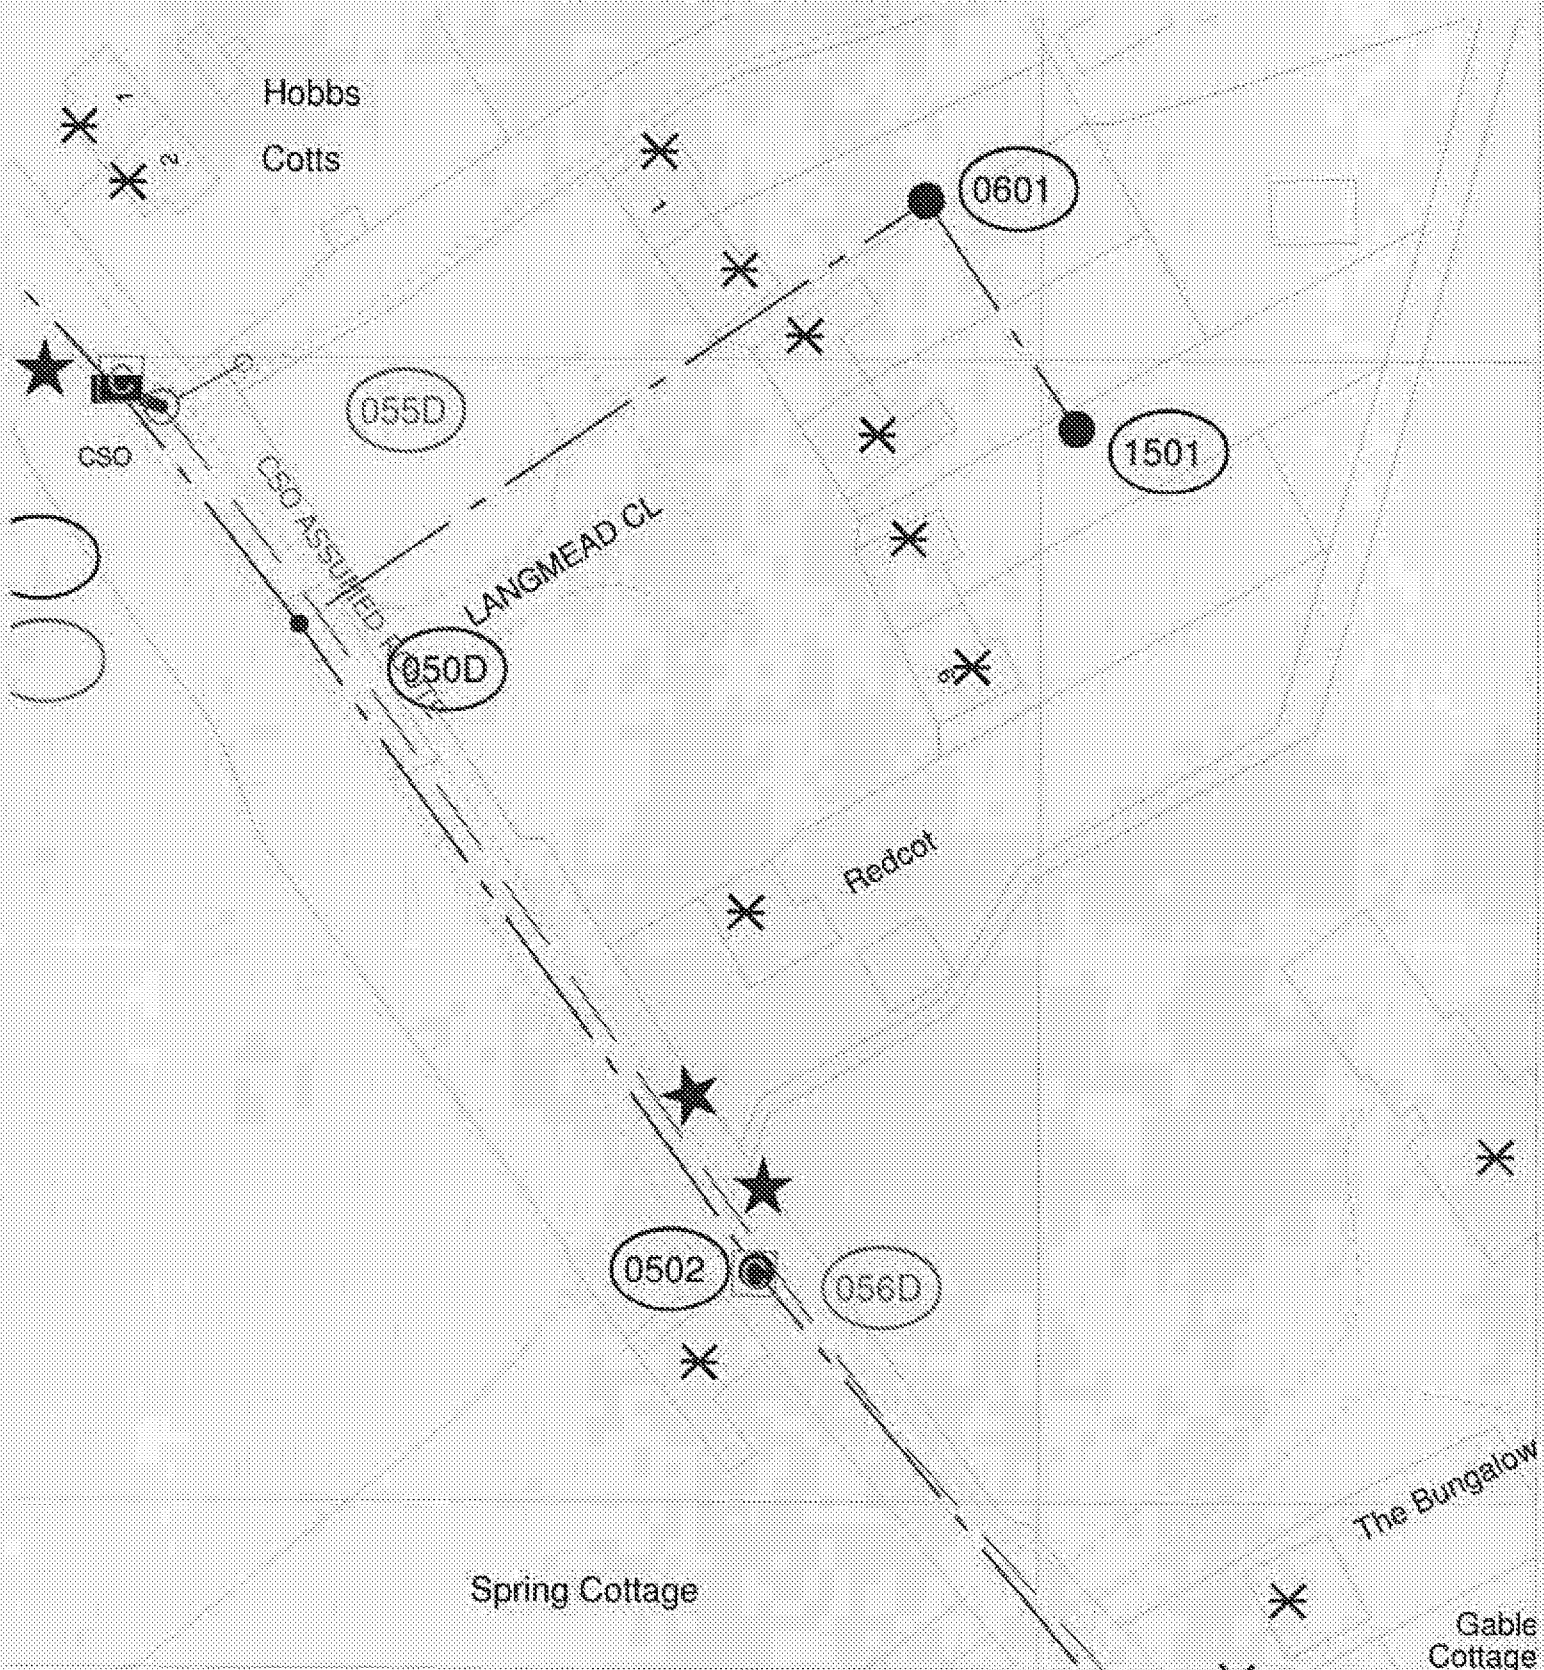

The positions of pipes shown on this plan are believed to be correct, but Southern Water Services Ltd accept no responsibility in the event of inaccuracy. The actual positions should be determined on site.

Based upon Ordnance Survey Digital Data with the permission of the controller of H.M.N.G. Crown Copyright Reserved Licence No. WD 208529

O.S. REF: TQ0001NW

Scale: 1:640

Screen Print

WARNING: RAC pipes are constructed of Bonded Asbestos Cement
WARNING: Unknown (UNK) materials may include Bonded Asbestos Cement

Southern Water

Printed By: bannh

Date: 15-10-2014

Southern Water MapGuide Browser

Requested By: