

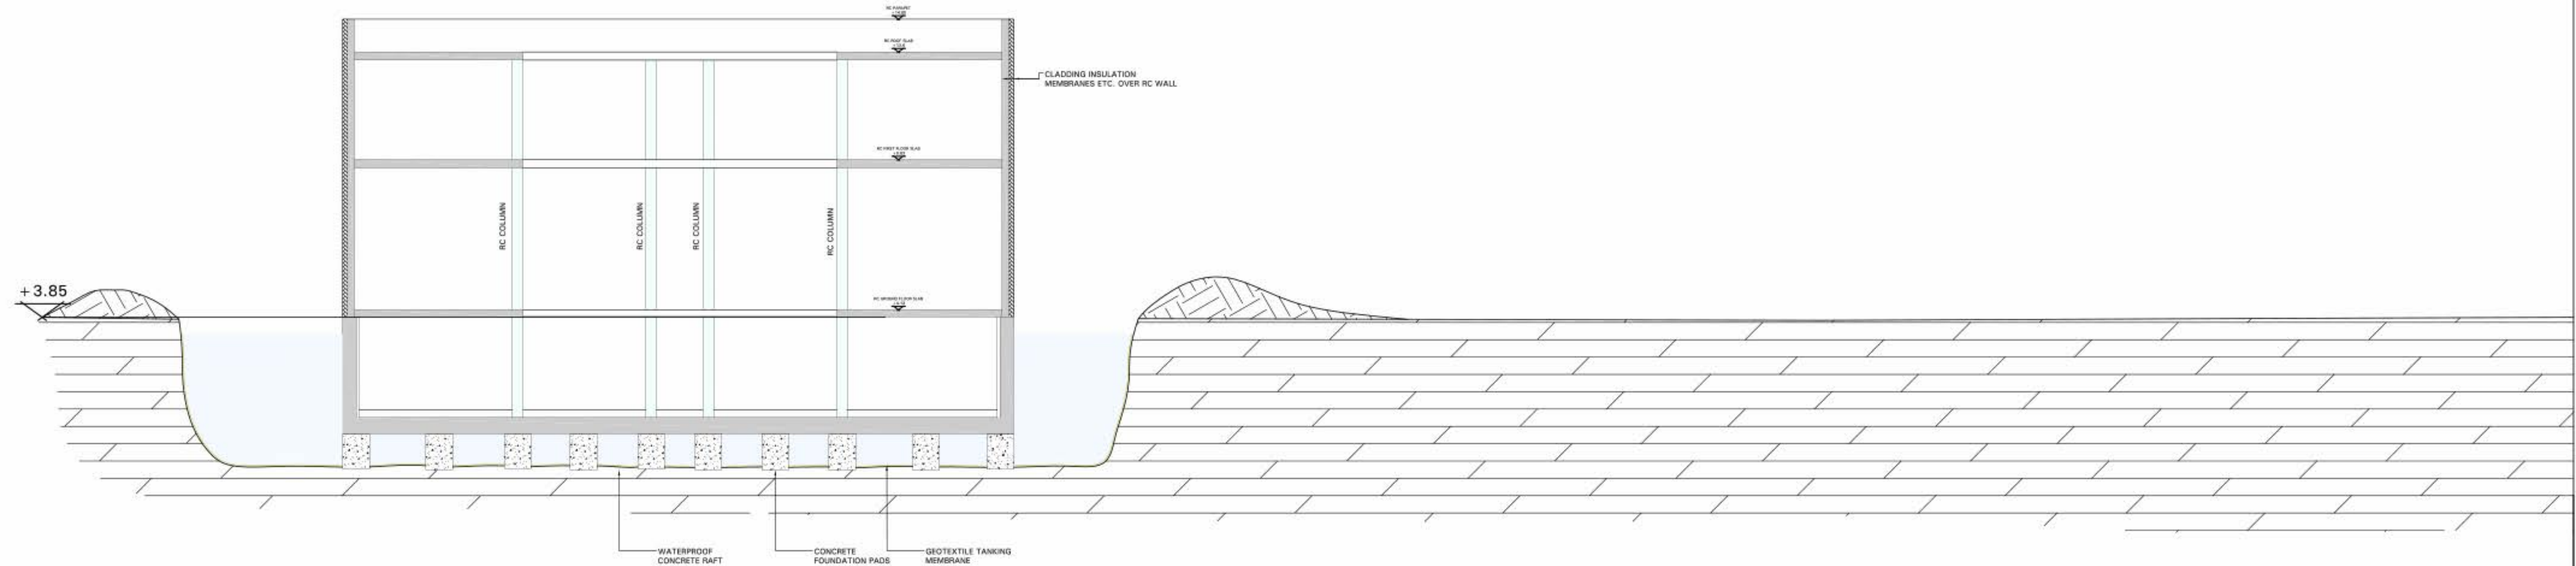


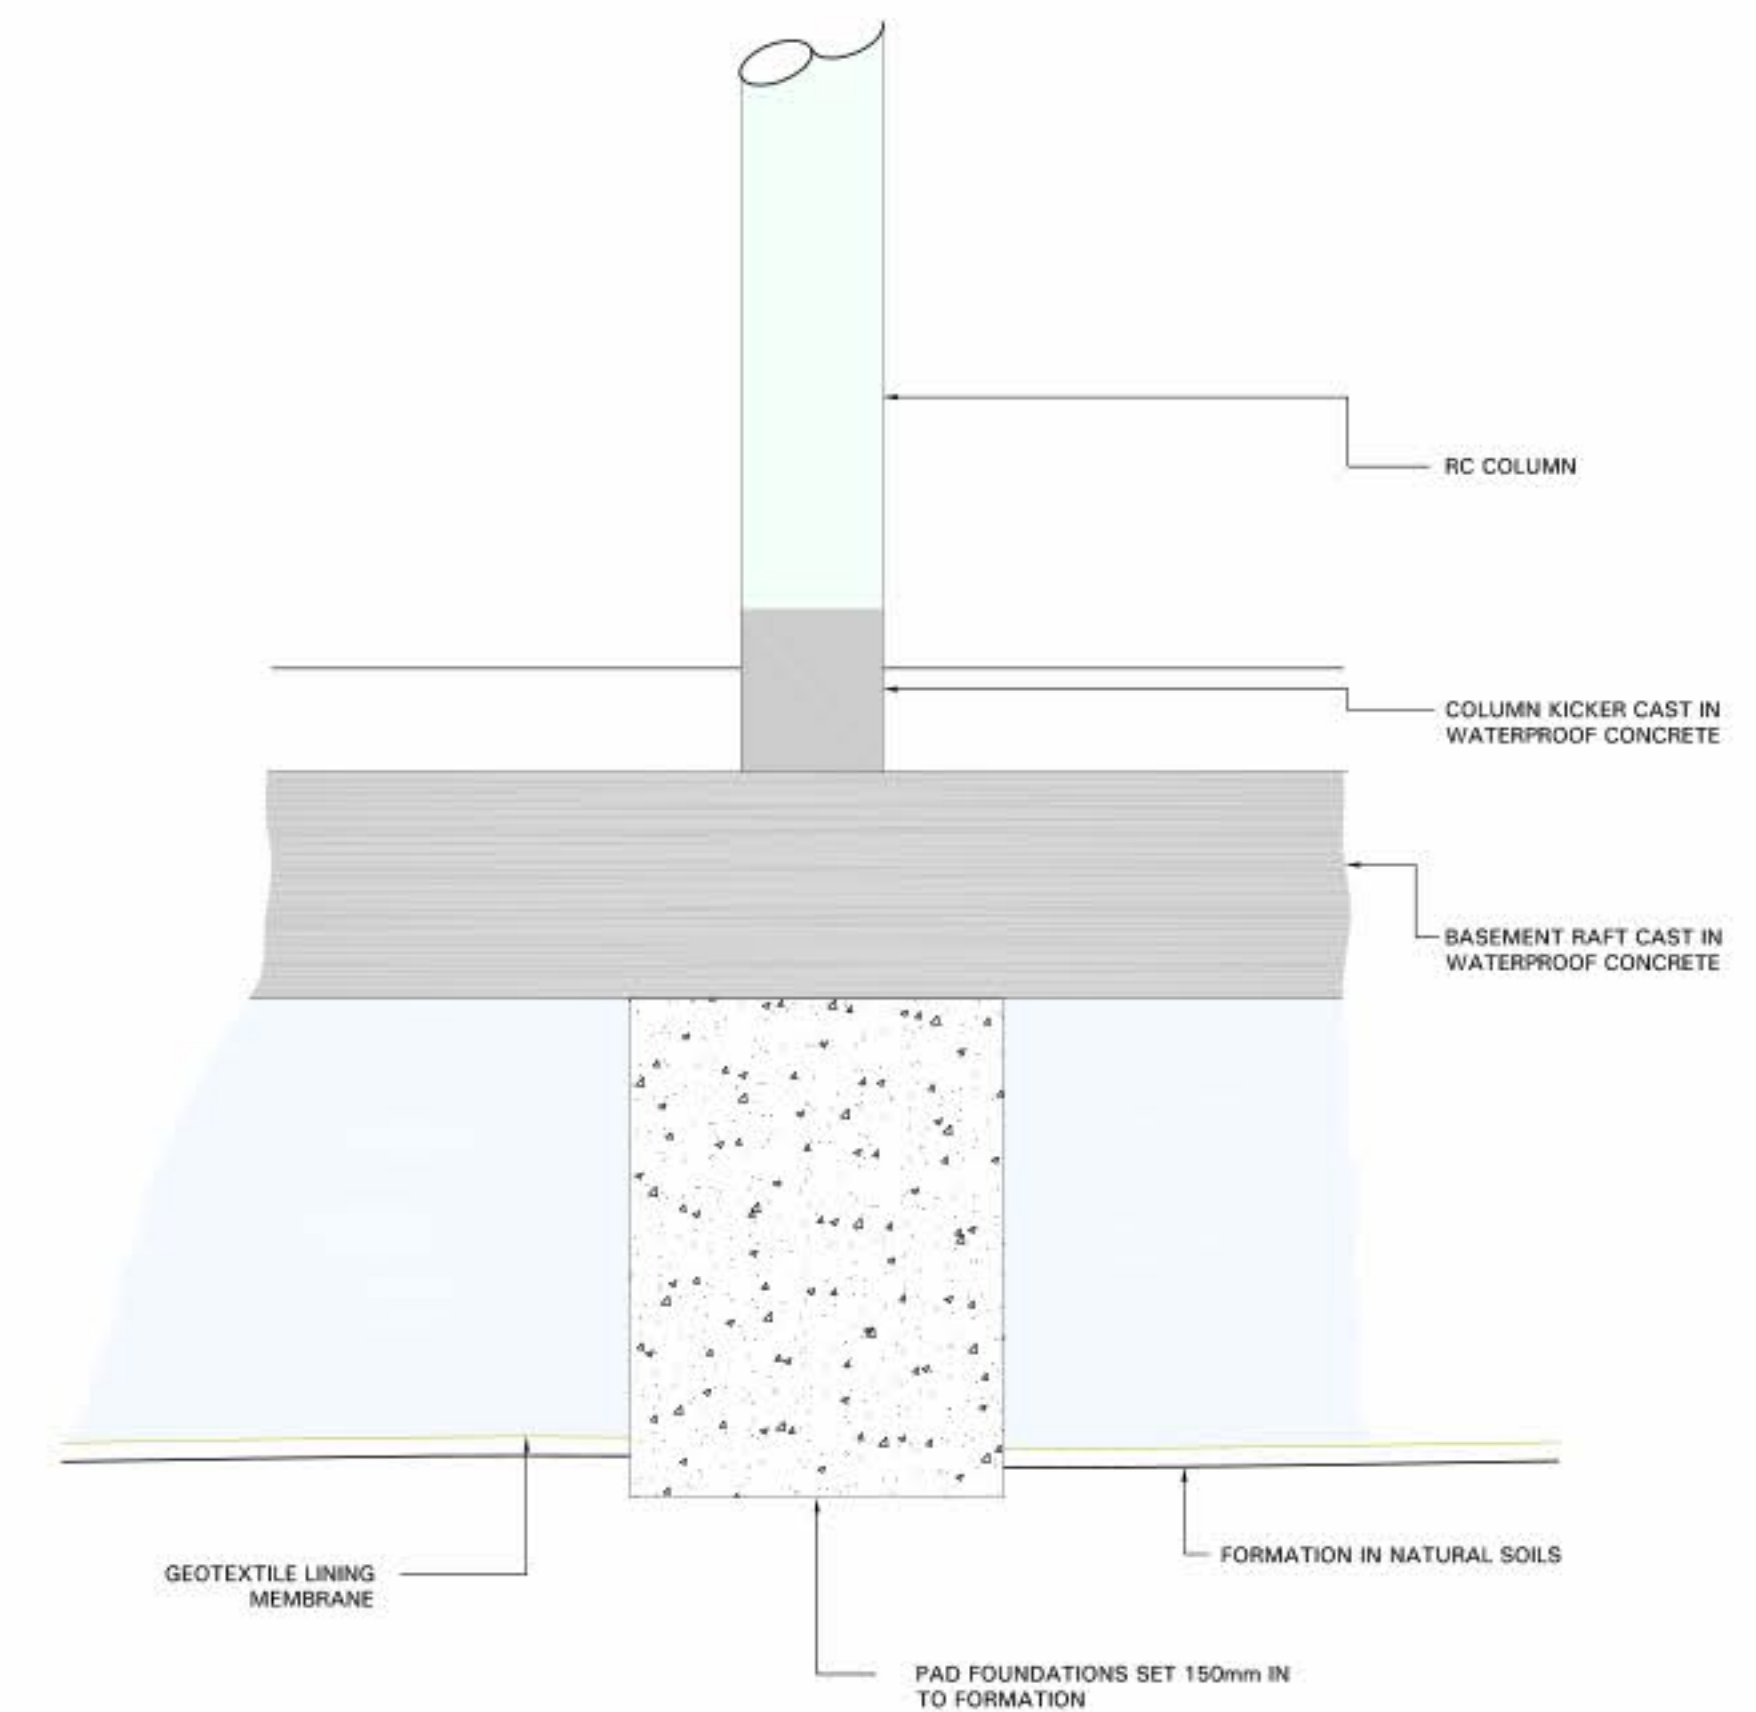

SECTION - NORMAL CONDITIONS

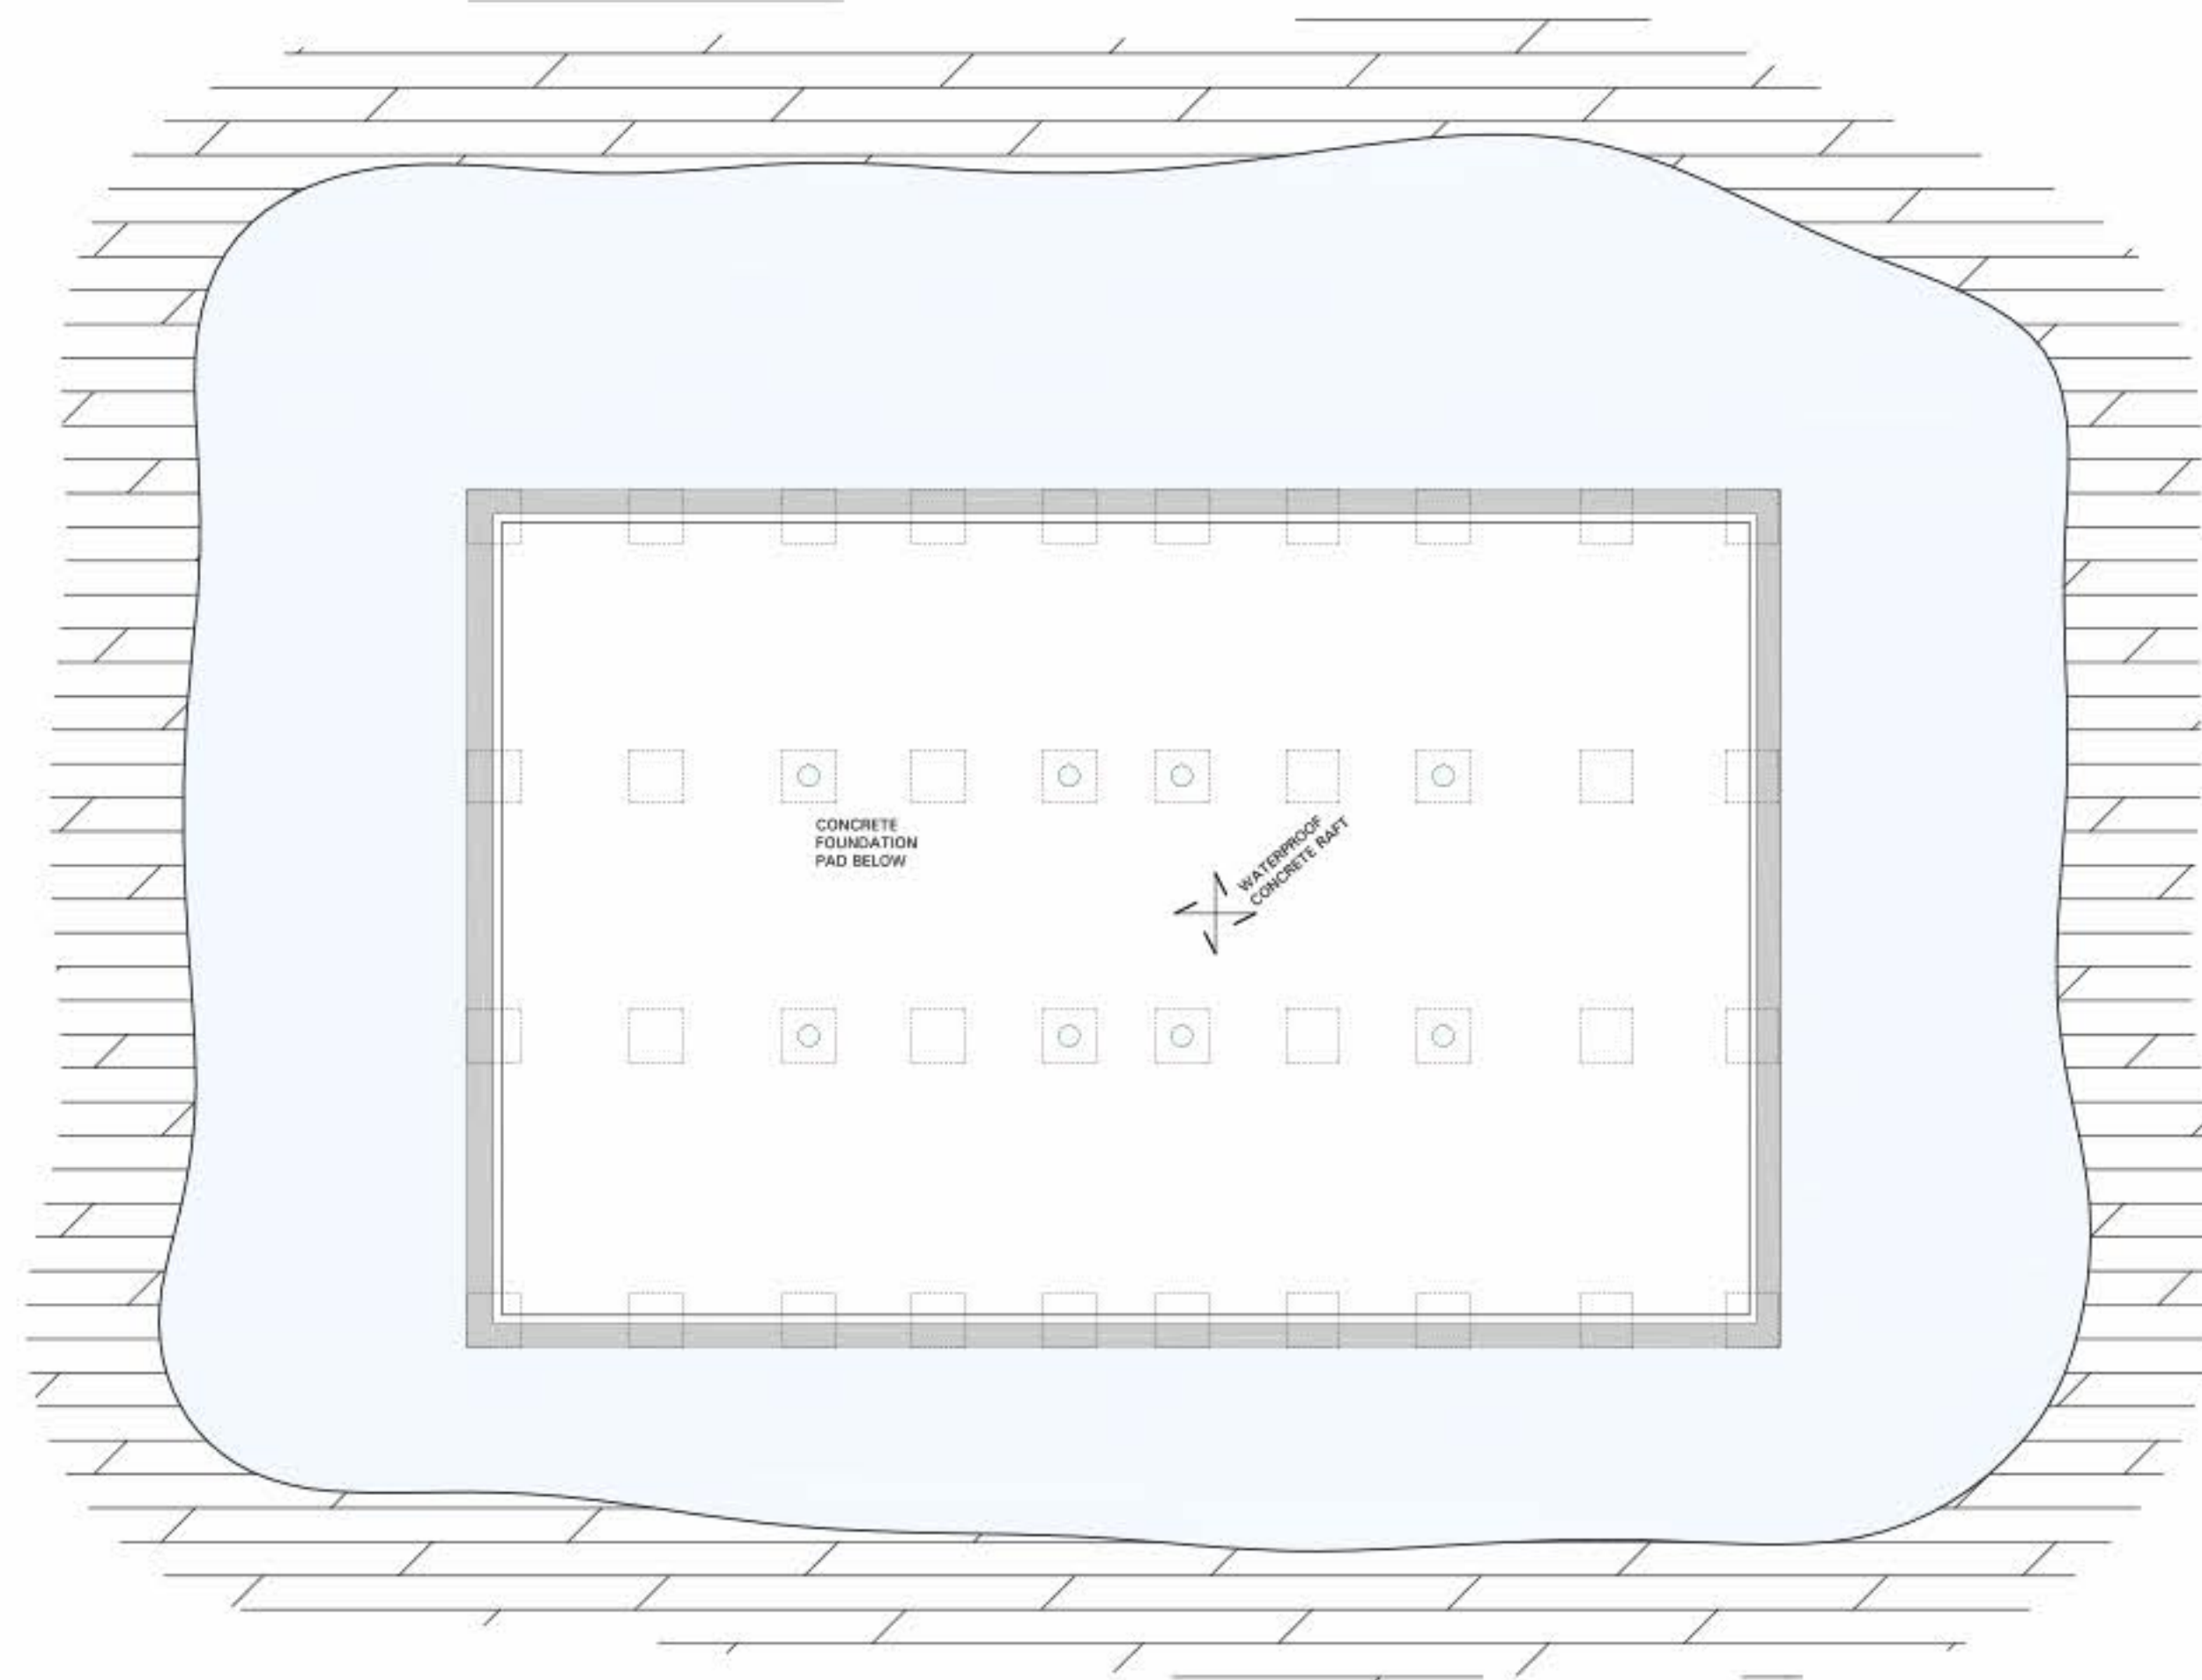

NOTES:

- THIS DRAWING TO BE READ IN CONJUNCTION WITH ALL RELEVANT ARCHITECTS AND ENGINEERS DRAWINGS AND SPECIFICATIONS.

Rev	Date	Description	By
P1	13/11/17	PRELIMINARY ISSUE	mb

Job THE MILL BUILDINGS CLYMPING		Title STRUCTURAL SECTION & BASEMENT PLAN		MBP Michael Barclay Partnership consulting engineers 105-109 Strand London WC2R 0AA T 020 7240 1191 F 020 7240 2241 E london@mbp-uk.com www.mbp-uk.com
Drawing Status PRELIMINARY		Scale 1:125	Date Oct 17	
		Drawing Number 7249 / 140	By mb	
			Checked P1	

Michael Barclay Partnership LLP is a Limited Liability Partnership registered in England and Wales - Reg No OC 325164 - Registered address 105-109 Strand London WC2R 0AA. Copyright Michael Barclay Partnership LLP © All rights described in chapter IV of the Copyright Designs and Patents Act 1988 have been generally asserted.

Copyright 2017 Gary Love

Check all dimensions prior to commencement of the work

If the drawing exceeds the quantity in any way the architects are to be informed before work is commenced

Drawings are to be read in conjunction with structural engineers drawings and specification

ARUN DISTRICT COUNCIL CM23117PL



Design & Build with Love
assistant@garylove.com

Project Name:
The Mill Buildings Clymping

Drawing No.
18

Drawing Title:
Structural Section & Basement Plan

Date: 11/12/2017

Scale: 1:125 @A1