

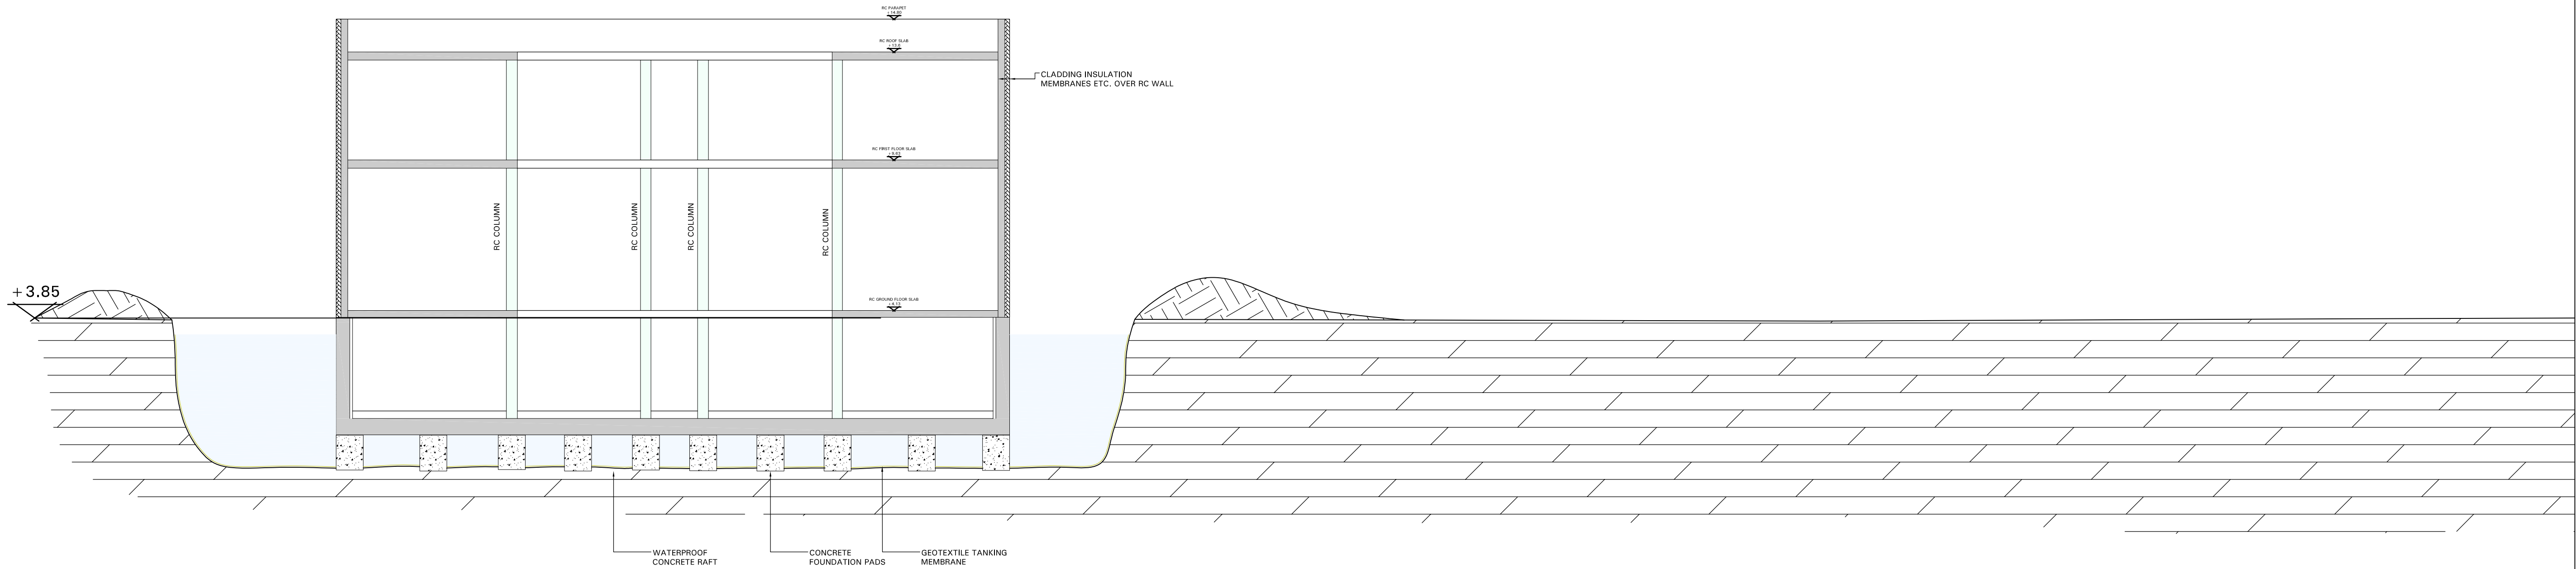


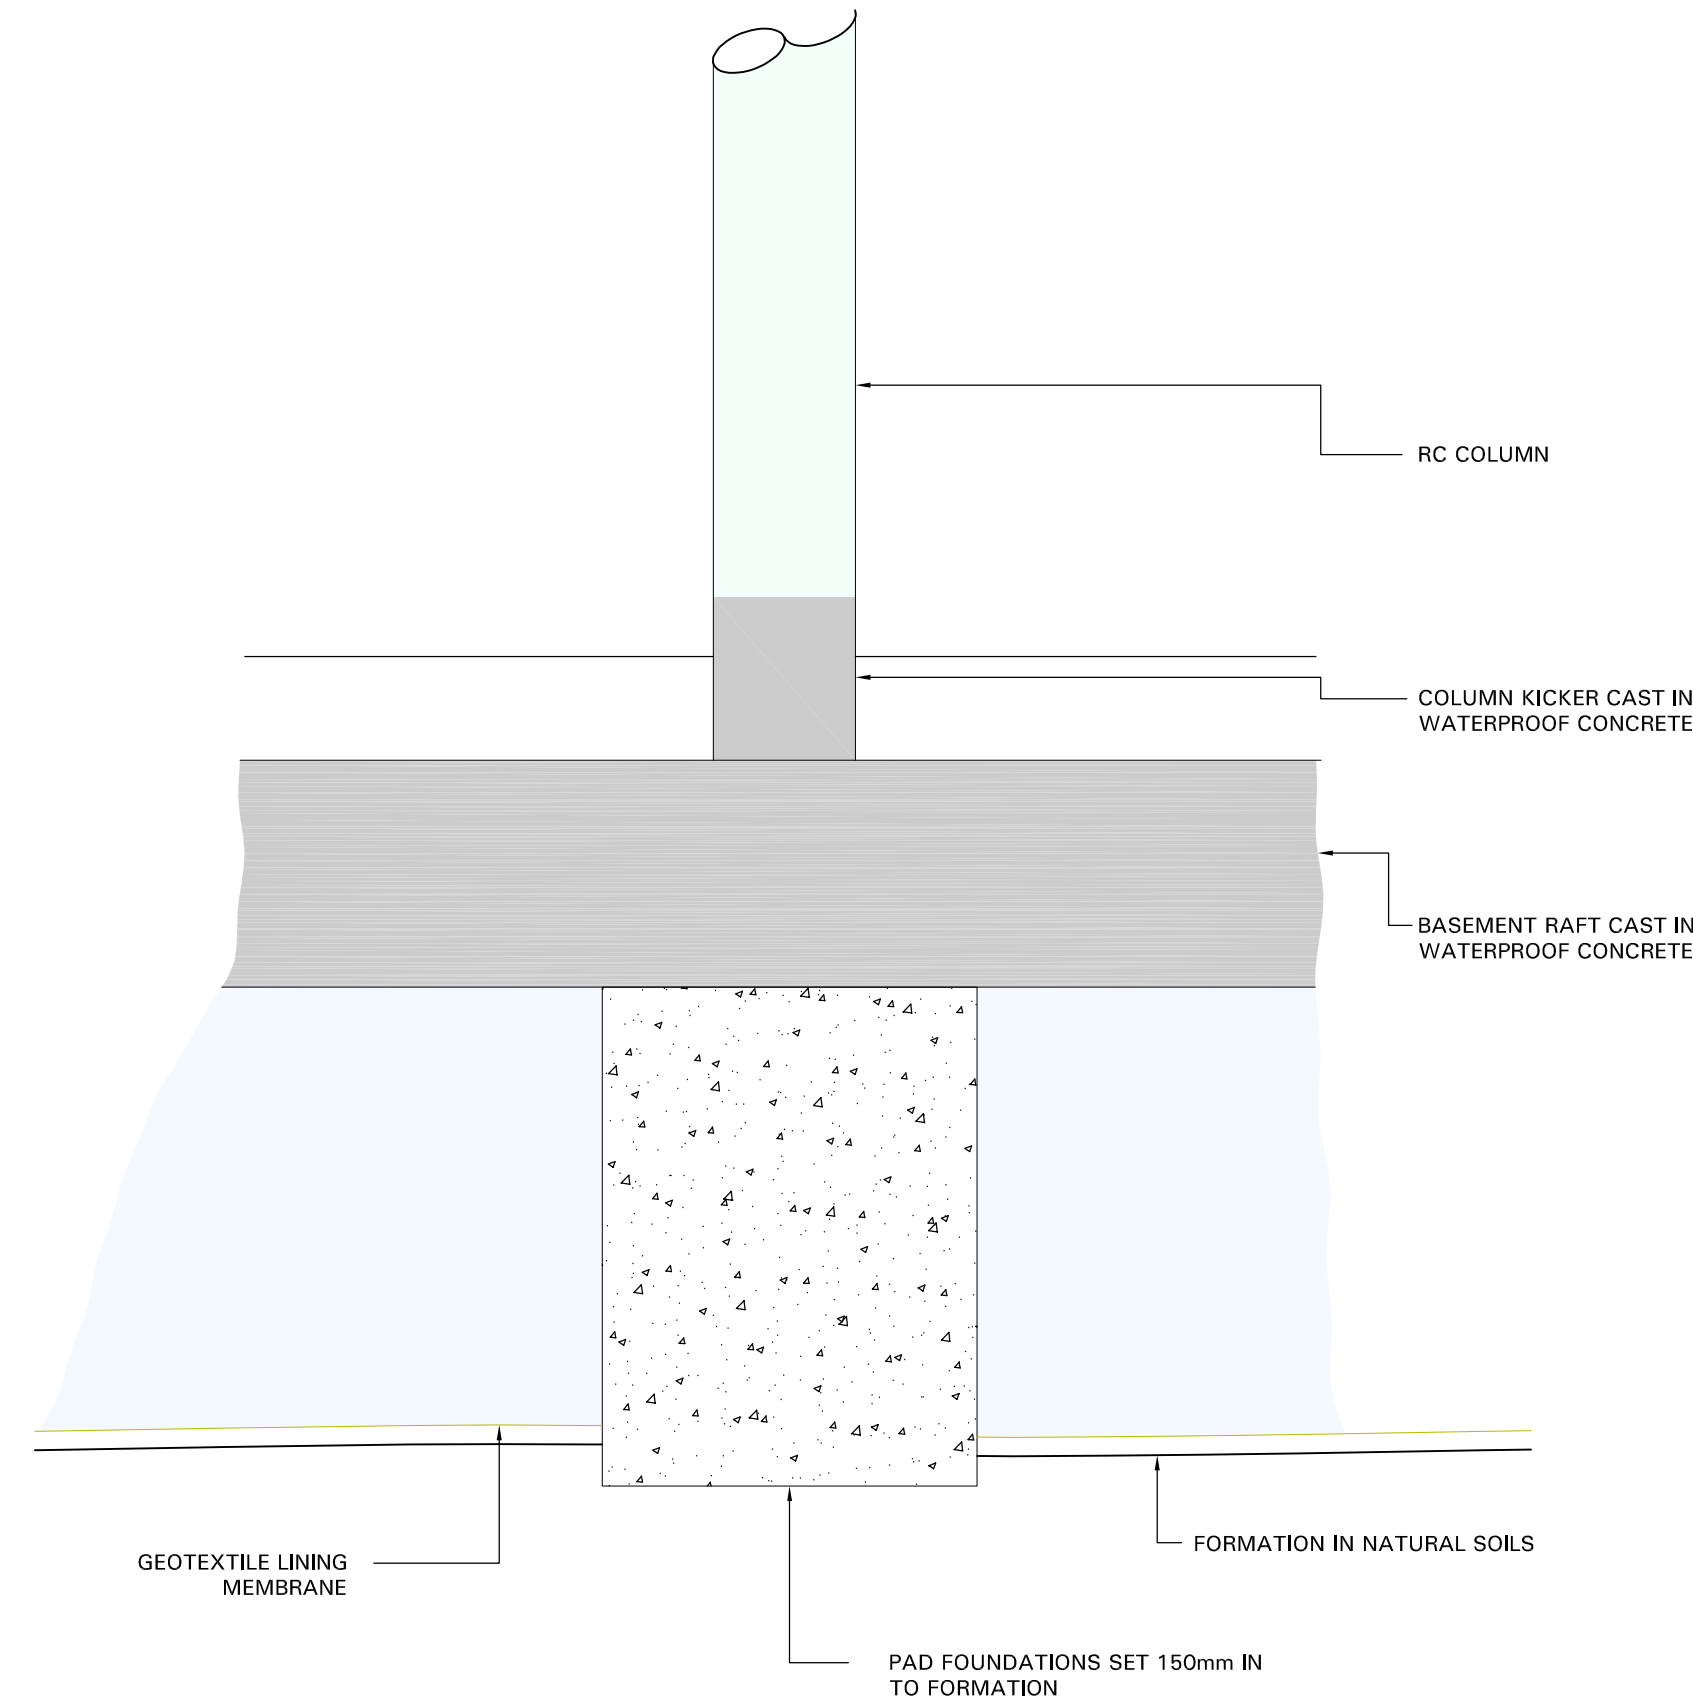

SECTION - NORMAL CONDITIONS

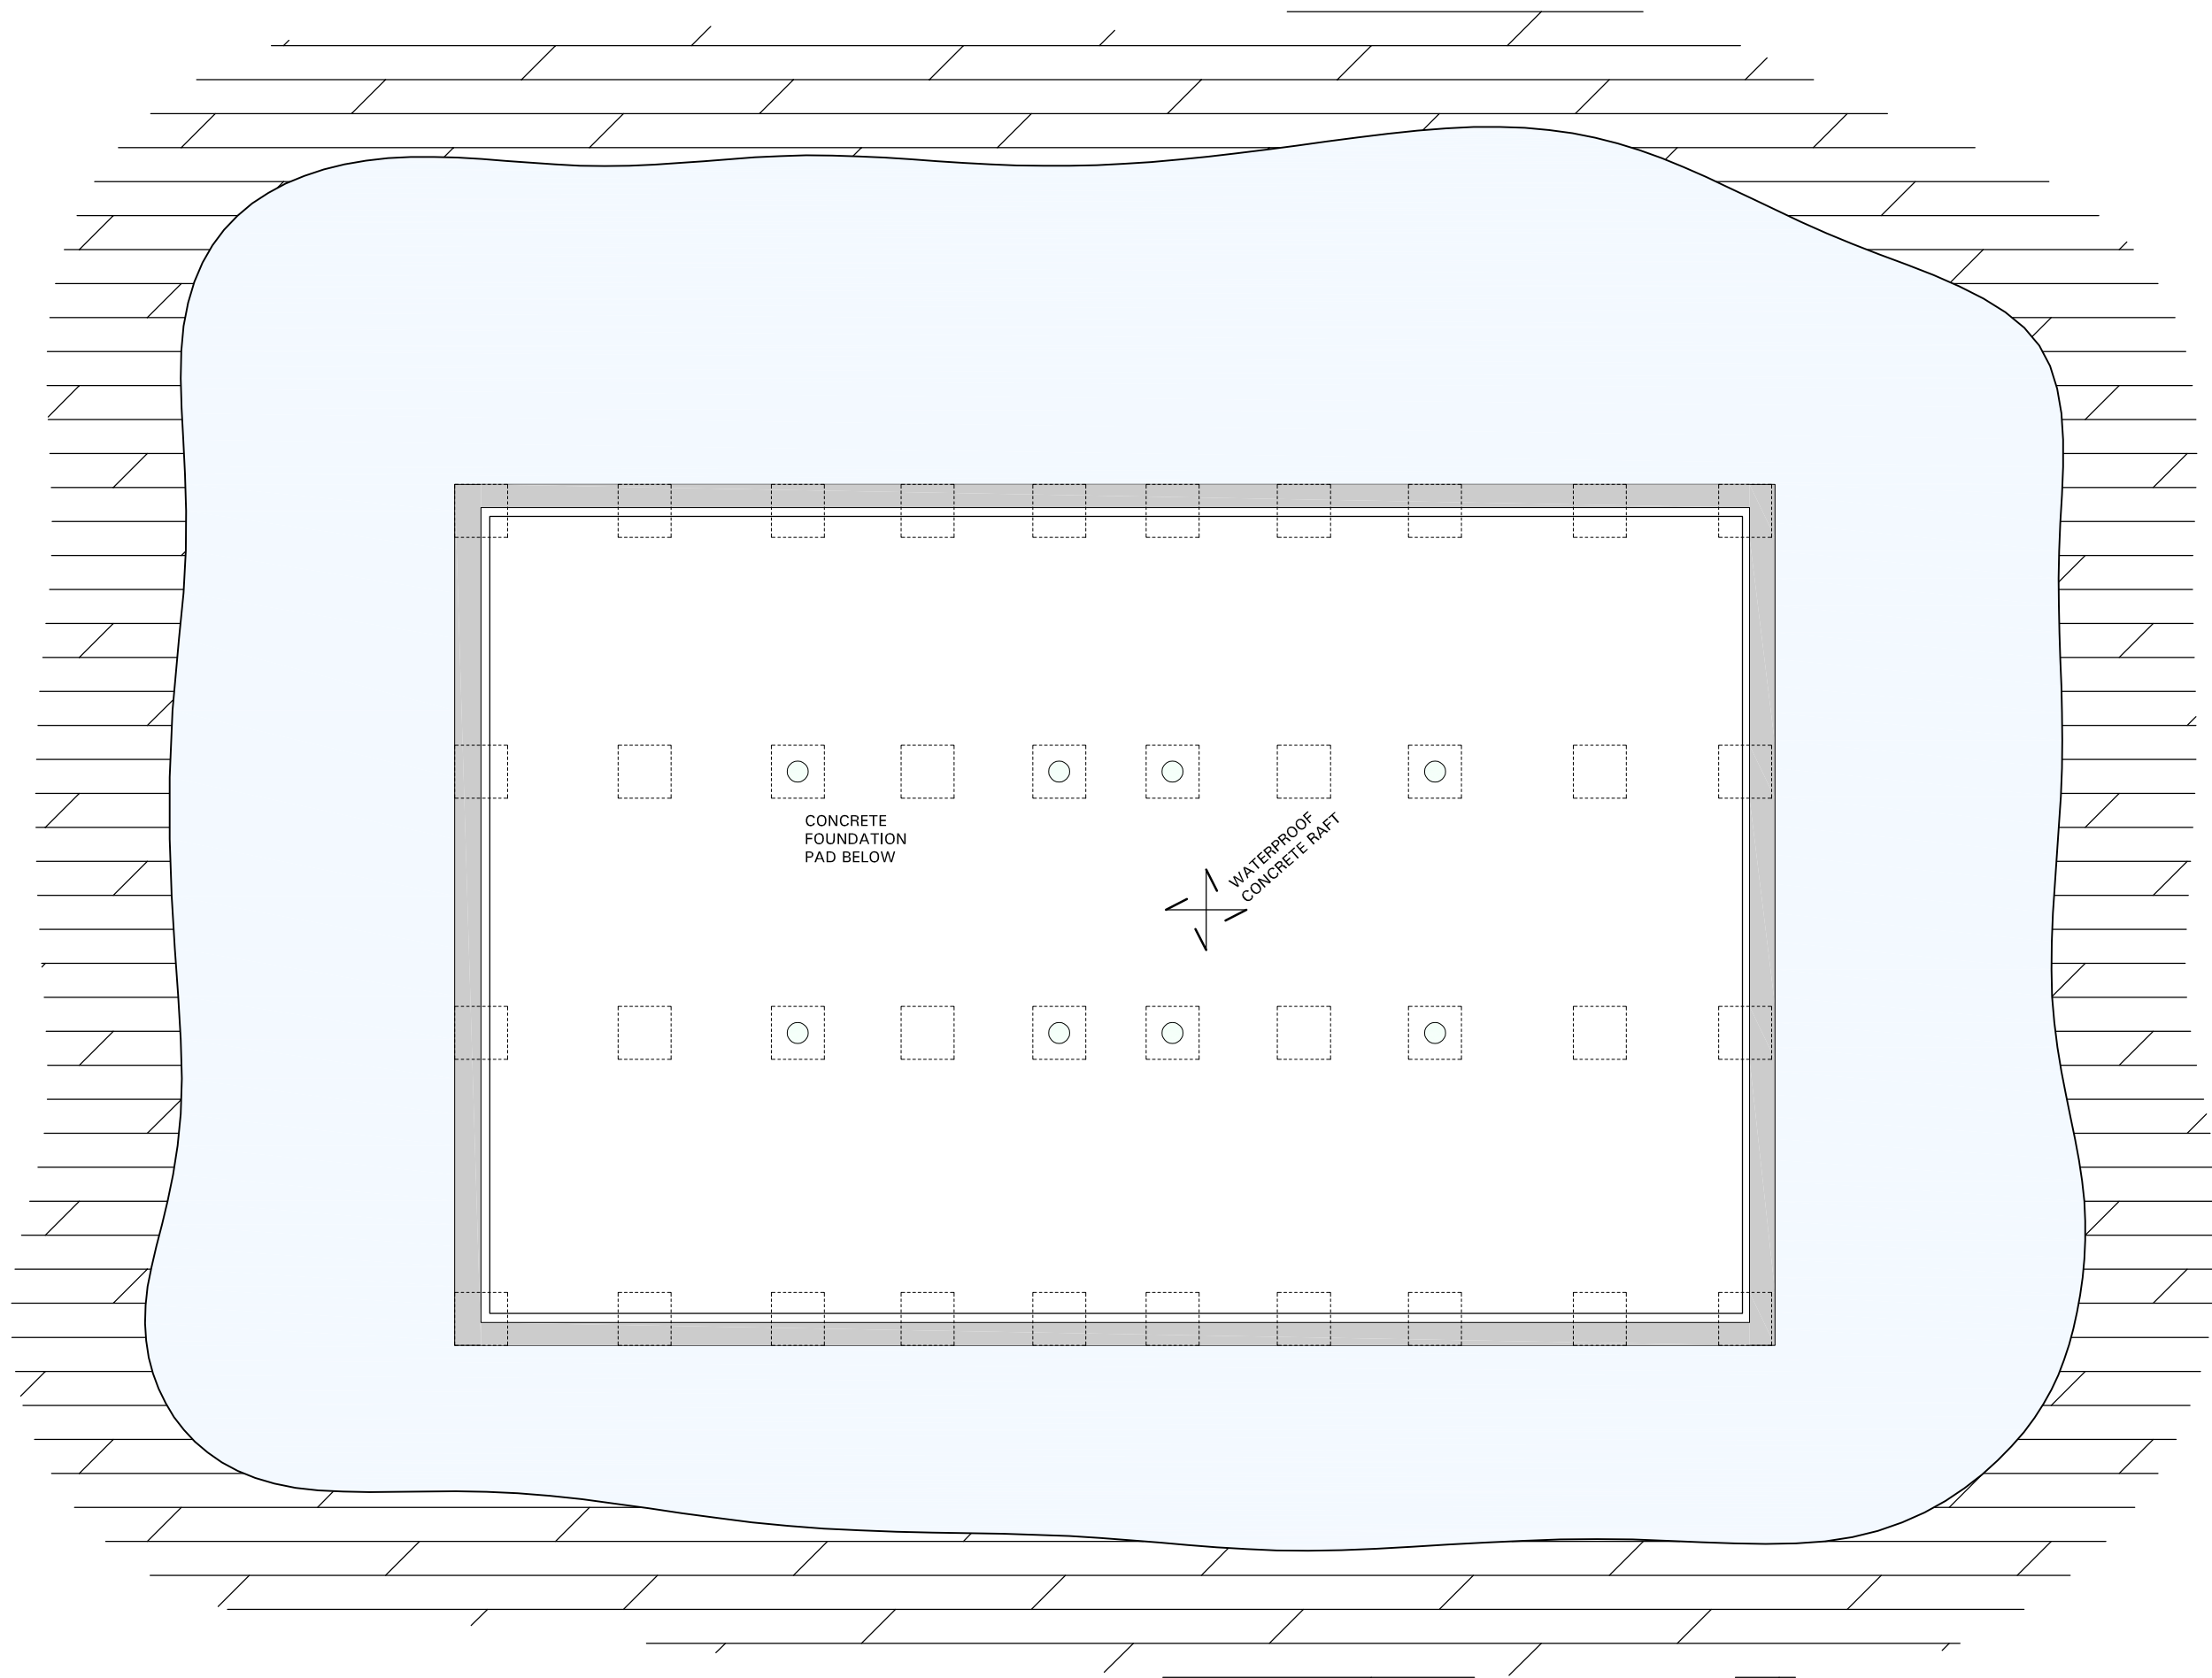

NOTES:
1. THIS DRAWING TO BE READ IN CONJUNCTION WITH ALL RELEVANT ARCHITECTS AND ENGINEERS DRAWINGS AND SPECIFICATIONS.

Rev	Date	Description	By
P1	13/11/17	PRELIMINARY ISSUE	mb

Job
THE MILL BUILDINGS CLYMPING

Drawing Status
PRELIMINARY

Title
STRUCTURAL SECTION & BASEMENT PLAN

Scale
1:125
Date
Oct 17
By
mb
Checked
Drawing Number
7249 / 140
Revision
P1

MBP Michael Barclay Partnership
consulting engineers
105-109 Strand
London WC2R 0AA
T 020 7240 1191 F 020 7240 2241
E london@mbp-uk.com
www.mbp-uk.com