




This drawing has been prepared for the purpose of gaining planning permission only and does not purport to be a working or contractual drawing and should not be used for any building or contractual purposes.
This drawing has been prepared based on survey drawings and information prepared by others.
All dimensions and levels on all drawings must be checked and verified on site before commencement of works.

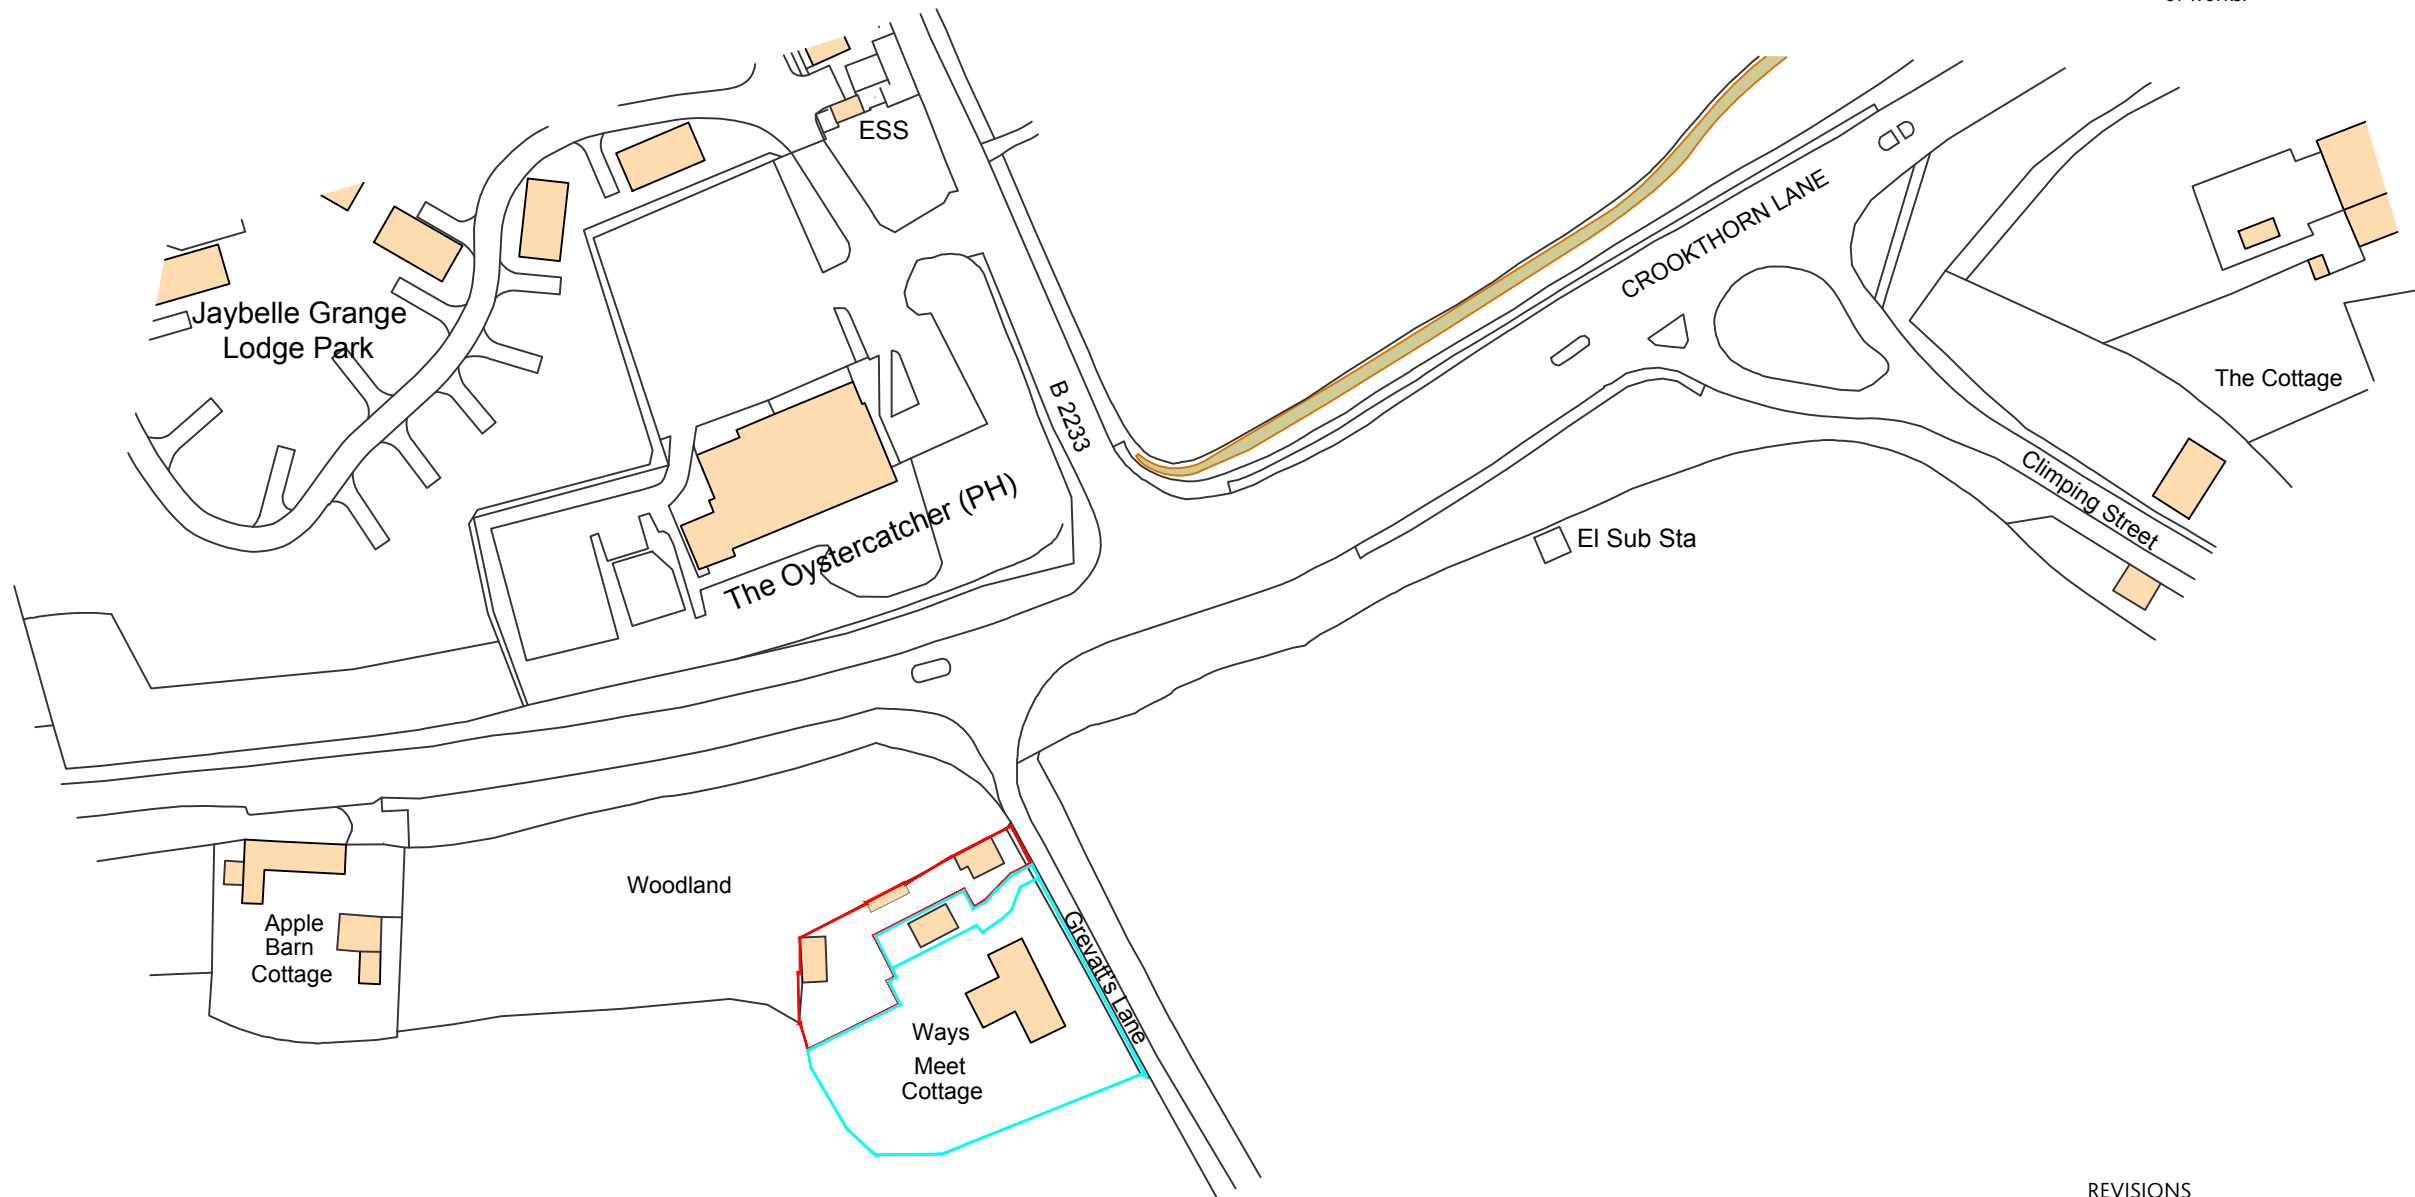

Ordnance Survey, (c) Crown Copyright 2018. All rights reserved. Licence number 100022432

REVISIONS

Location Plan
Scale 1:1250

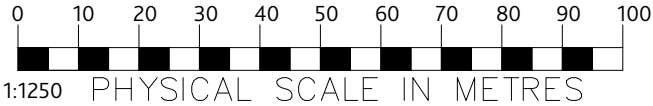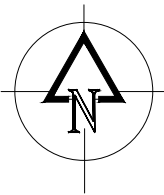

LOCATION PLAN
AS EXISTING

PROPOSED REPLACEMENT DWELLING
Land at Waysmeet Cottage, Grevatts Lane, Climping, West Sussex BN17 5RE
FOR . Ms Durdle

Job No. 597 Scale. 1:1250 at A3 Dwg No. 597-101 © October 2018

Location Plan
Dwg. No. 597-101

PULLEN
ARCHITECTURE

41-42 Southgate Place . Chichester
West Sussex . PO19 1ET
Tel 01243 859510
office@pullenarchitecture.co.uk
www.pullenarchitecture.co.uk