


This drawing has been prepared for the purpose of gaining planning permission only and does not purport to be a working or contractual drawing and should not be used for any building or contractual purposes.
This drawing has been prepared based on survey drawings and information prepared by others.
All dimensions and levels on all drawings must be checked and verified on site before commencement of works.

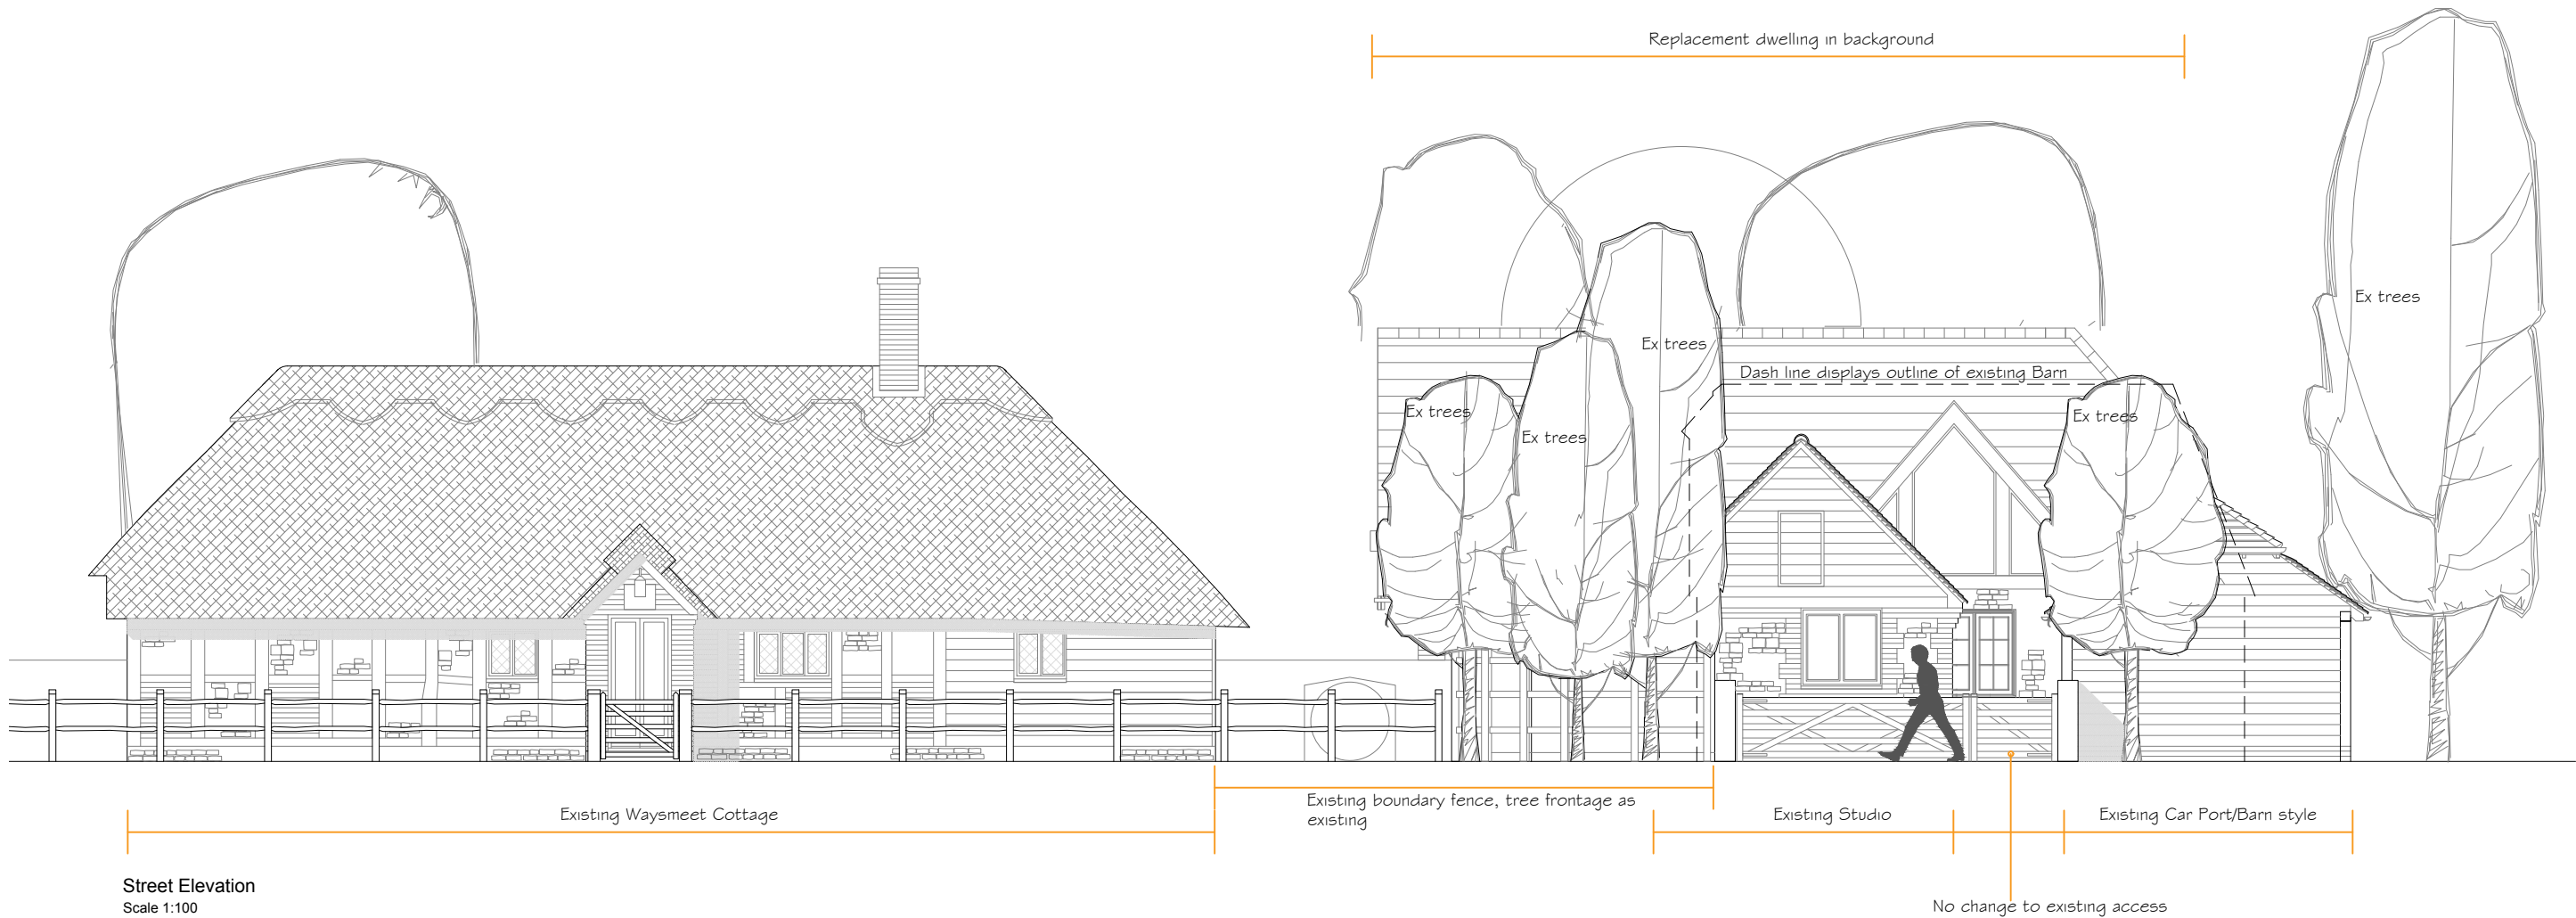

REVISIONS

First Issue- 12.12.18_Additional drawing

Street Elevation
Dwg. No. 597-106

PULLEN
ARCHITECTURE

41-42 Southgate Place . Chichester
West Sussex . PO19 1ET
Tel 01243 859510
office@pullenarchitecture.co.uk
www.pullenarchitecture.co.uk

STREET ELEVATION
AS PROPOSED

PROPOSED REPLACEMENT DWELLING
Land at Waysmeet Cottage, Grevatts Lane, Climping, West Sussex BN17 5RE
FOR . Ms Durdle
Job No. 597 Scale. 1:100 & 1:200 at A3 Dwg No. 597-106 © December 2018

