



LONG SECTION AA

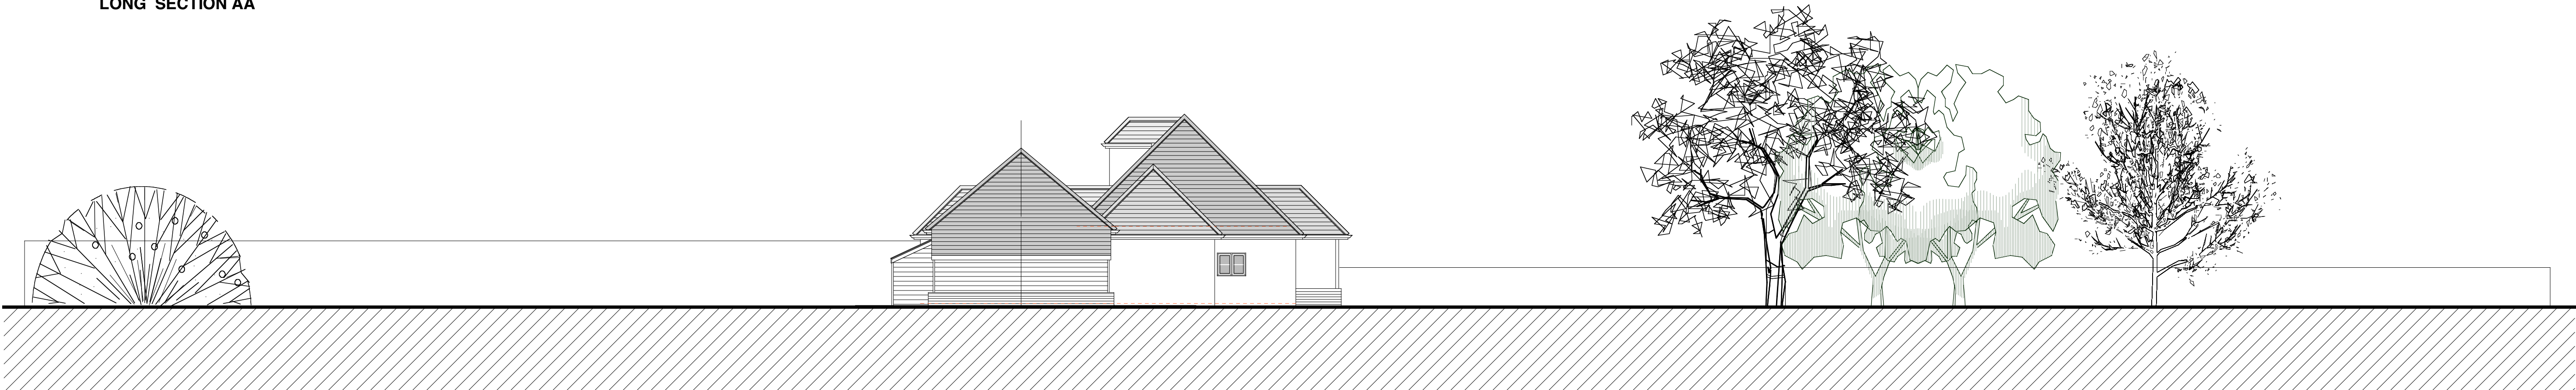

LONG SECTION BB

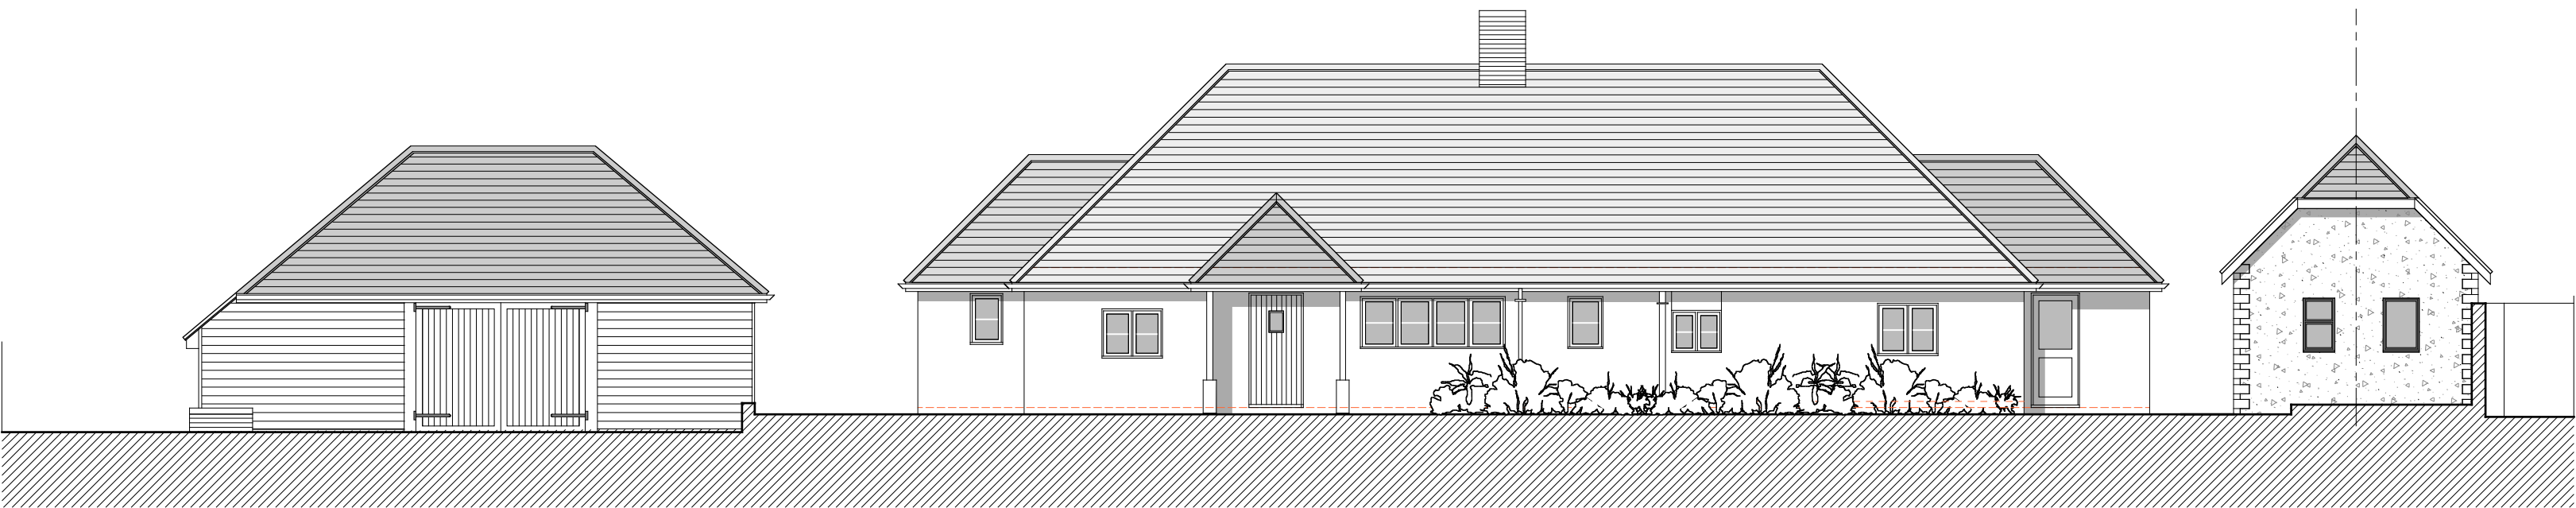

CROSS SECTION CC



CROSS SECTION DD

'PLANNING DRAWING ONLY'

REV.	DATE	NOTES	
CLIENT			
MR. G. BOBBE.			
PROJECT			
ATHERINGTON LODGE, CLIMPSING STREET, WEST SUSSEX, BN17 5RN.			
DRAWING TITLE			
EXISTING SITE SECTIONS			
DRAWN	SCALE 1:100 @ A1	DRAWING NO.	REV.
CHECKED	DATE JULY 2018	518/18-03	
FBD FULCRUM BUILDING DESIGN LTD LONDON DRAWINGS TO BE READ IN CONJUNCTION WITH RELEVANT DRAWINGS AND SPECIFICATIONS. DRAWING NOT TO BE SCALED. FIGURED DIMENSIONS ONLY. DRAWING NOT TO BE USED FOR LAND TRANSFER PURPOSES. FBD FULCRUM BUILDING DESIGN LTD. 9 HENEGE STREET, SPITALFIELDS, LONDON, E1 5LJ. TEL: 023 667 1520 FAX: 020 7288 9181 E-MAIL: info@fbd-ibd.com www.fbd-ibd.com			