

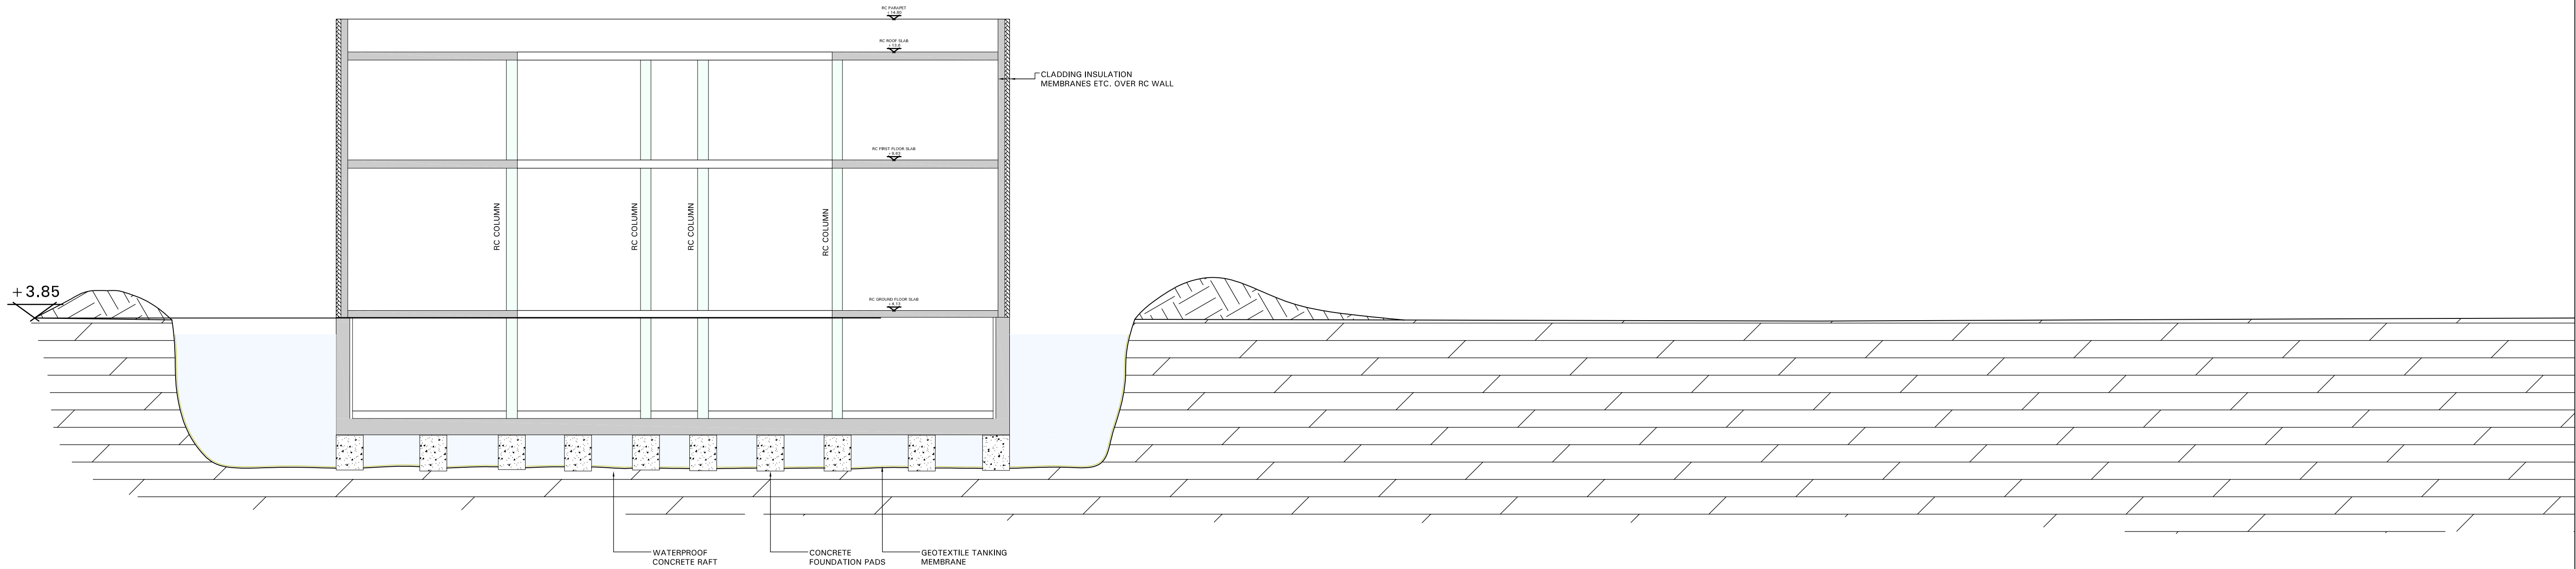


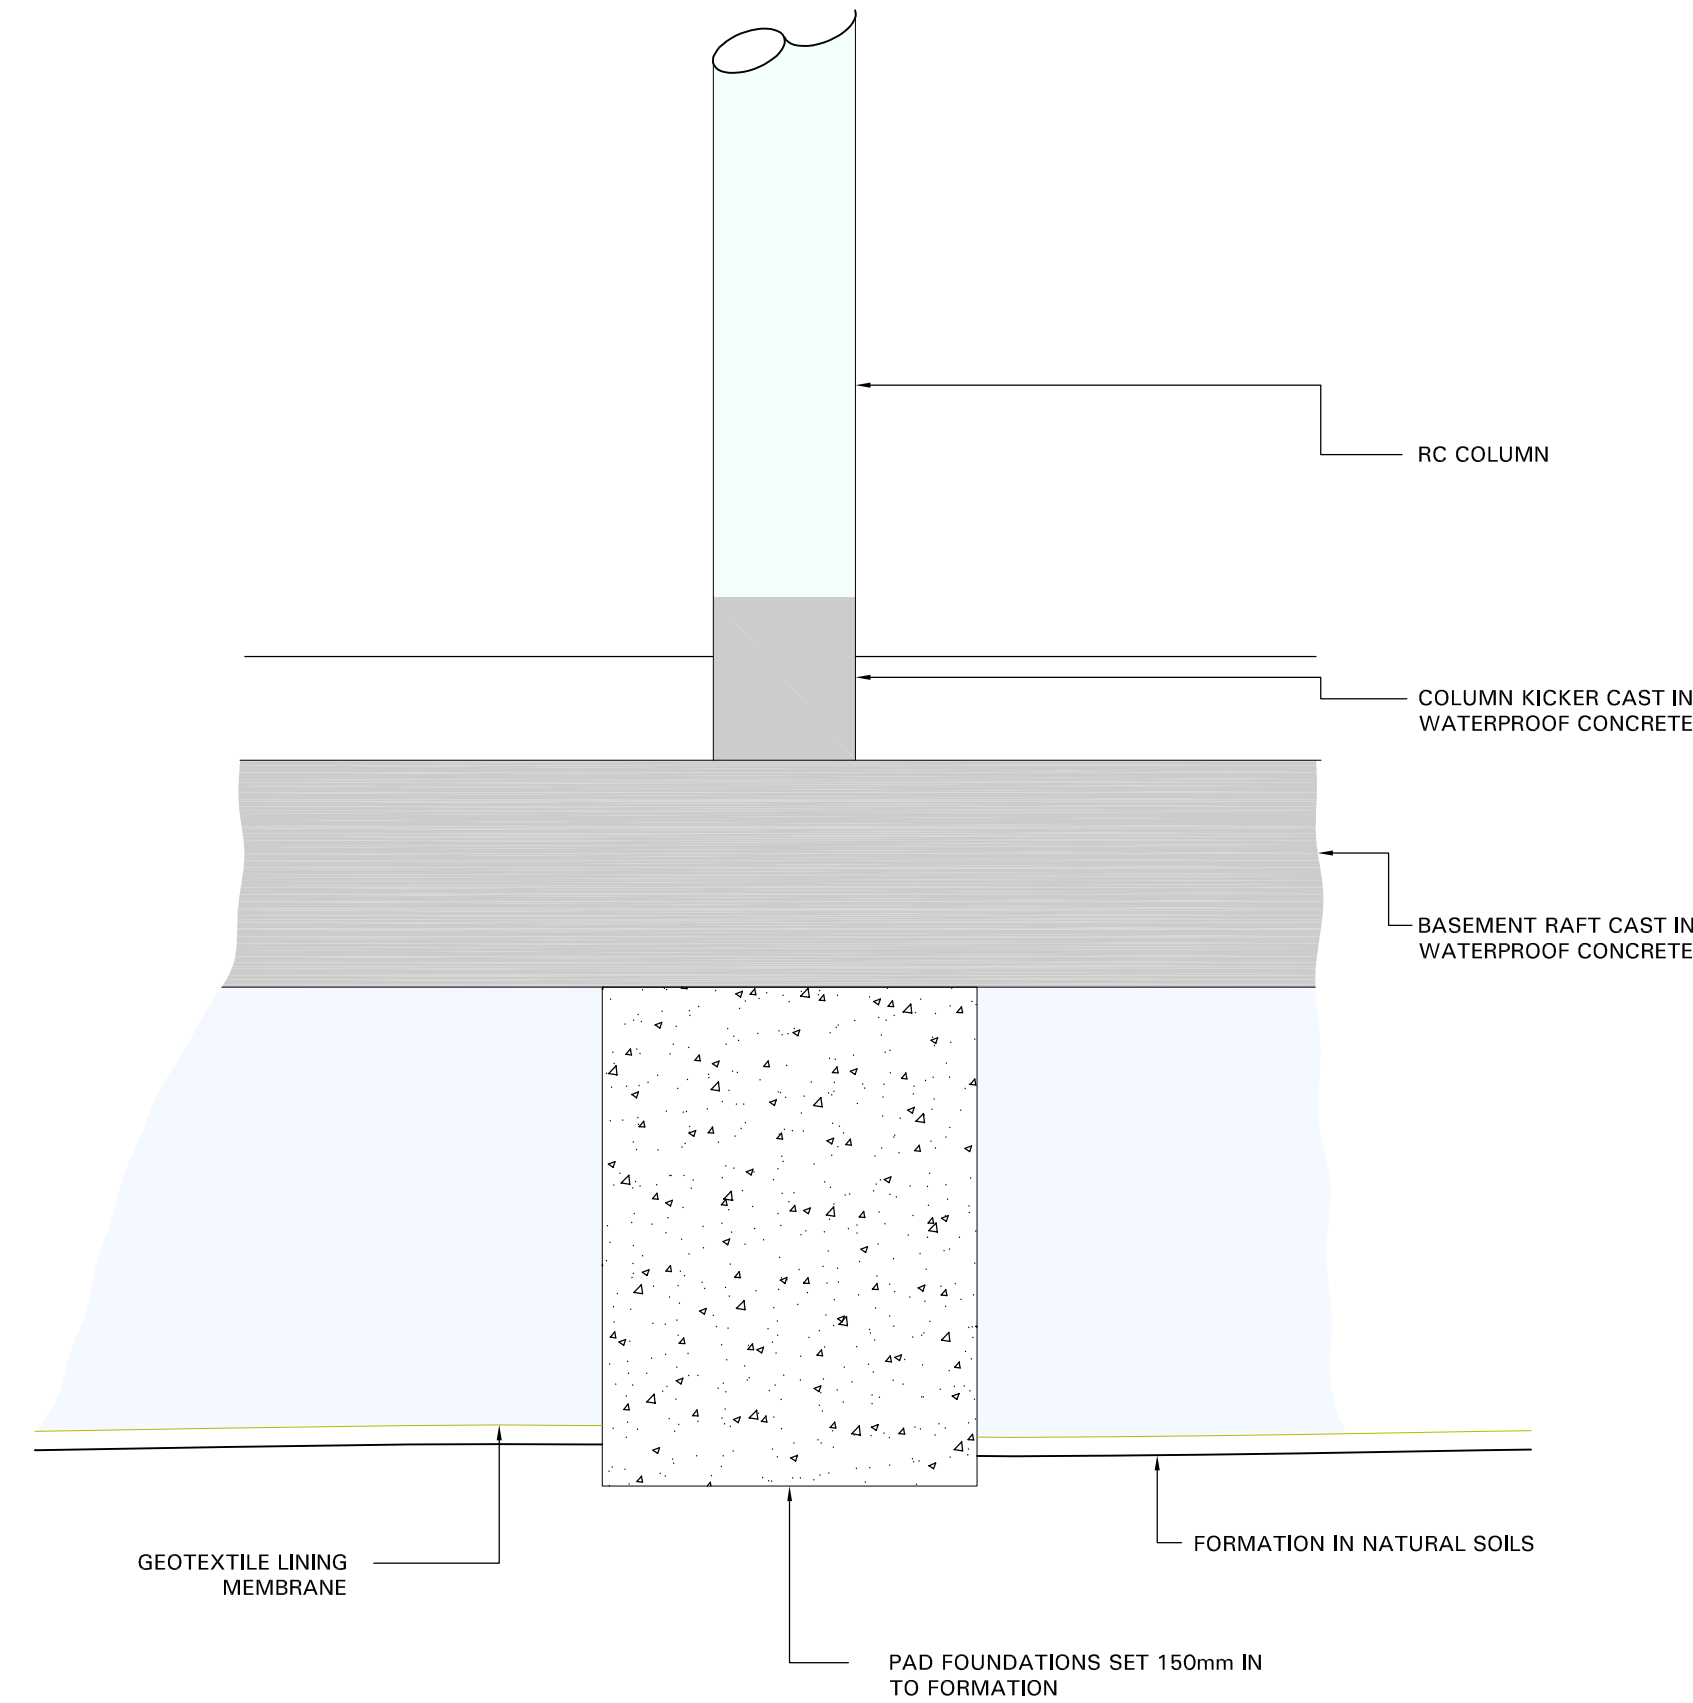

SECTION - NORMAL CONDITIONS

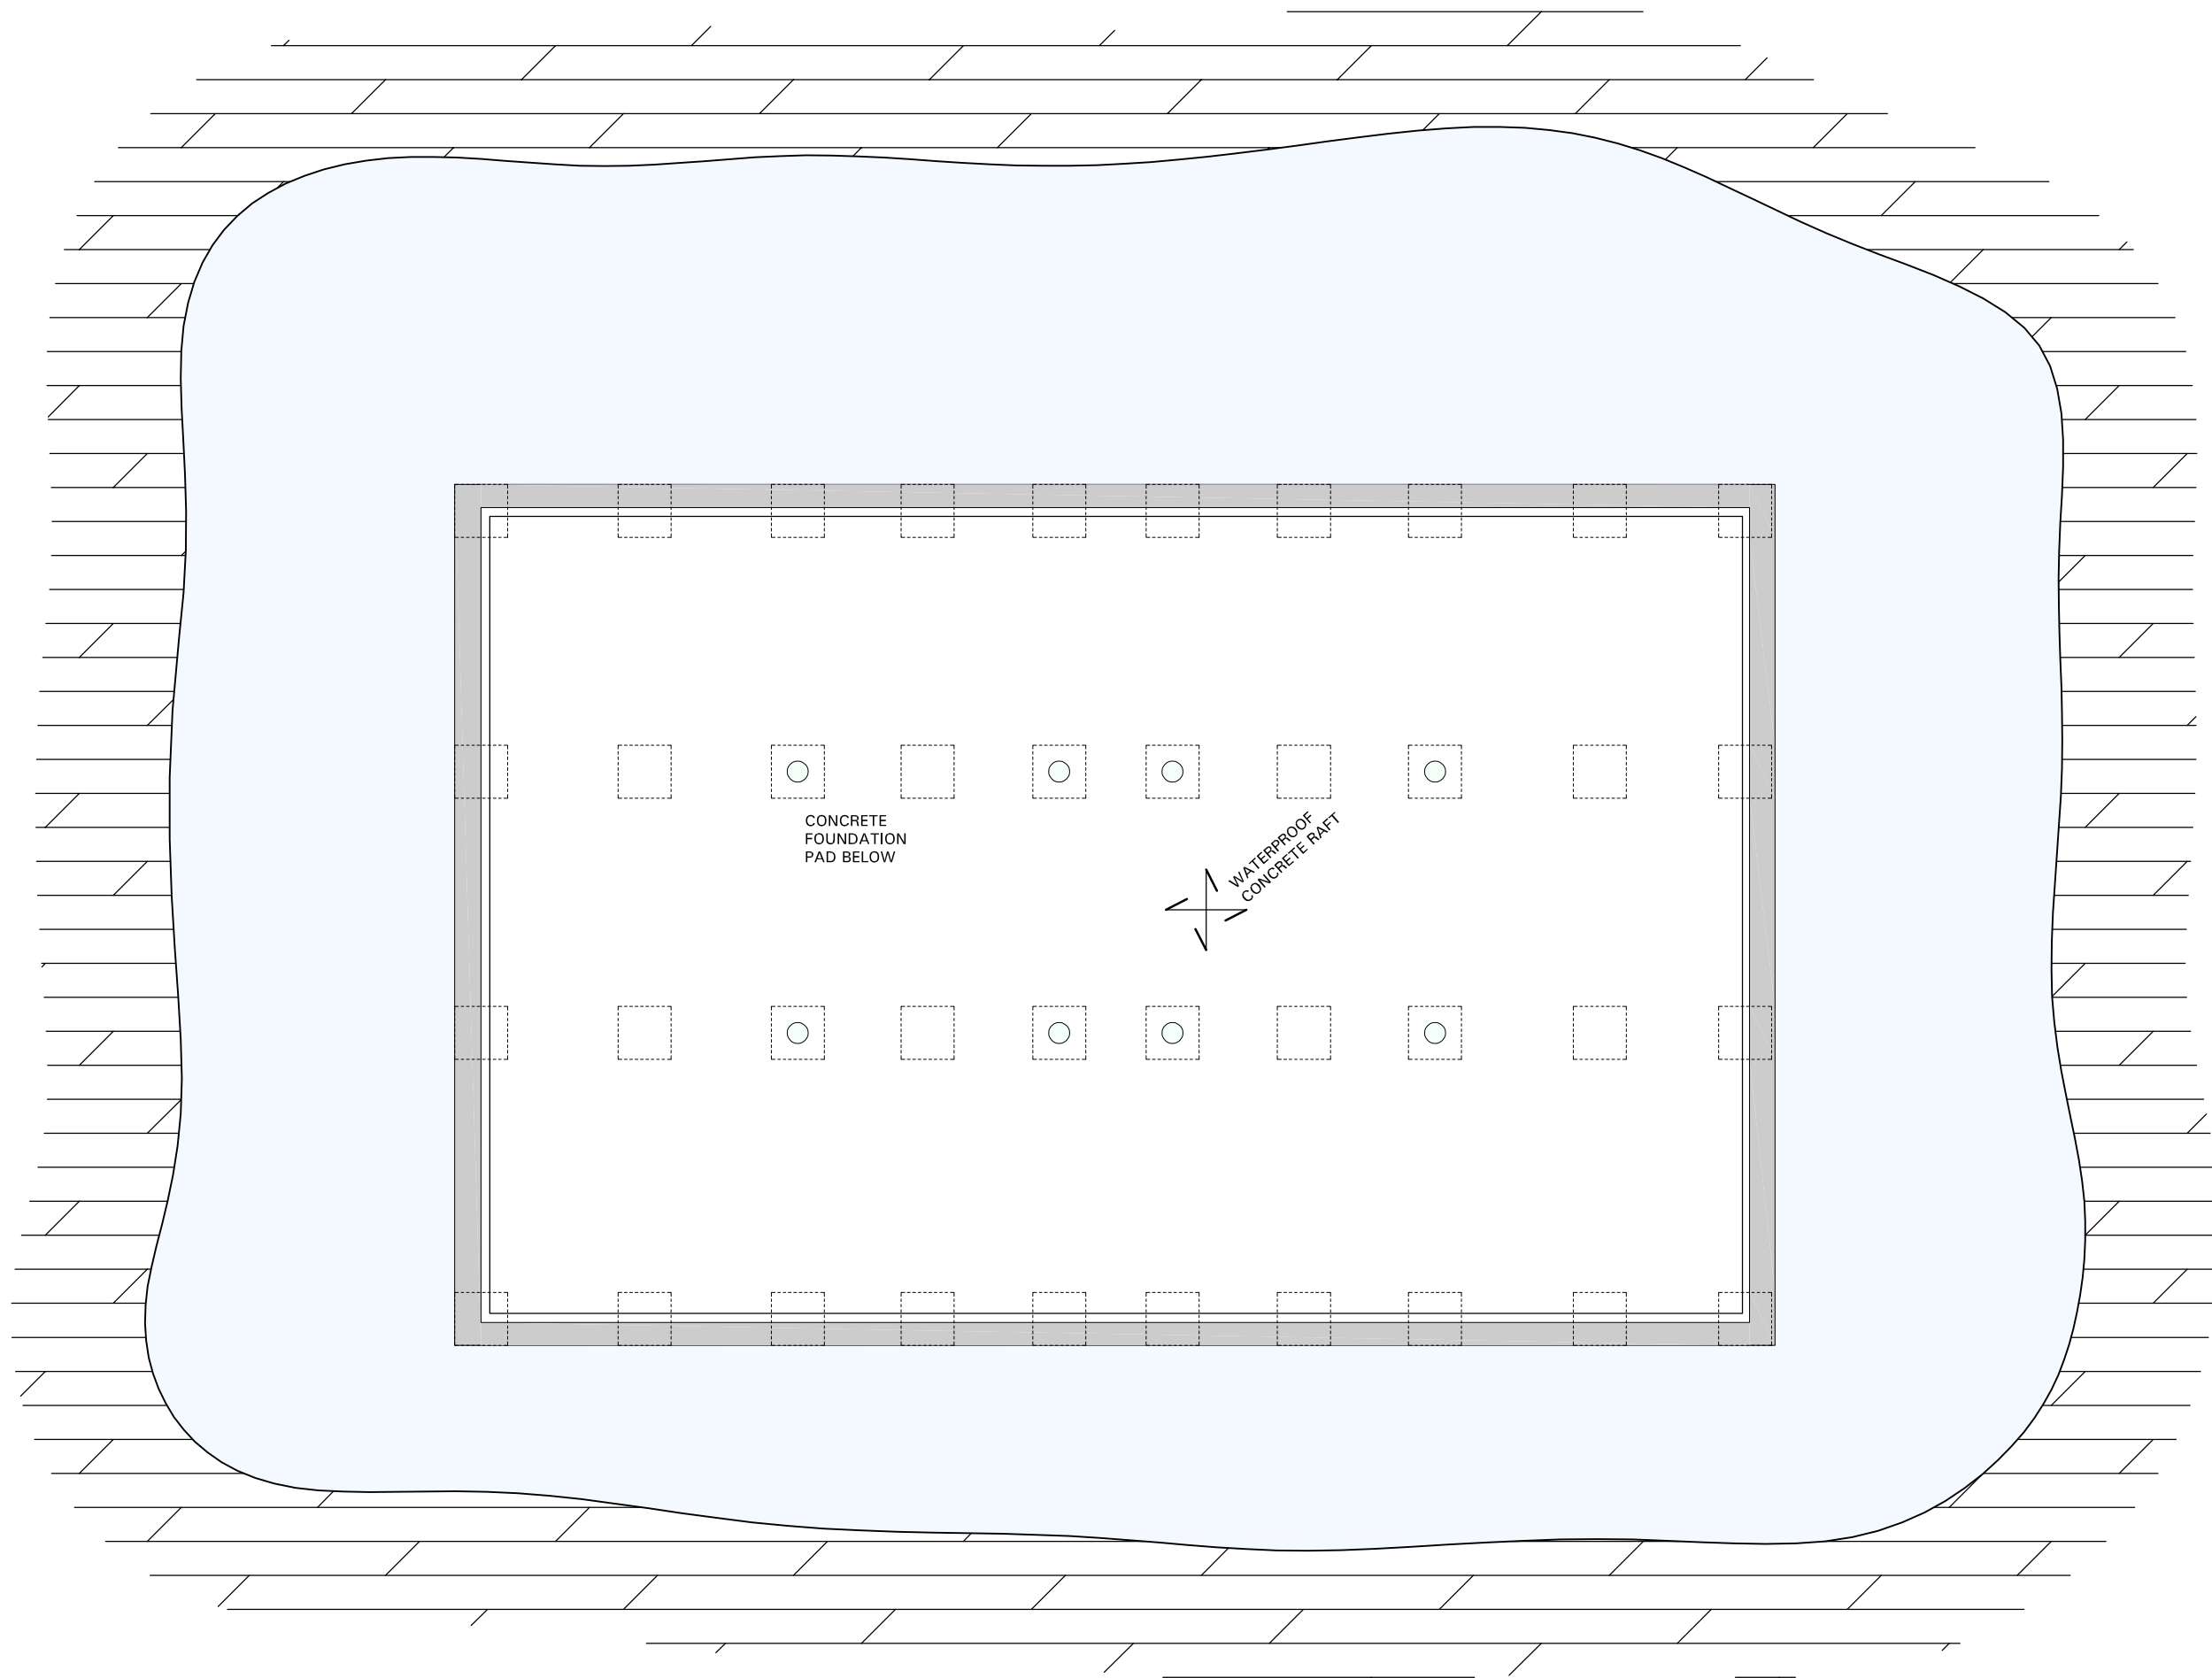

NOTES:
1. THIS DRAWING TO BE READ IN CONJUNCTION WITH ALL RELEVANT ARCHITECTS AND ENGINEERS DRAWINGS AND SPECIFICATIONS.

Rev	Date	Description	By
P1	13/11/17	PRELIMINARY ISSUE	mb

Job	THE MILL BUILDINGS CLYMPING
Drawing Status	PRELIMINARY

Title	STRUCTURAL SECTION & BASEMENT PLAN
Scale	1:125
Date	Oct 17
By	mb
Checked	
Drawing Number	7249 / 140
Revision	P1

MBP	Michael Barclay Partnership
consulting engineers	
105-109 Strand	
London WC2R 0AA	
T 020 7240 1191 F 020 7240 2241	
E london@mbp-uk.com	
www.mbp-uk.com	