
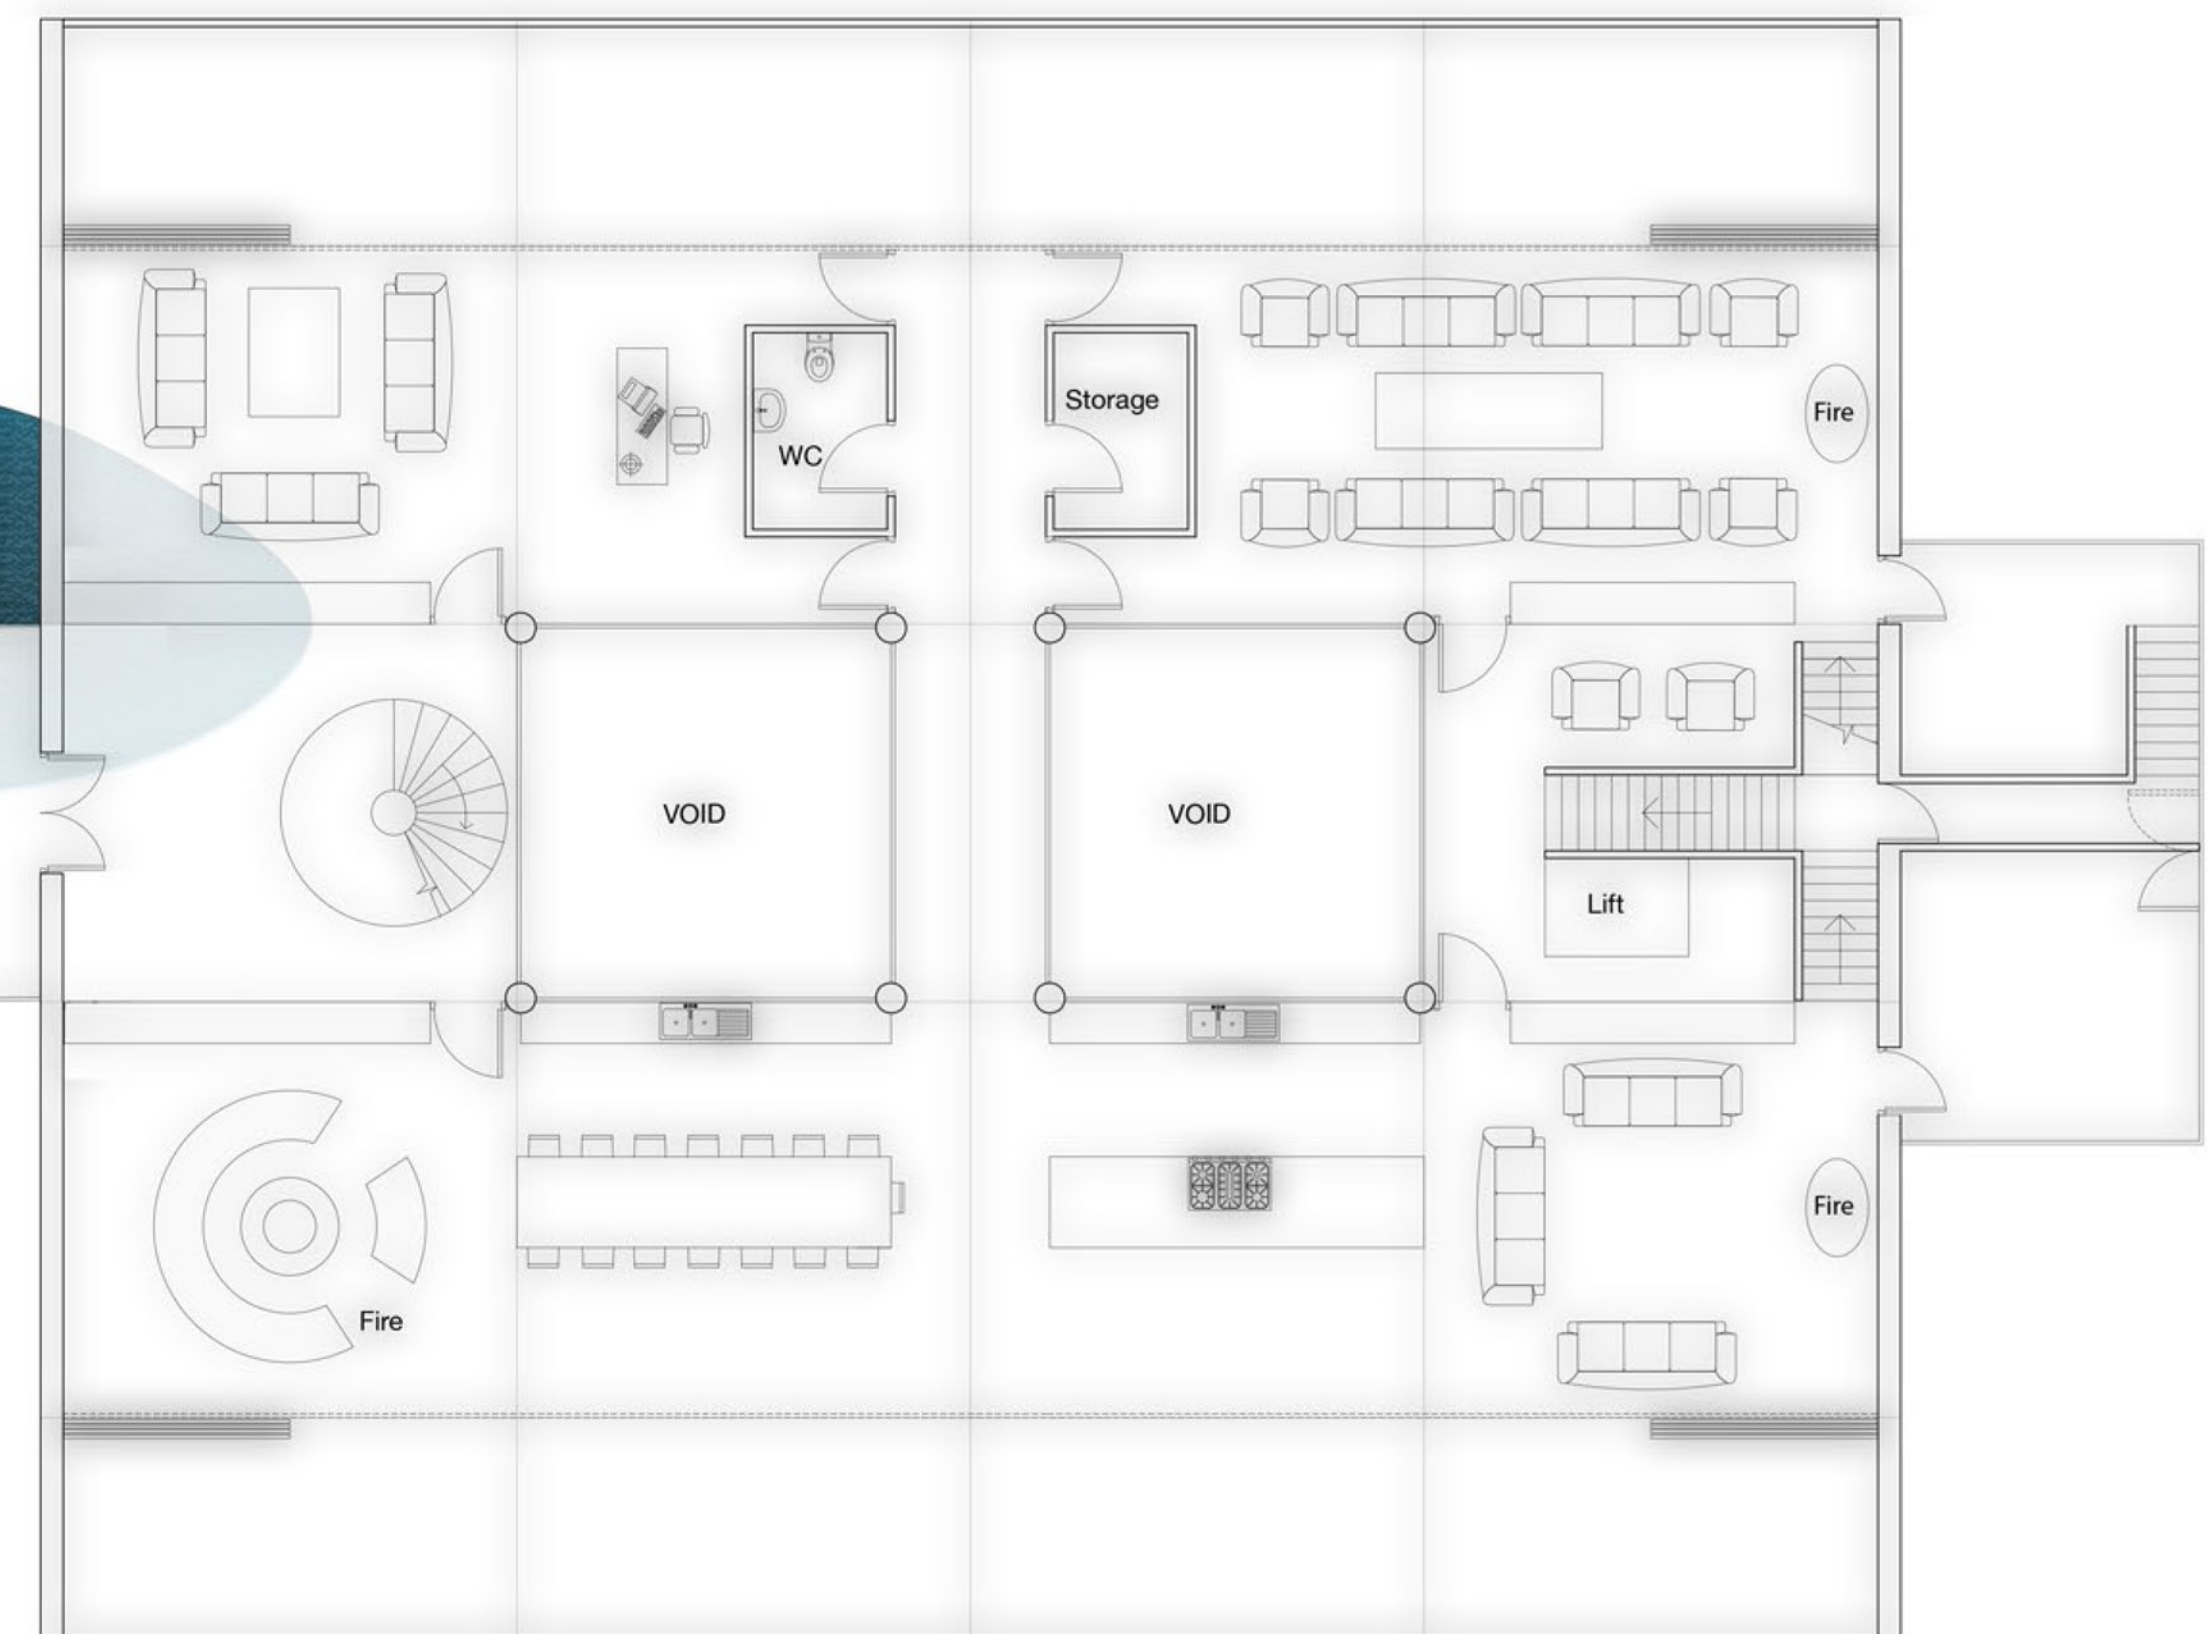
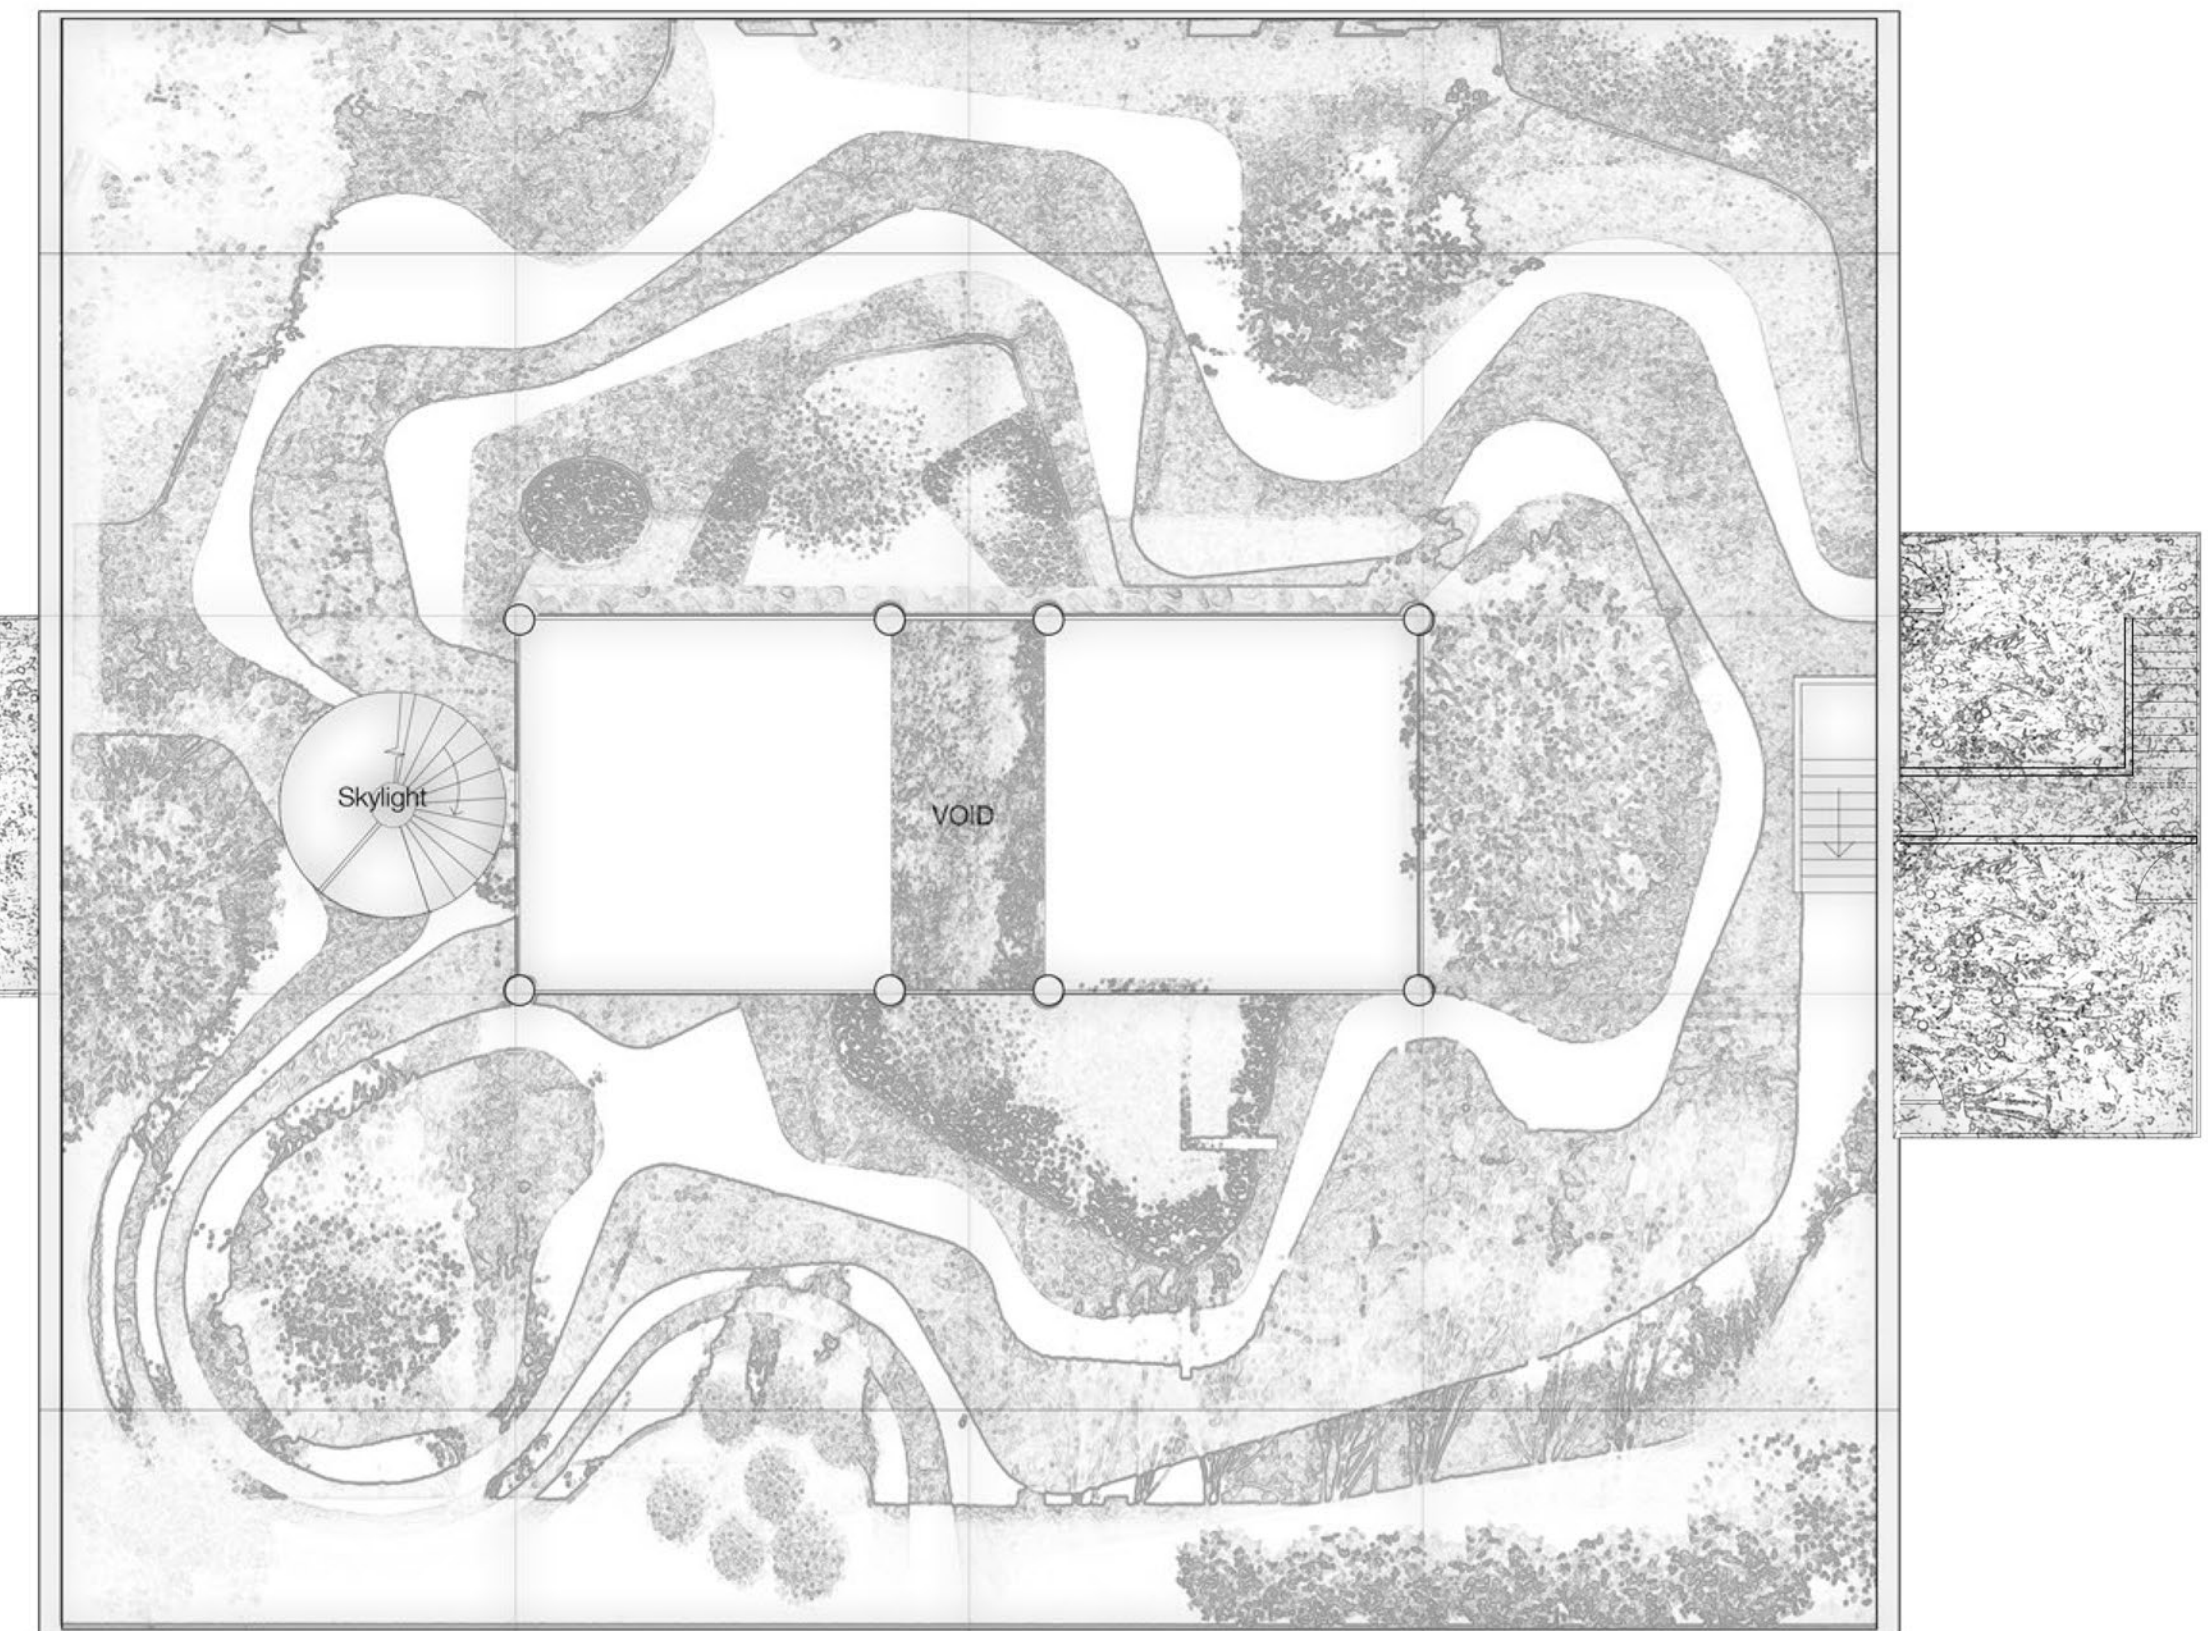
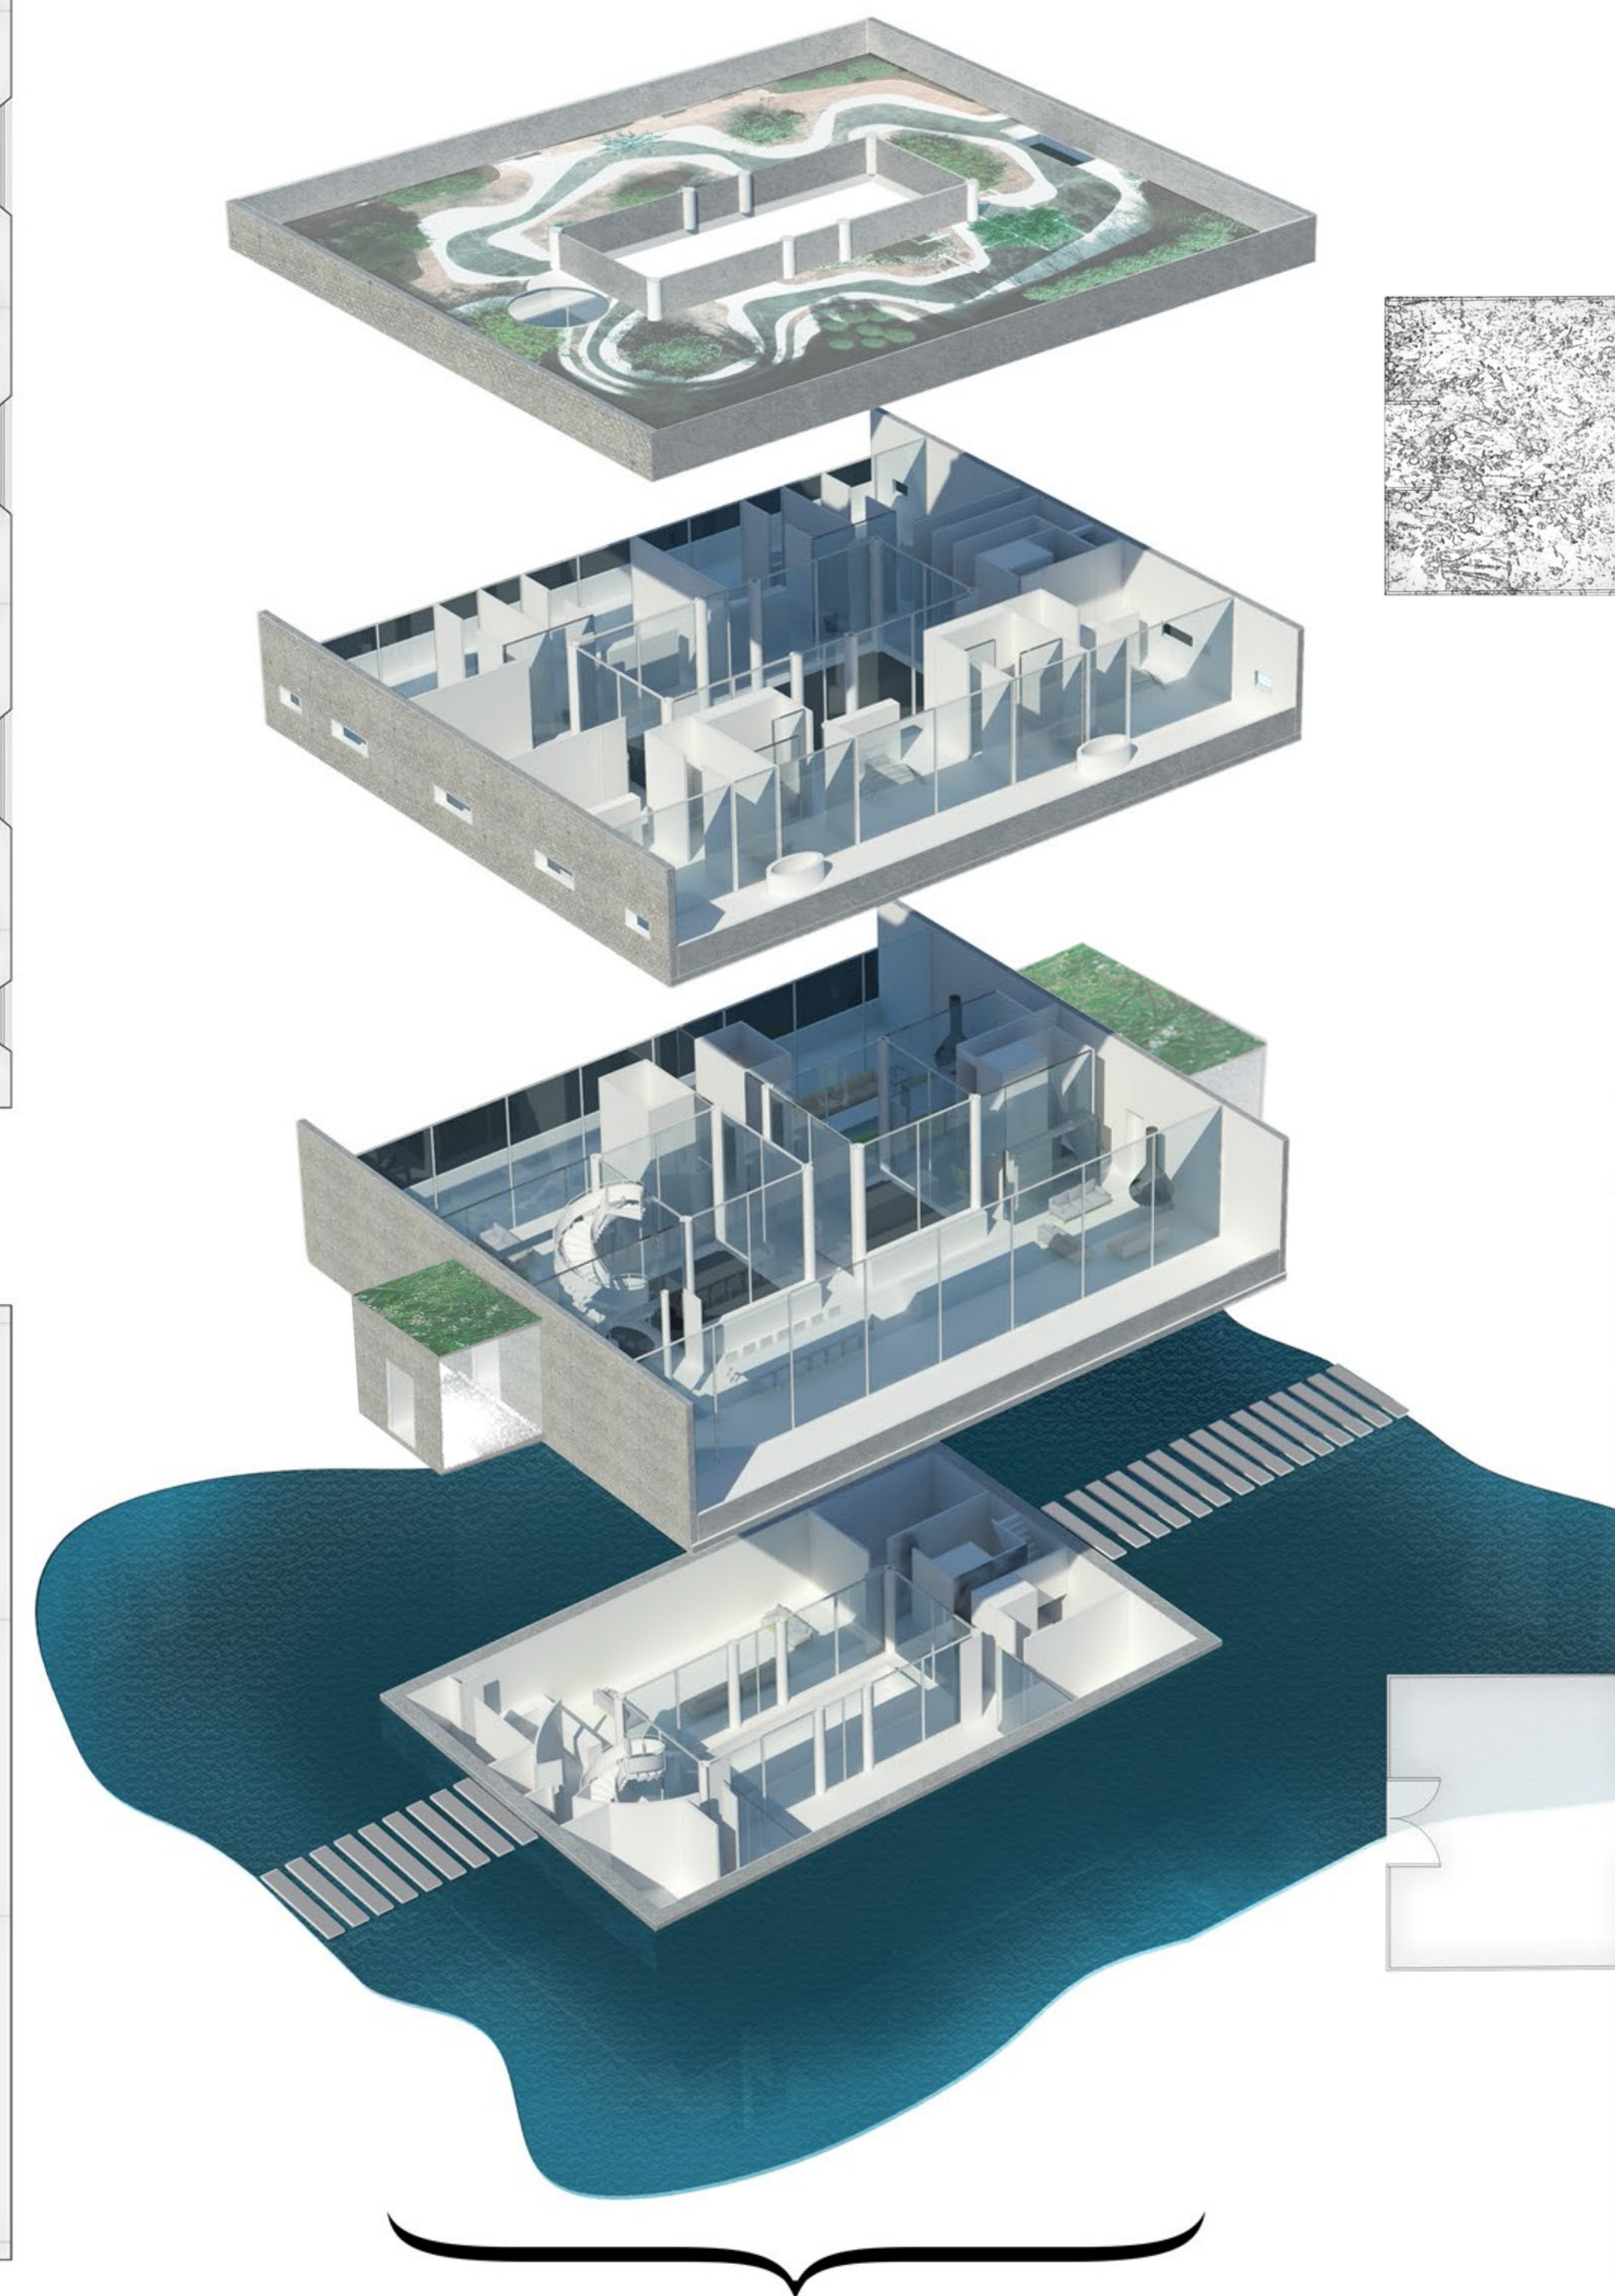
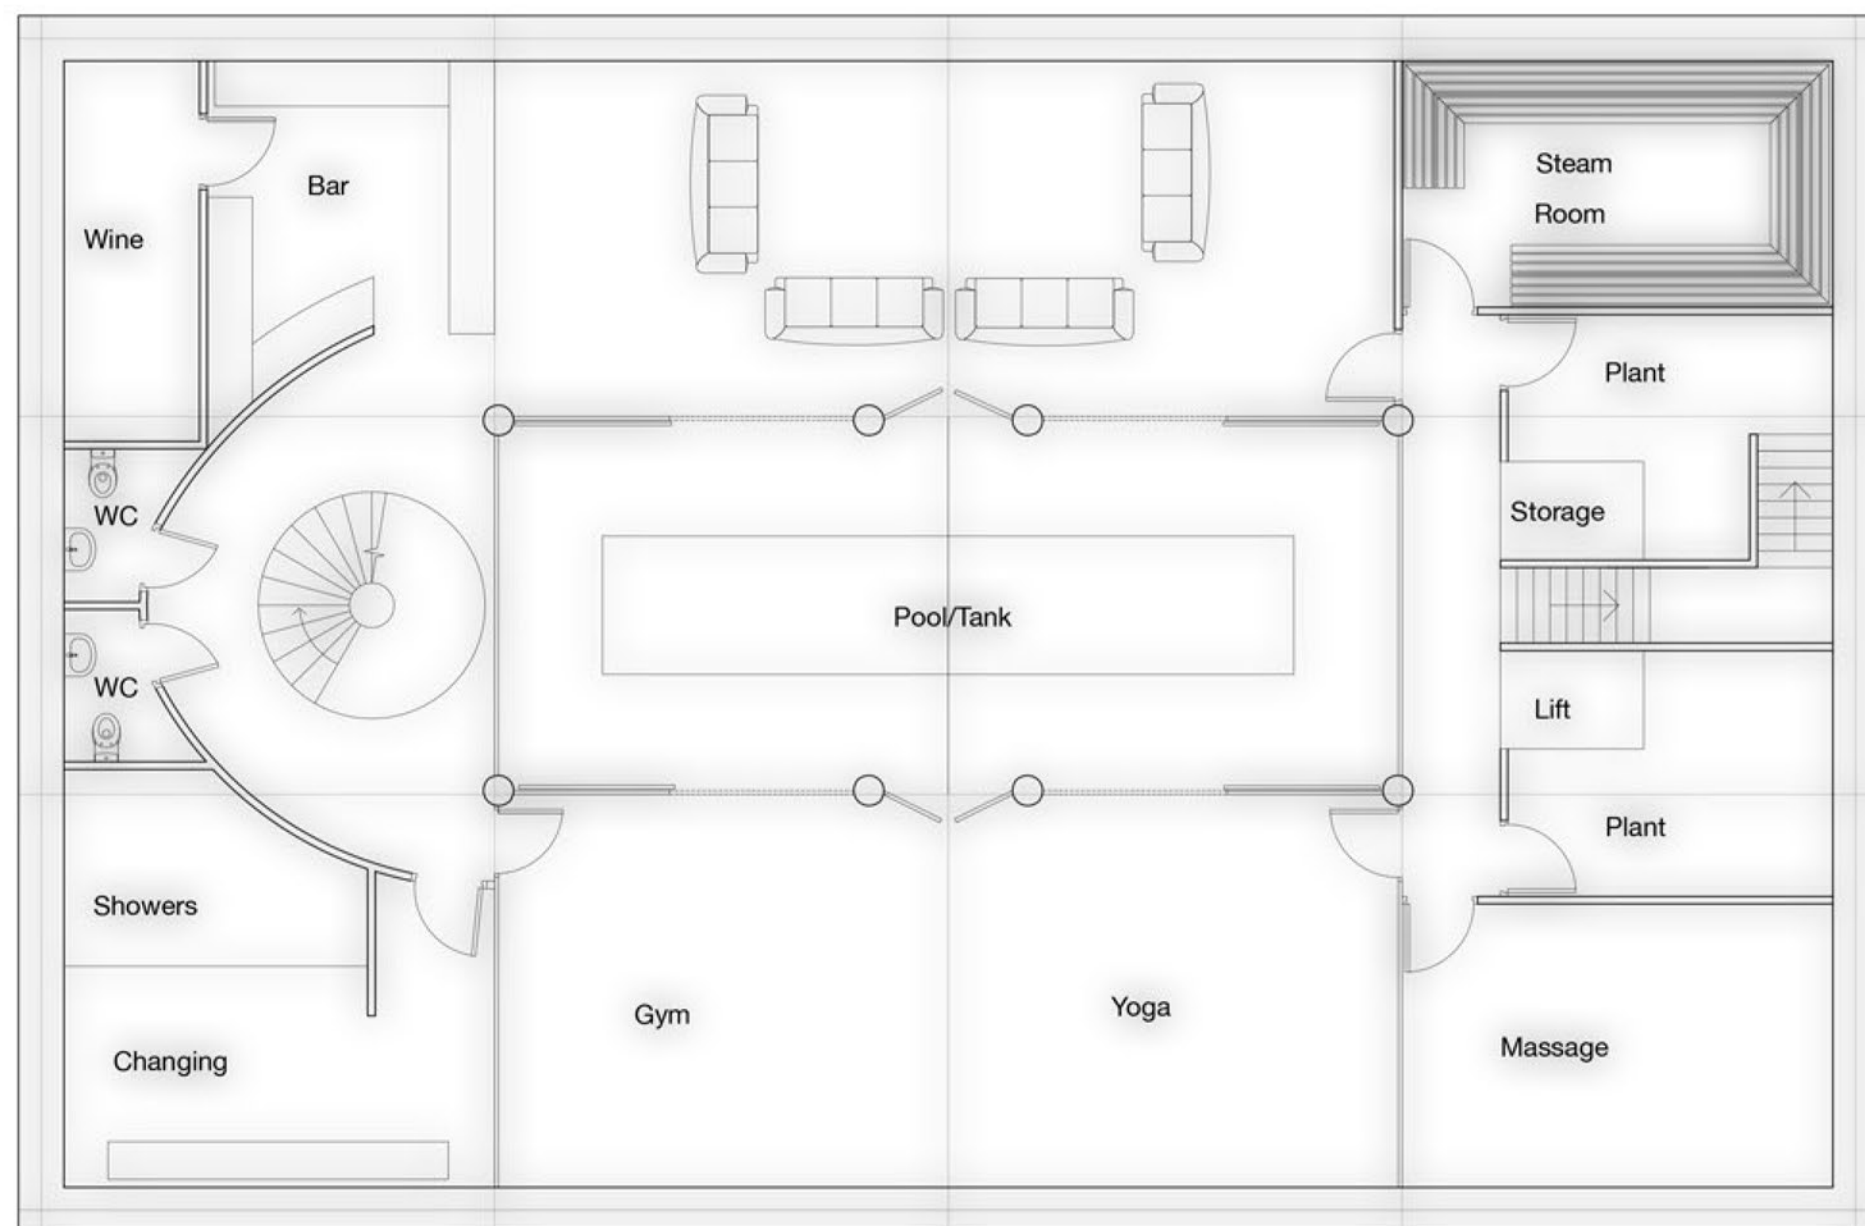


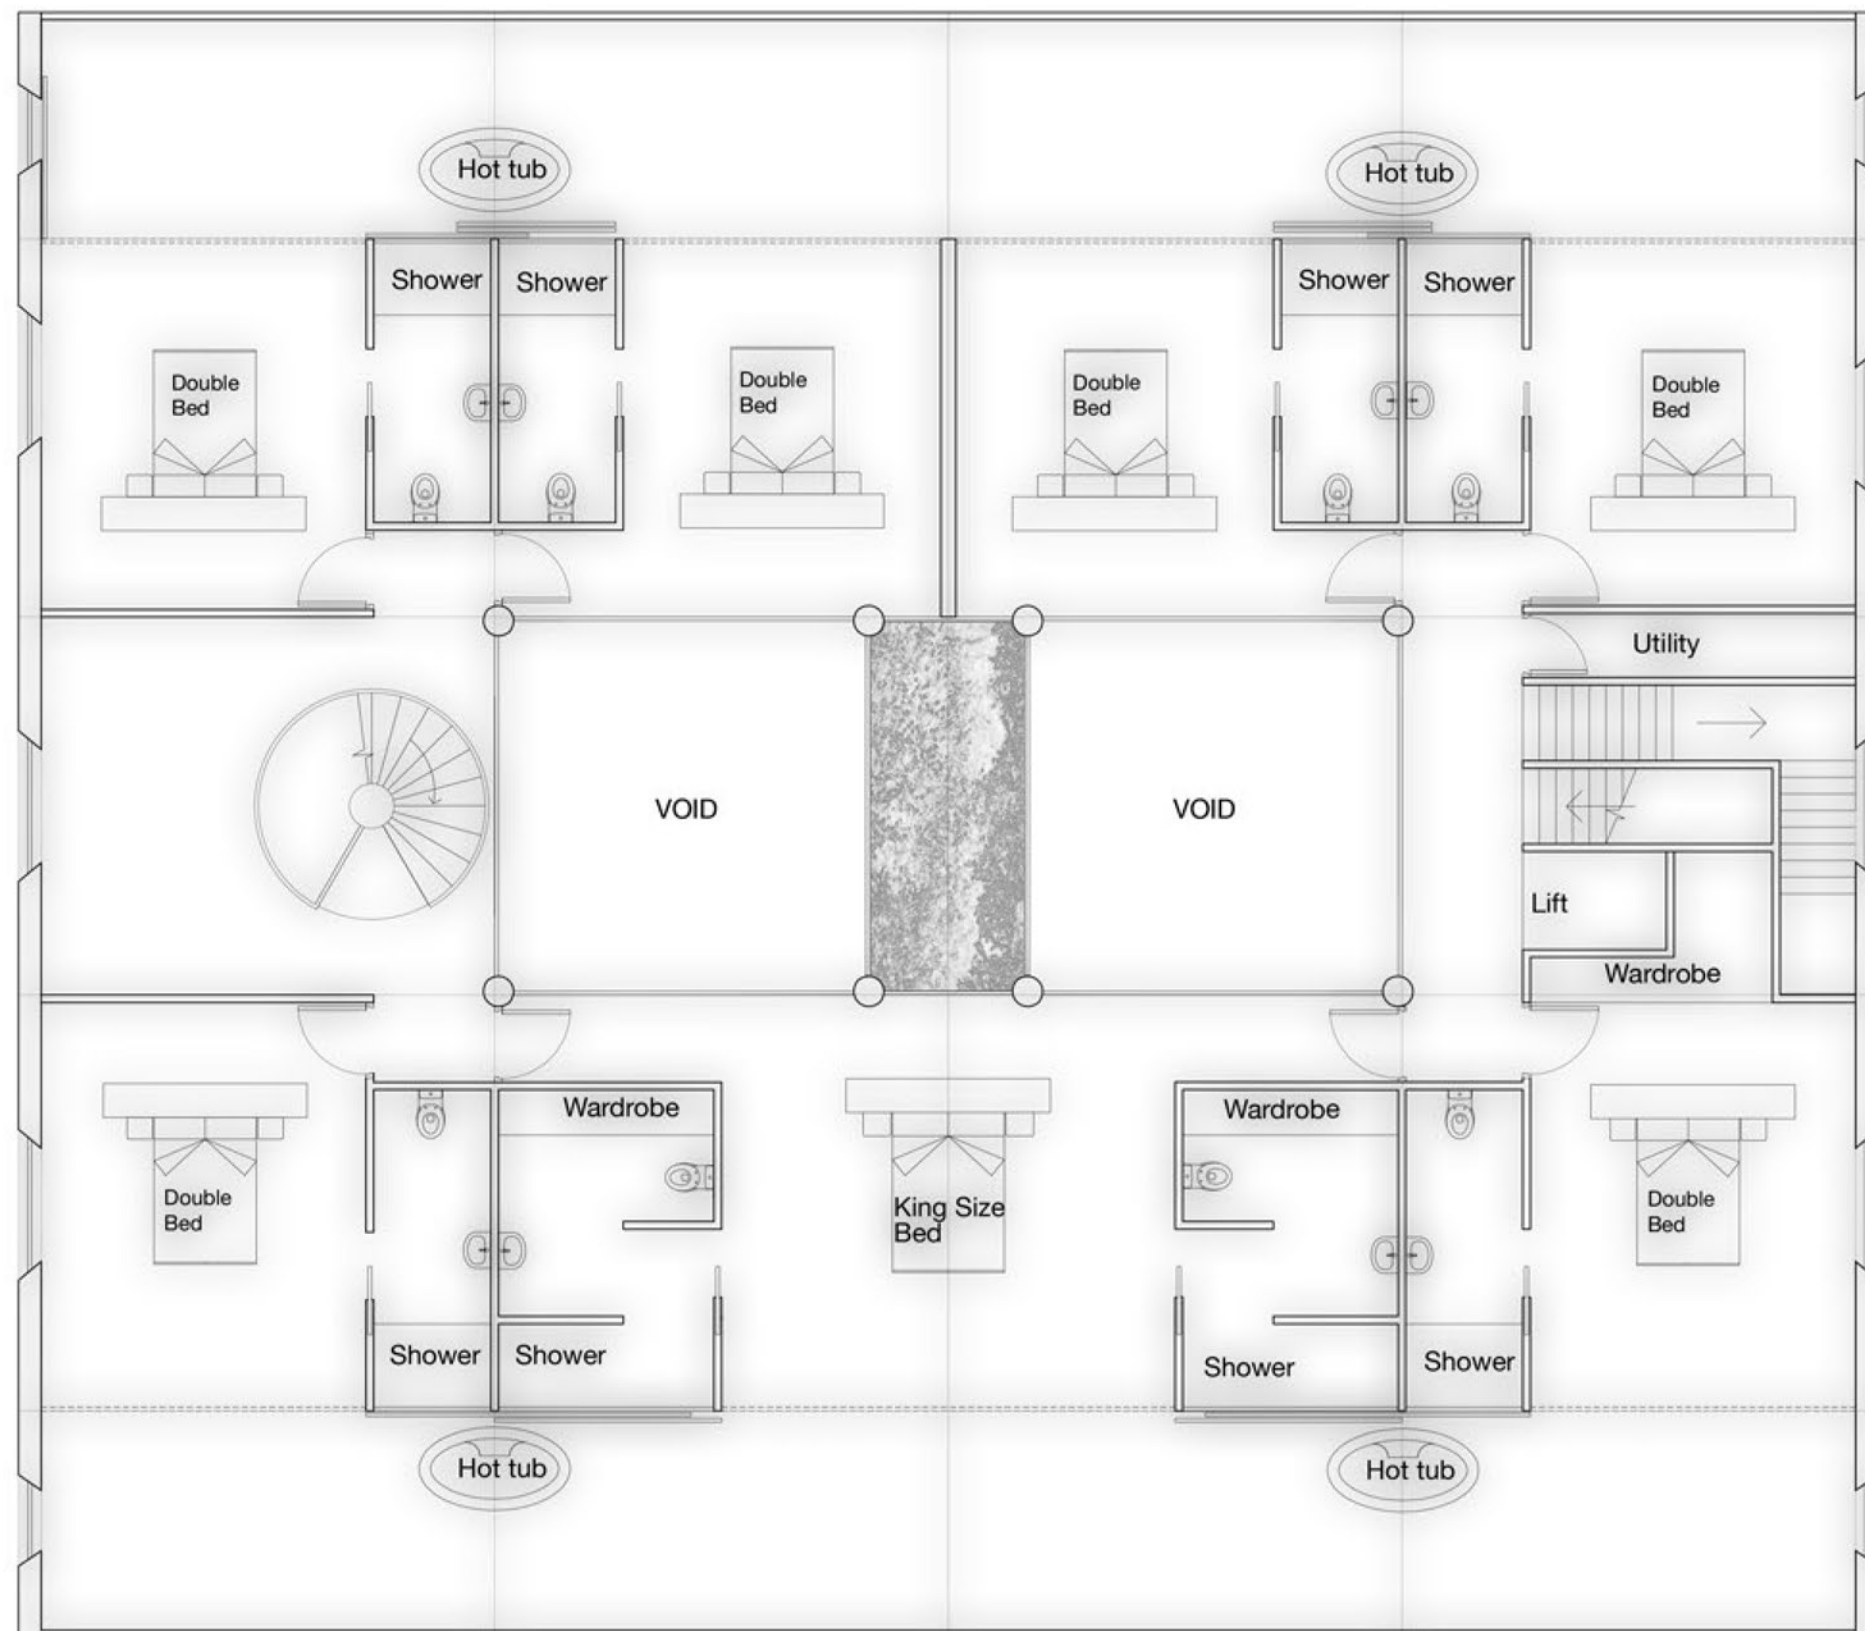


Copyright 2017 Gary Love

Check all dimensions prior to commencement of the work

If the drawing exceeds the quantity in any way the architects are to be informed before work is commenced

Drawings are to be read in conjunction with structural engineers drawings and specification

ARUN DISTRICT COUNCIL CMO34137L

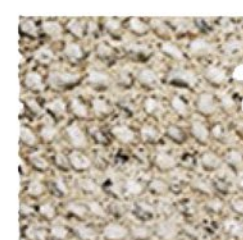

Traditional Flint Stone Walls



Design & Build with Love
 assistant@garylove.com

Project Name: The Mill Buildings Climping	
Drawing No. 13	Drawing Title: Pond House Rendered Plans
Date: 11/12/2017	
Scale: 1:100 @A1	