
ARUN DISTRICT COUNCIL CM/36/19/PL

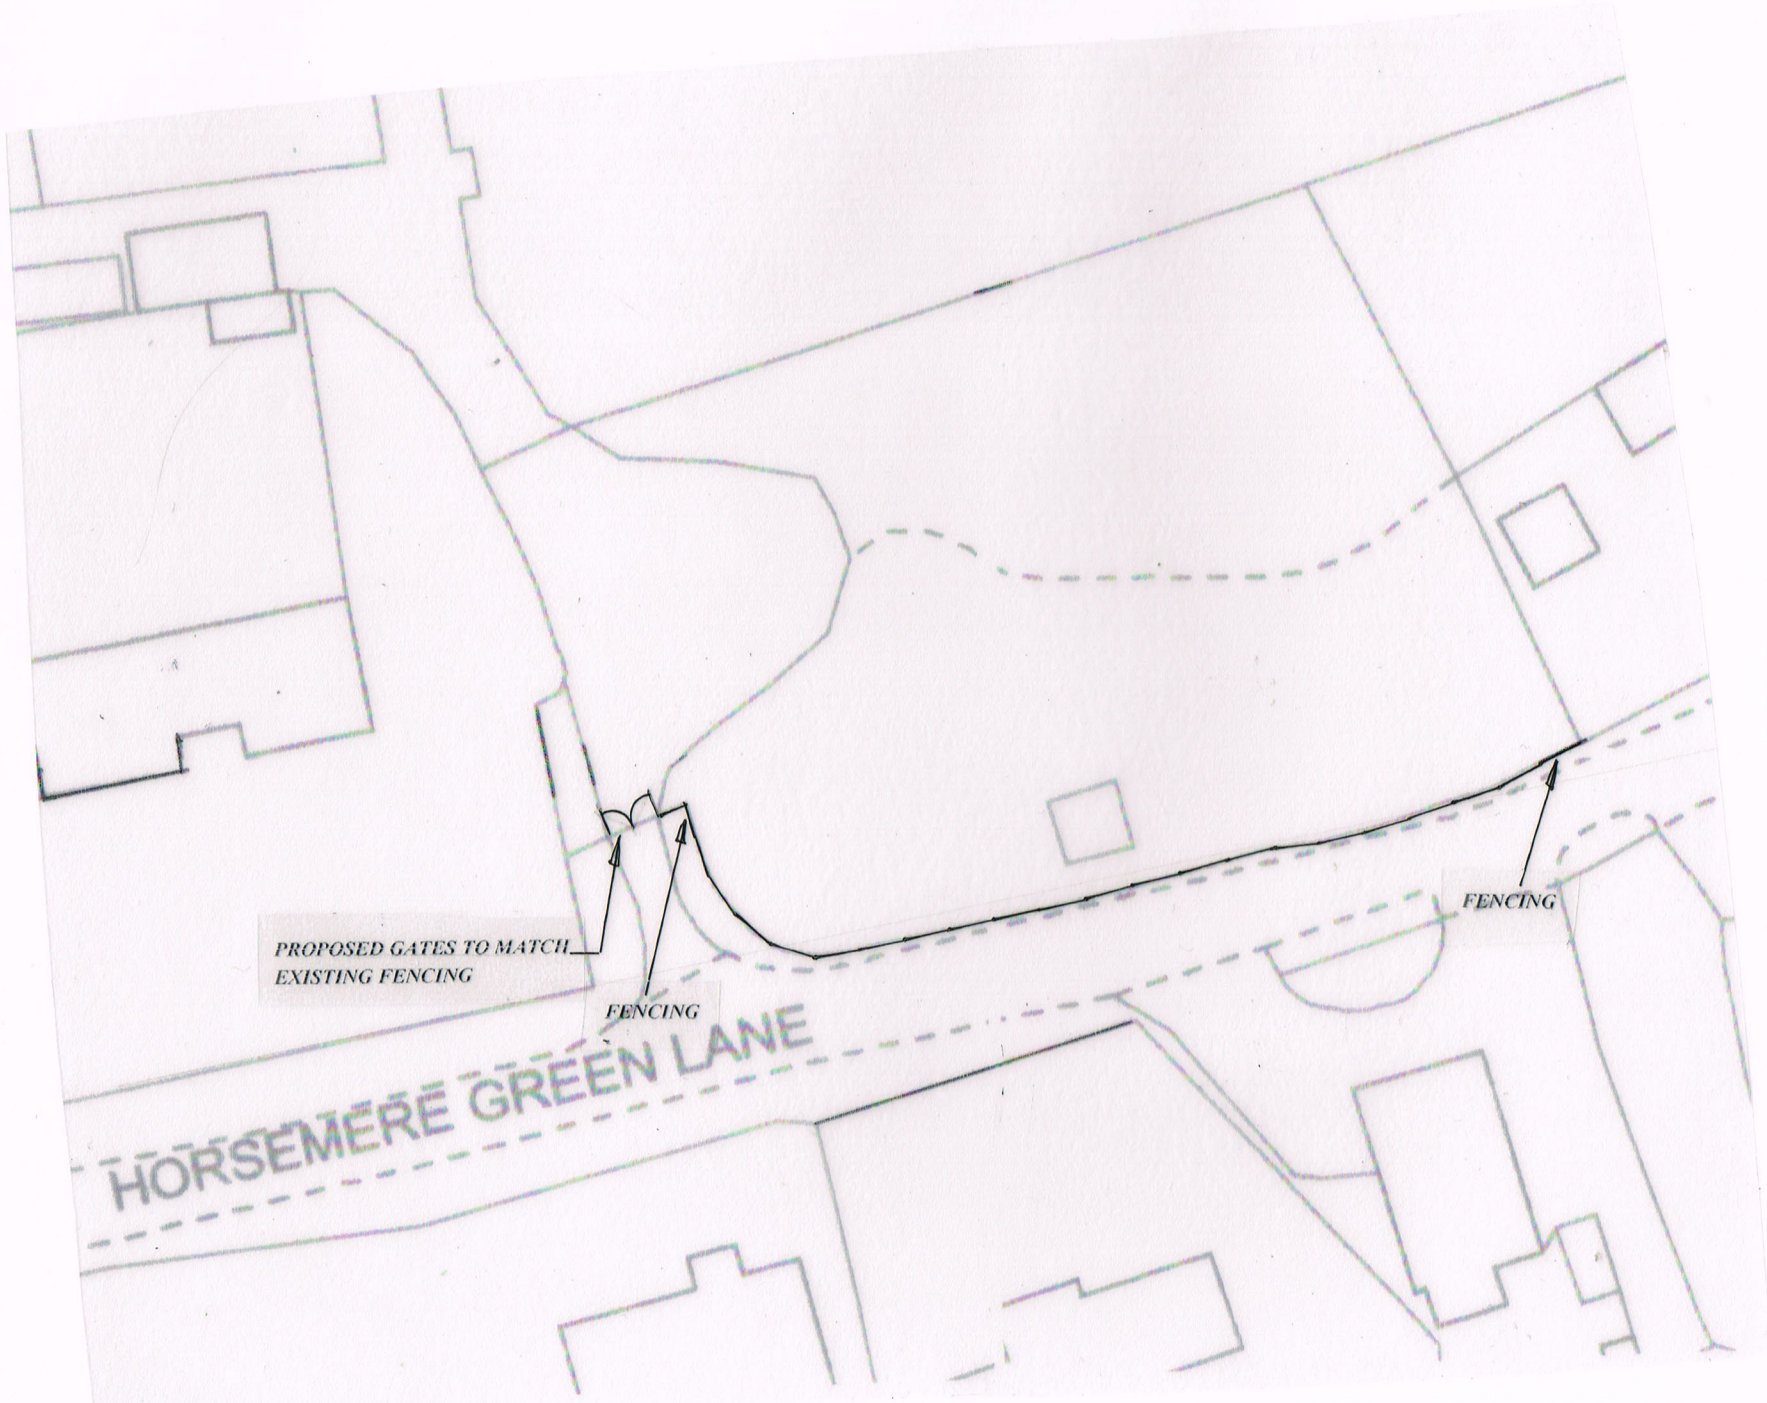

NORTH

0m 1 m 2 m 3 m 4 m 5 m

Scale Verification Bar scale 1:50@A3

0m 2 m 4 m 6 m 8 m 10 m

Scale Verification Bar scale 1:100 @ A3

NOTES:
All dimensions must be checked on site and not scaled from this drawing

DATE	REVISIONS
A	

PLANS ARCHITECTURAL DESIGN SHOP

18 GODSTONE ROAD
CATERHAM
SURREY CR3 6RA
TEL: 01883 344415
email: plansukltd@btconnect.com

Job Title
LAND ADJACENT TO; CHURCH FARM BARN, HORSEMERE GREEN LANE, FORD, LITTLEHAMPTON.

Drawing Title
BLOCK PLAN.

Scale
1:500 @ A3

Date
JUNE 2019

Drg. No
19 / 034 – 02

Rev