


GROUND FLOOR

MEZZ LEVEL

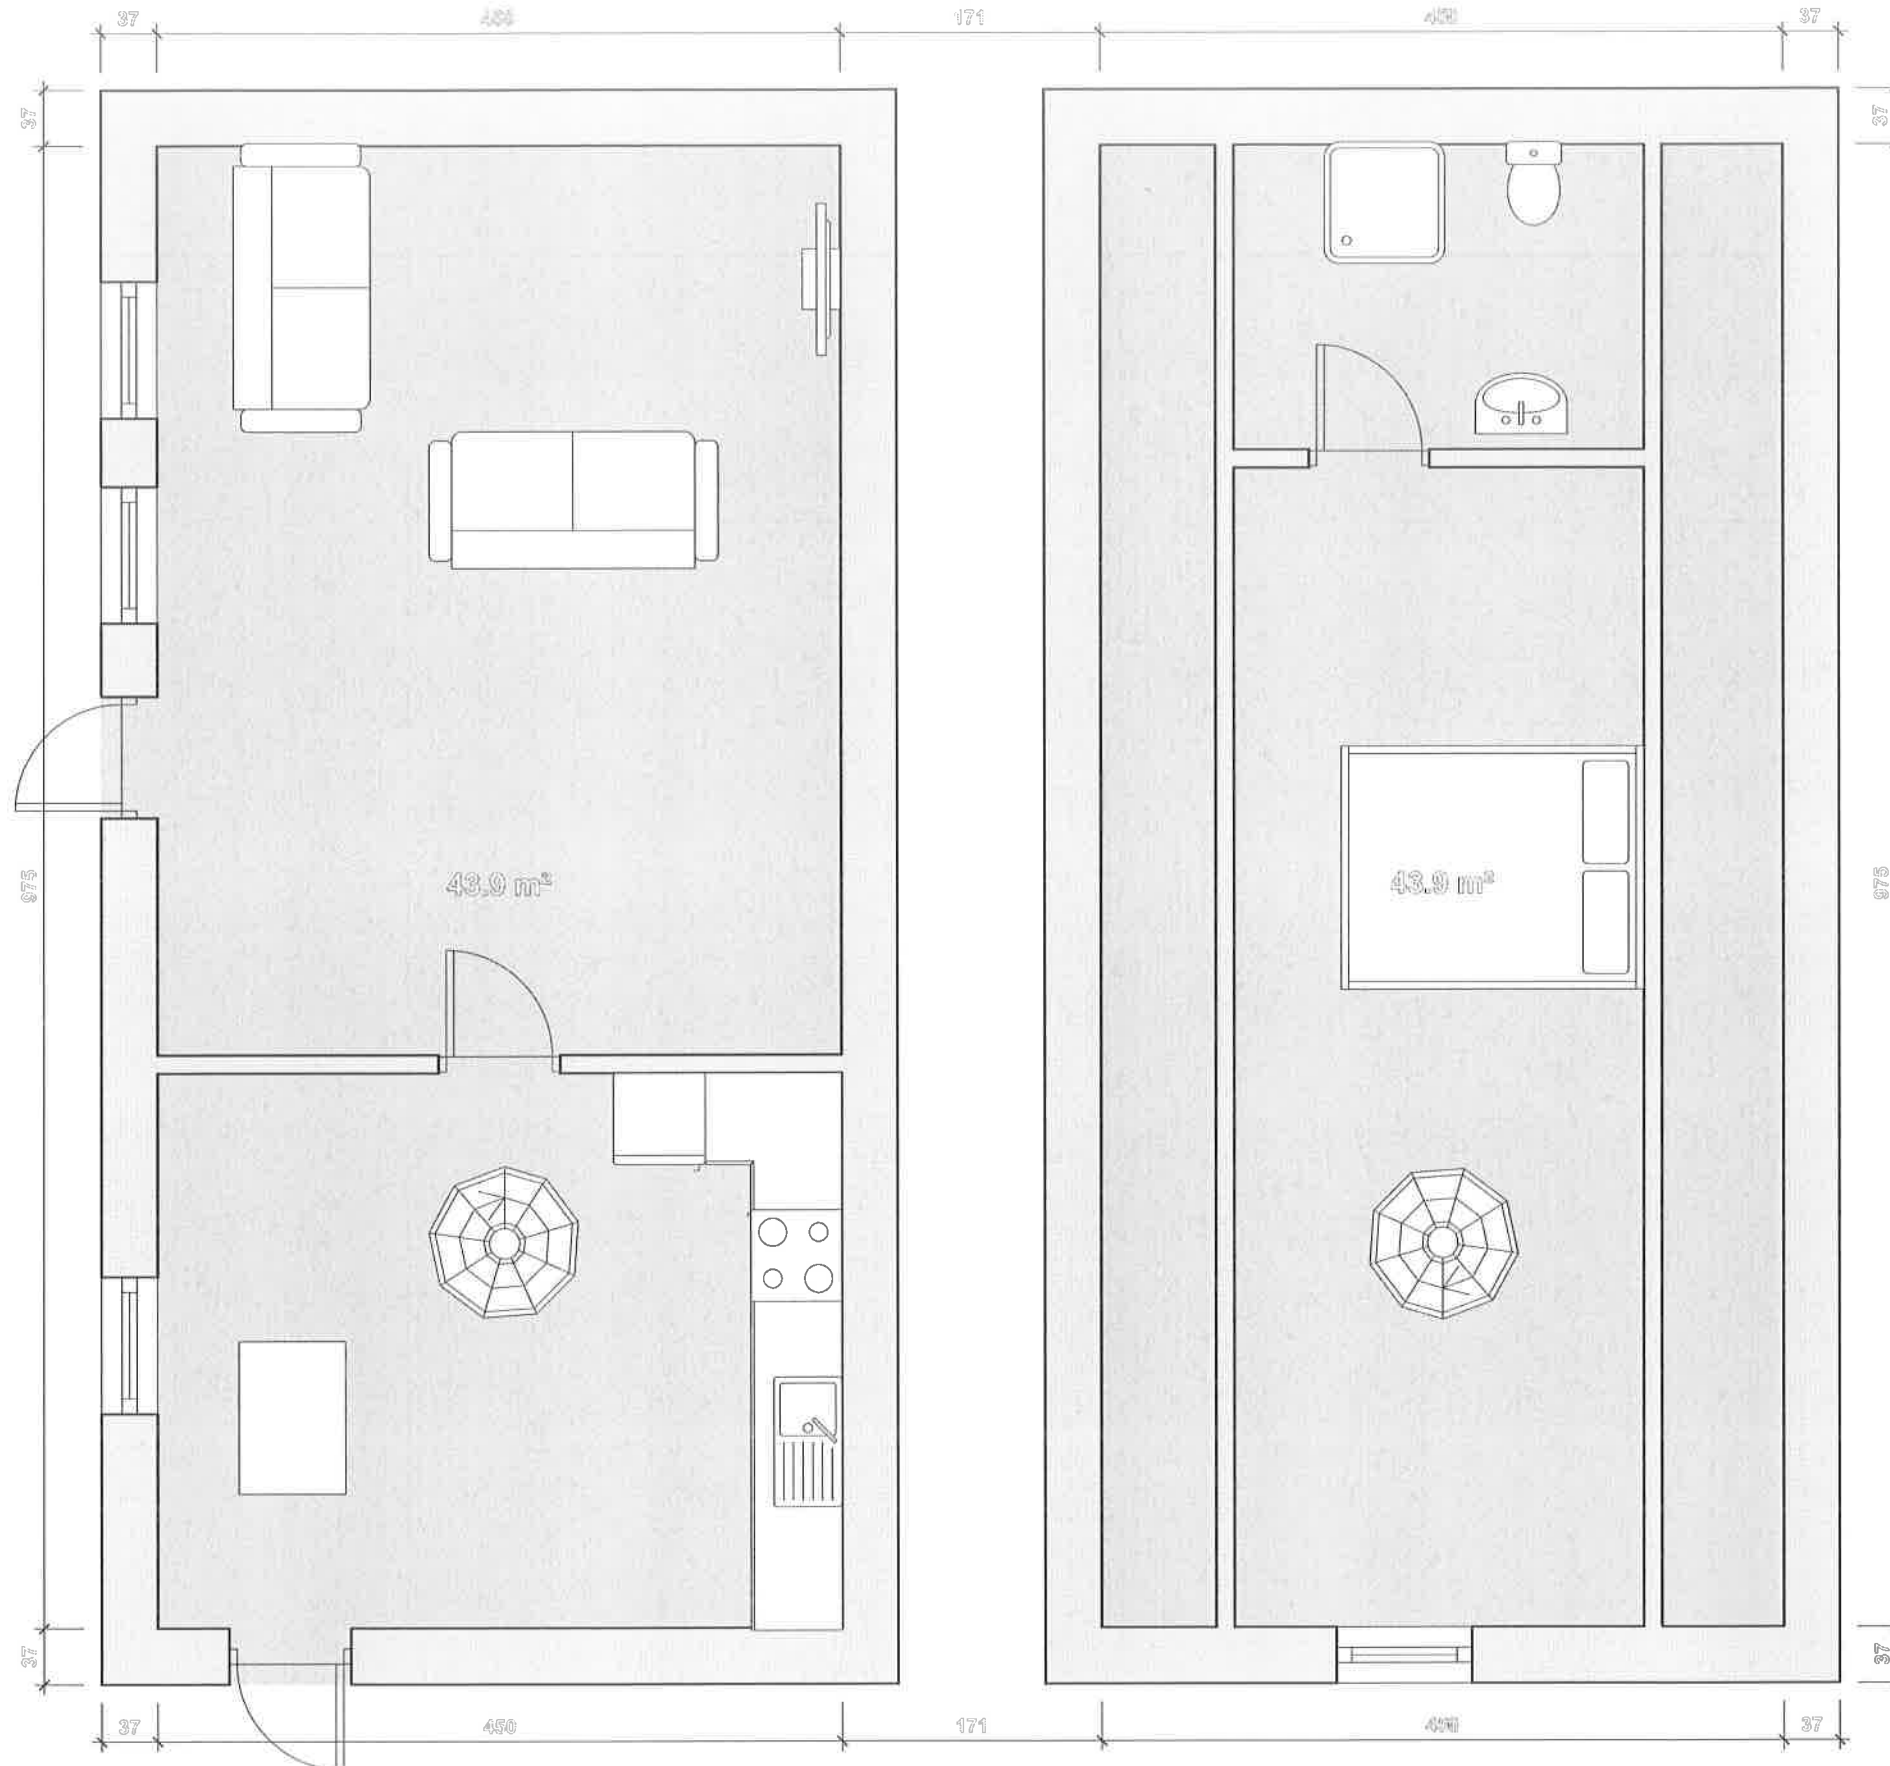

1:50 @ A3