


GROUND FLOOR

ME22 LEVEL

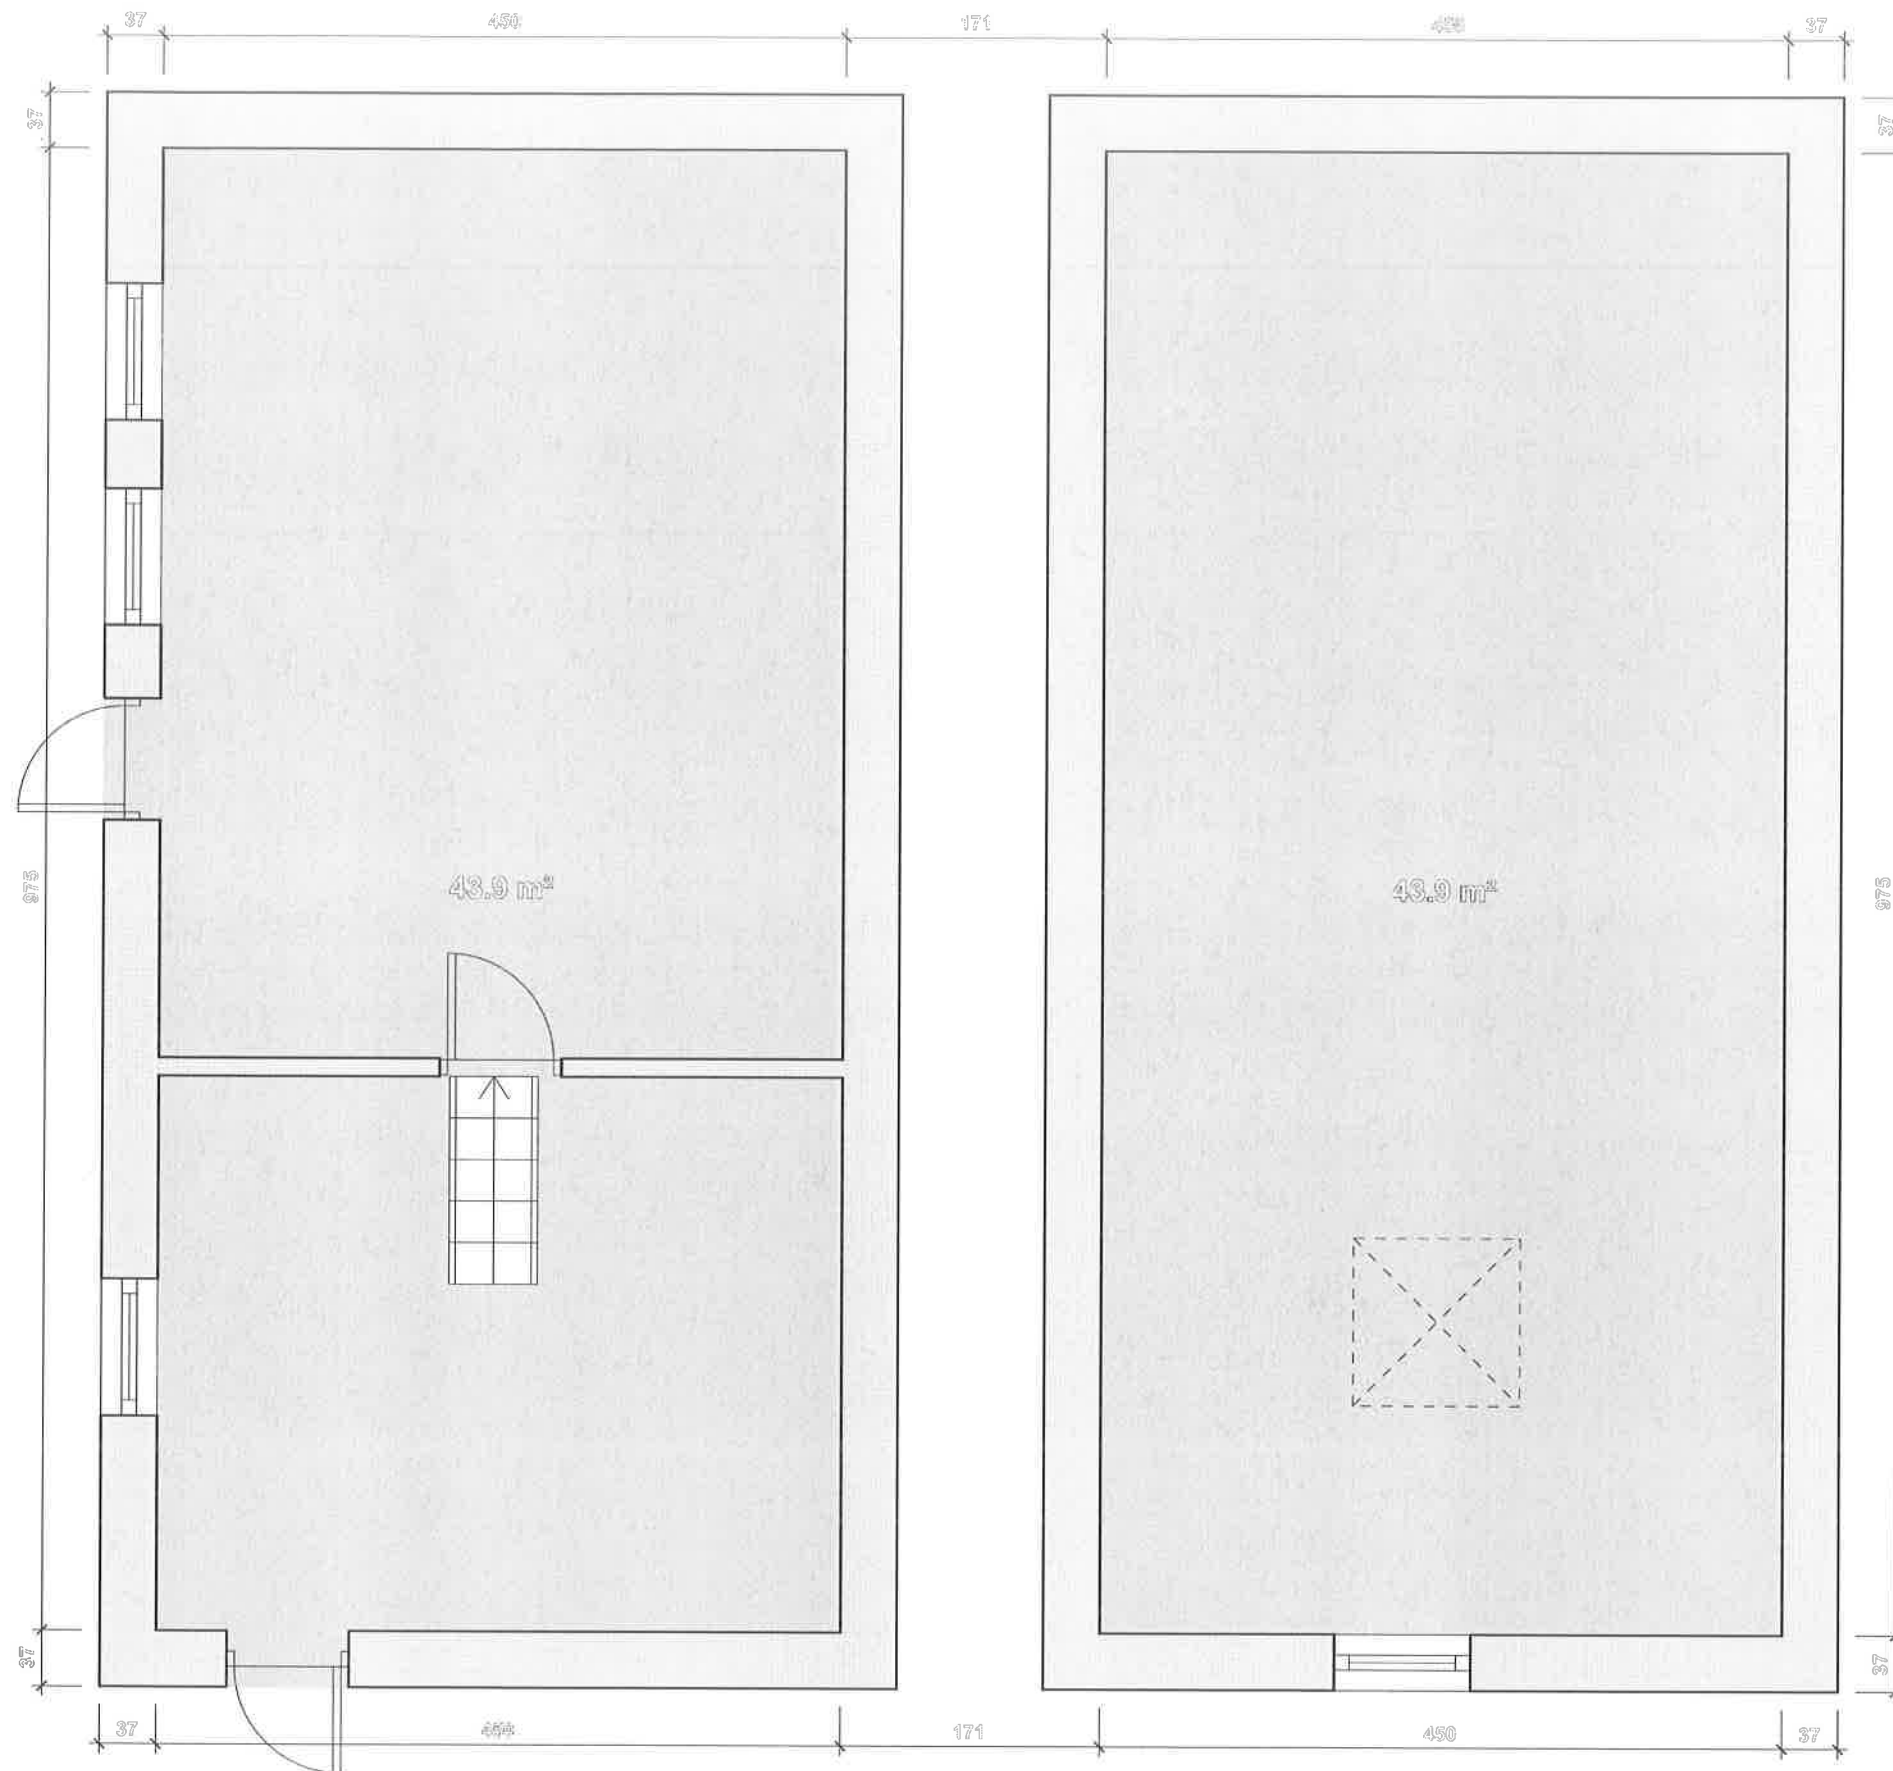

1:50 @ A3