


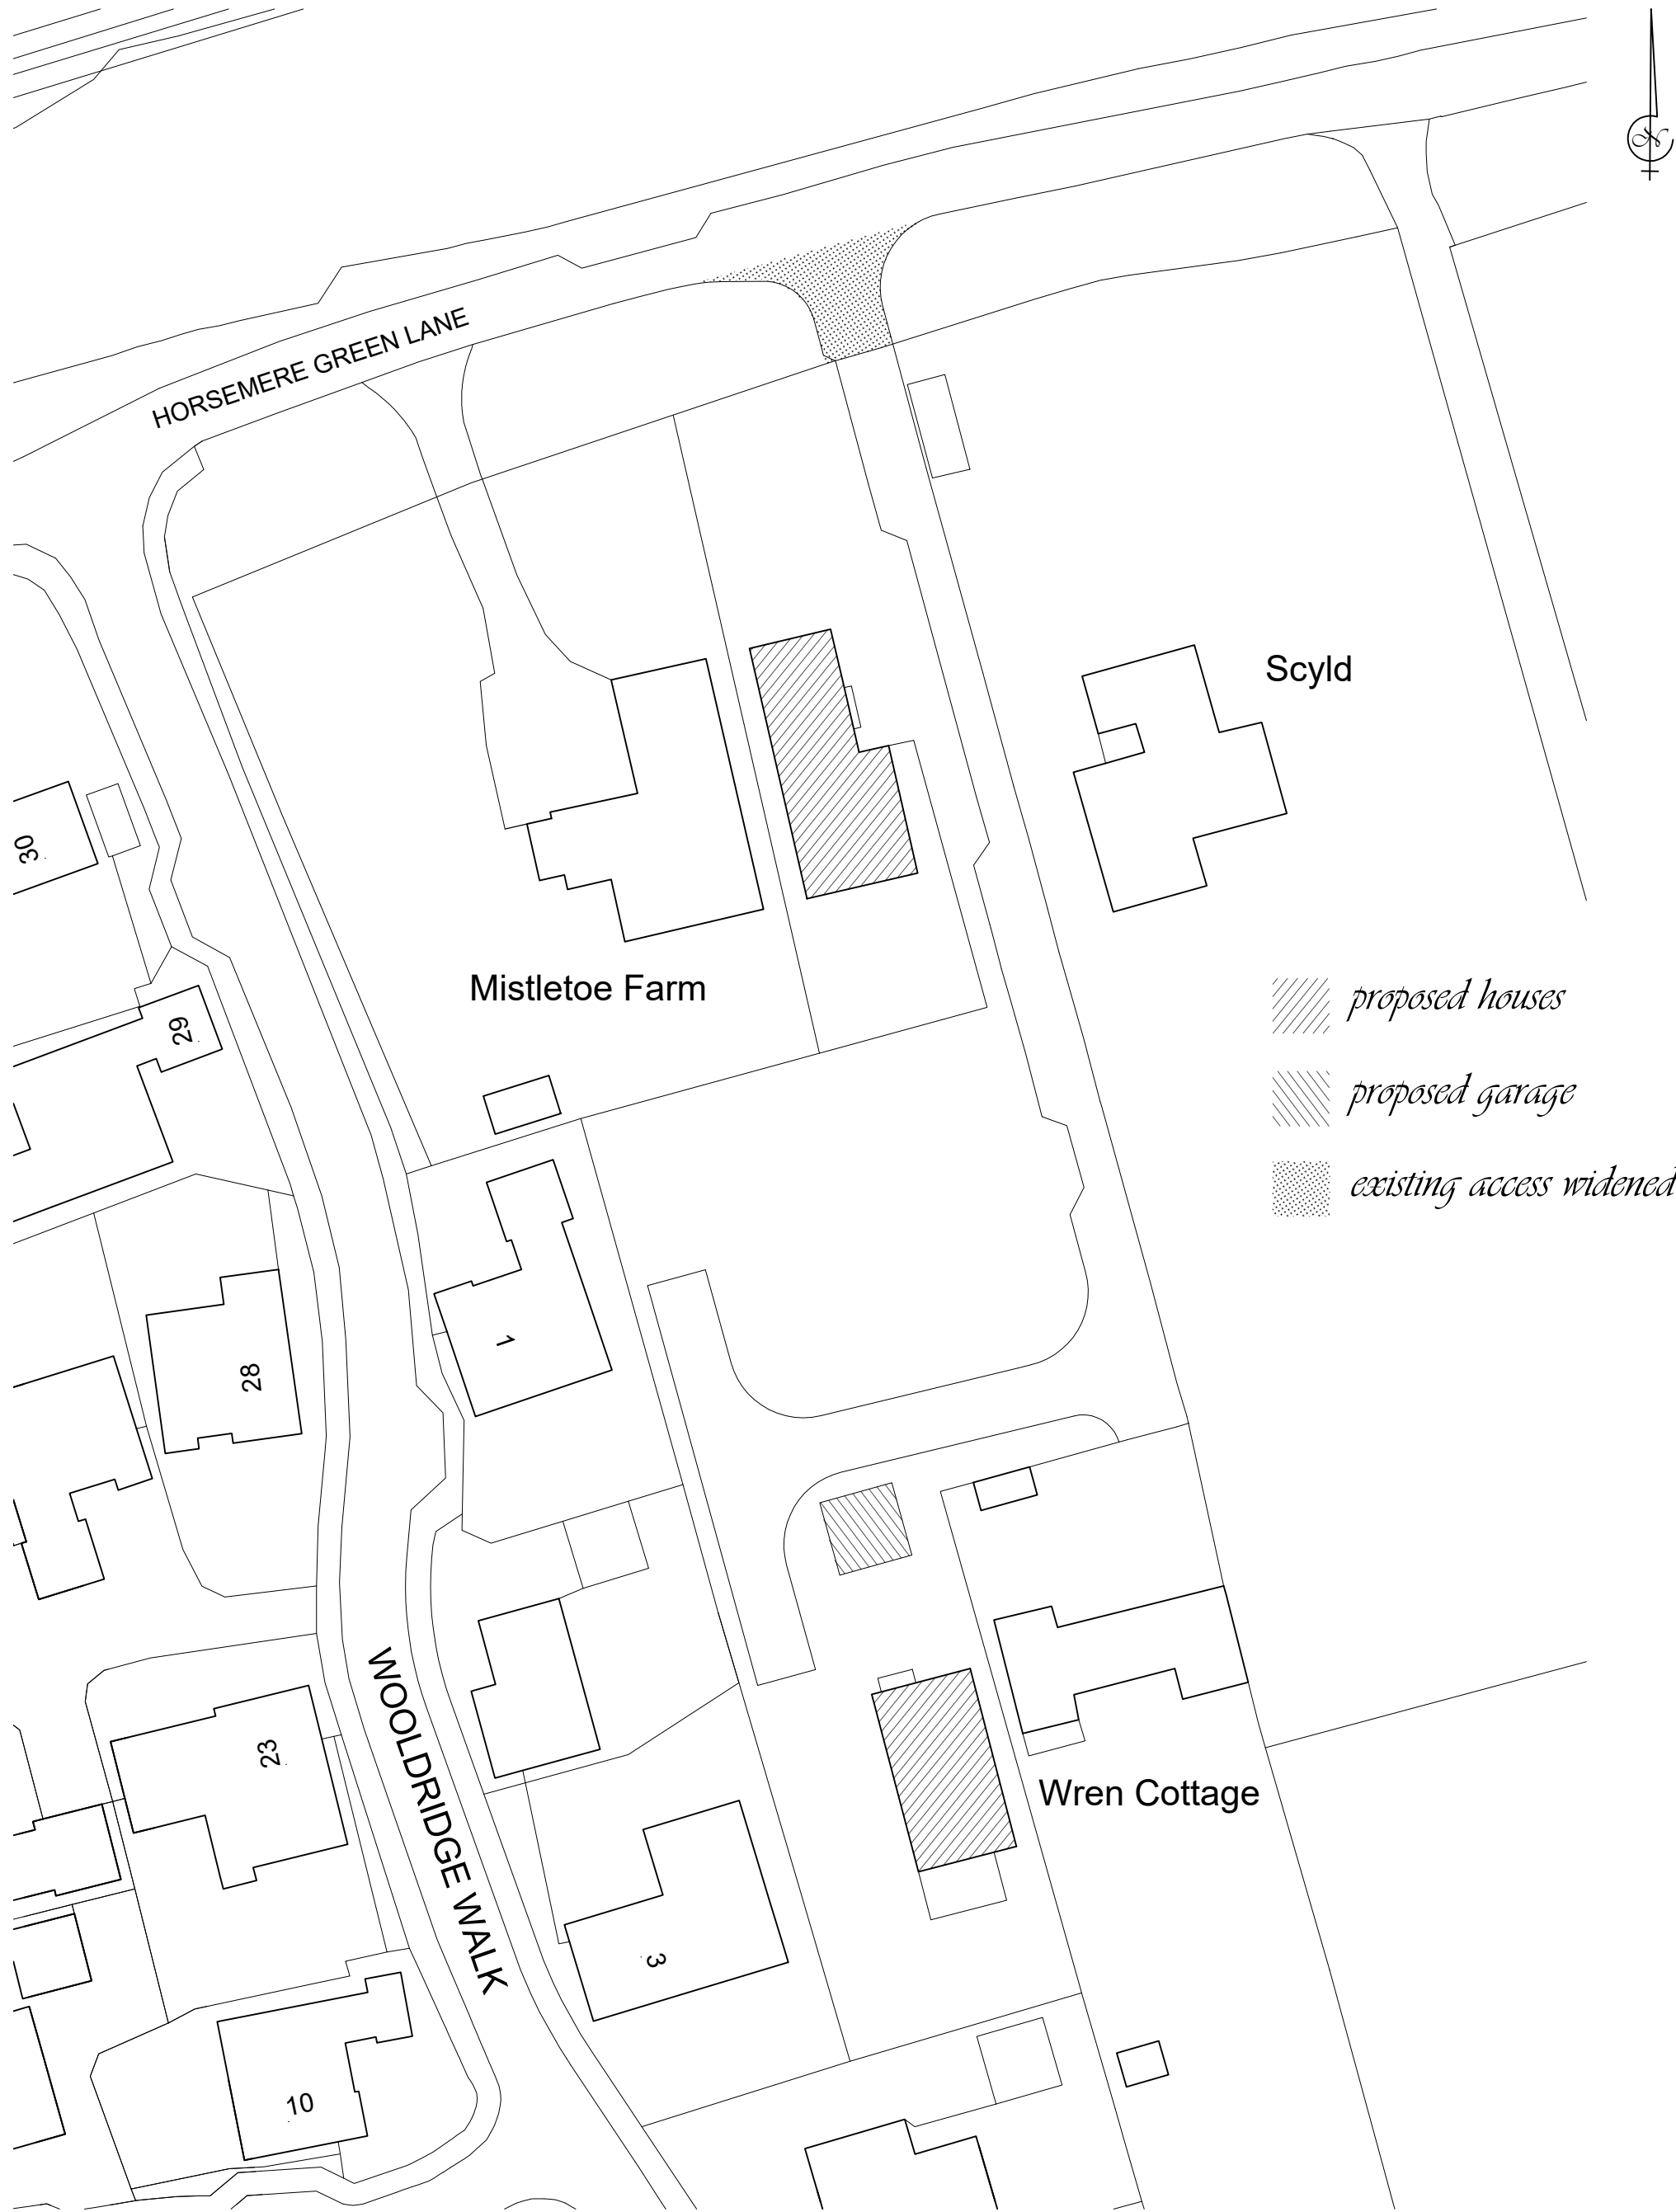

proposed block plan 1:500@A3