




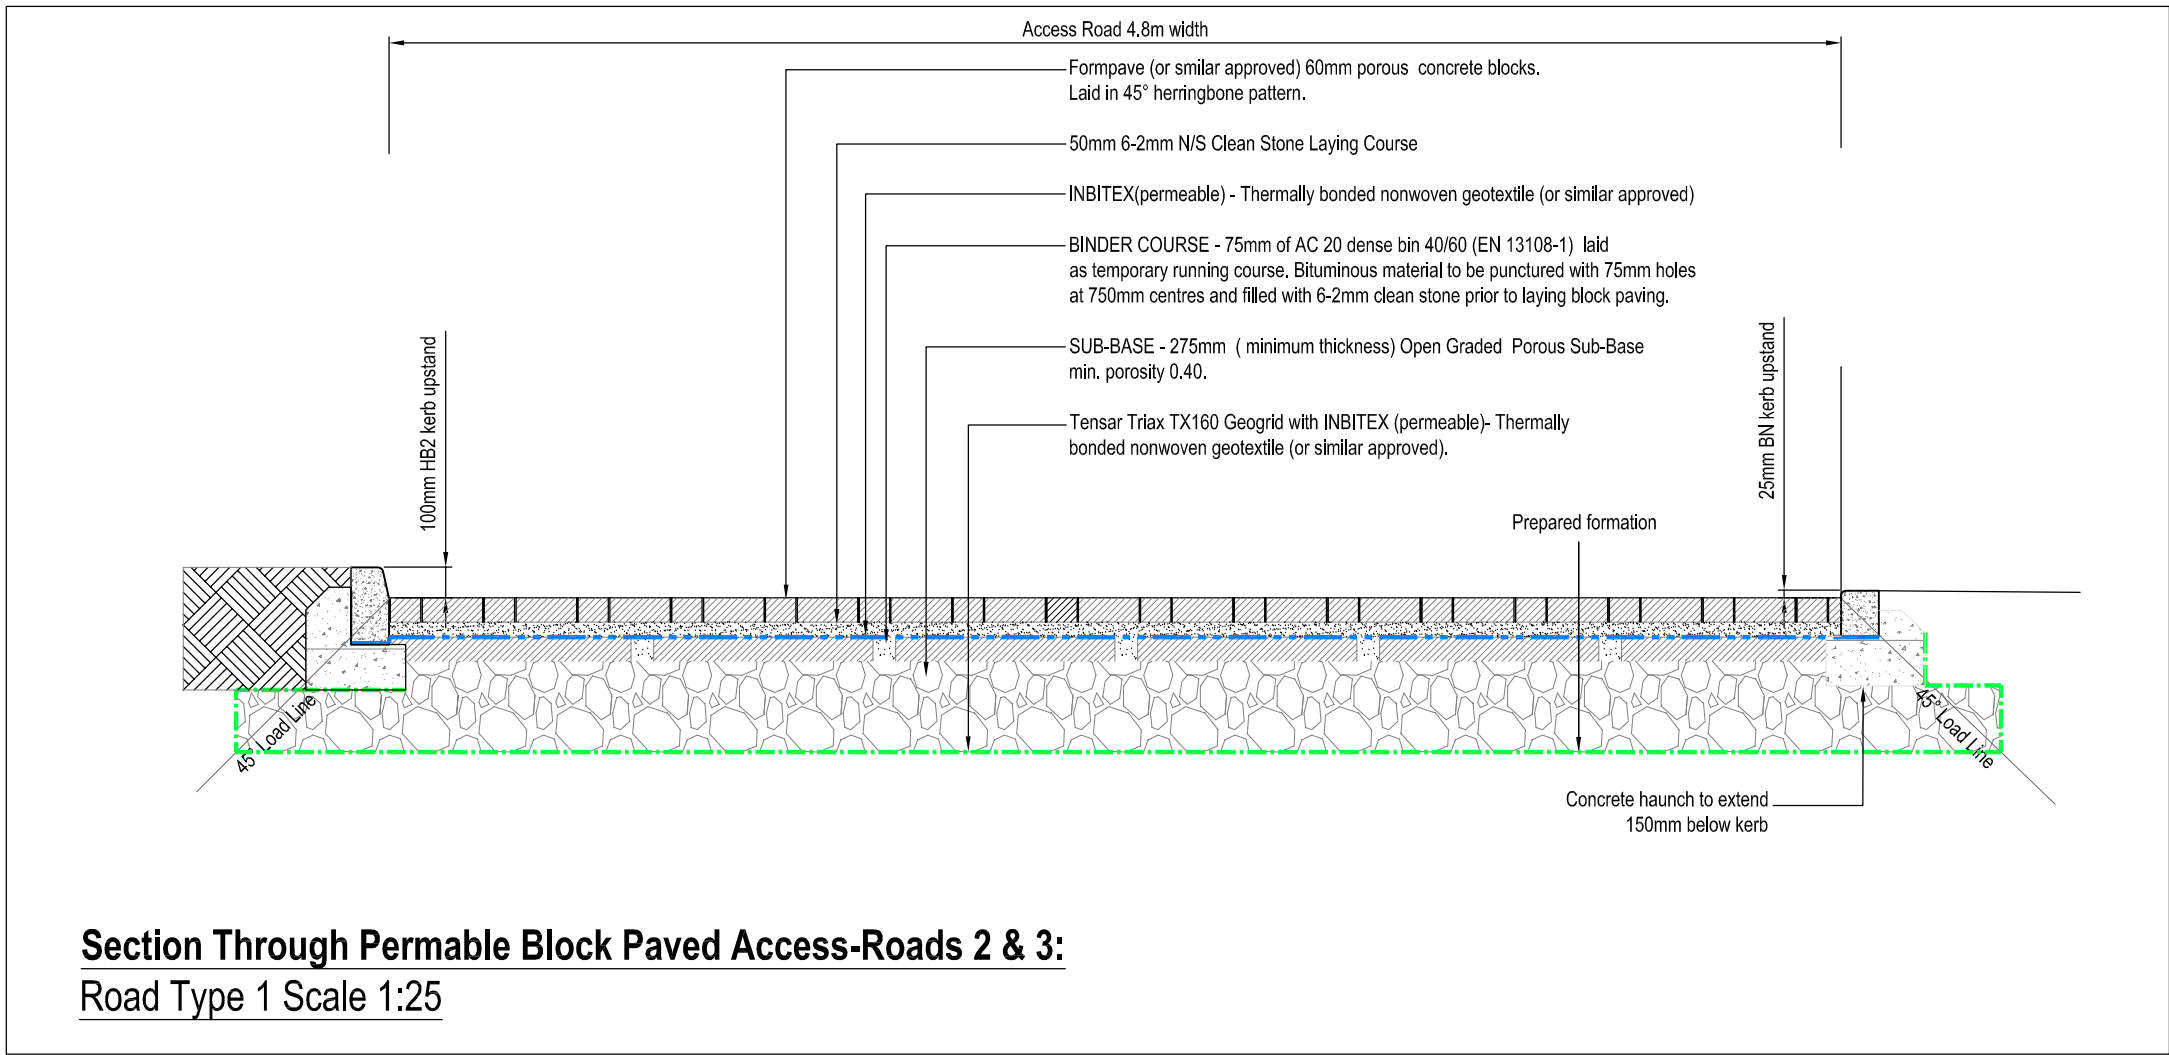



Section Through Permeable Block Paved Access-Roads 2 & 3:  
Road Type 1 Scale 1:25

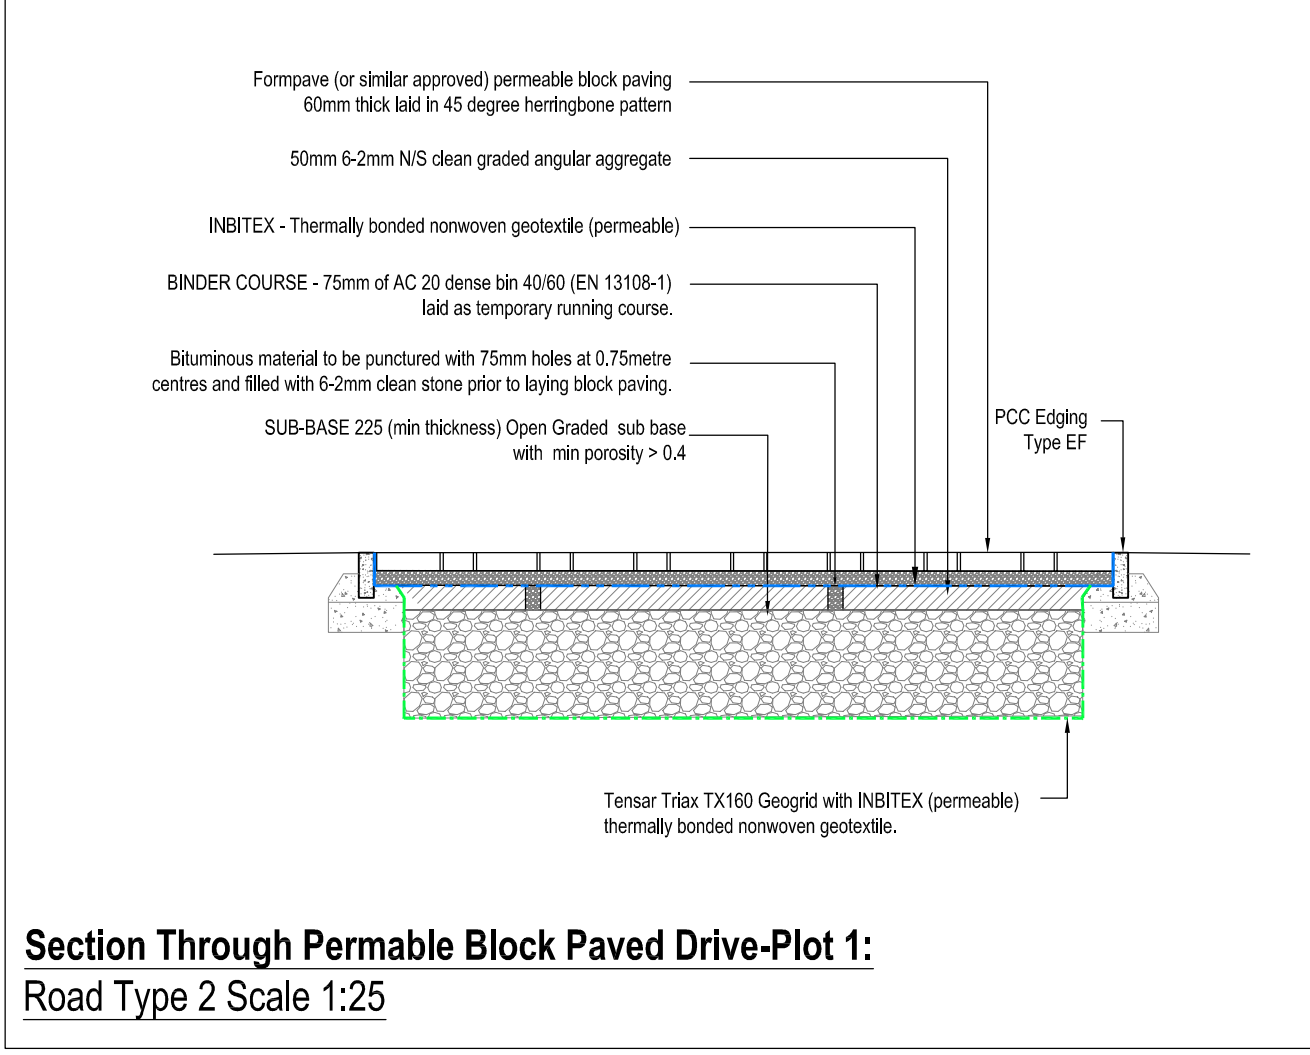

Section Through Permeable Block Paved Drive-Plot 1:  
Road Type 2 Scale 1:25

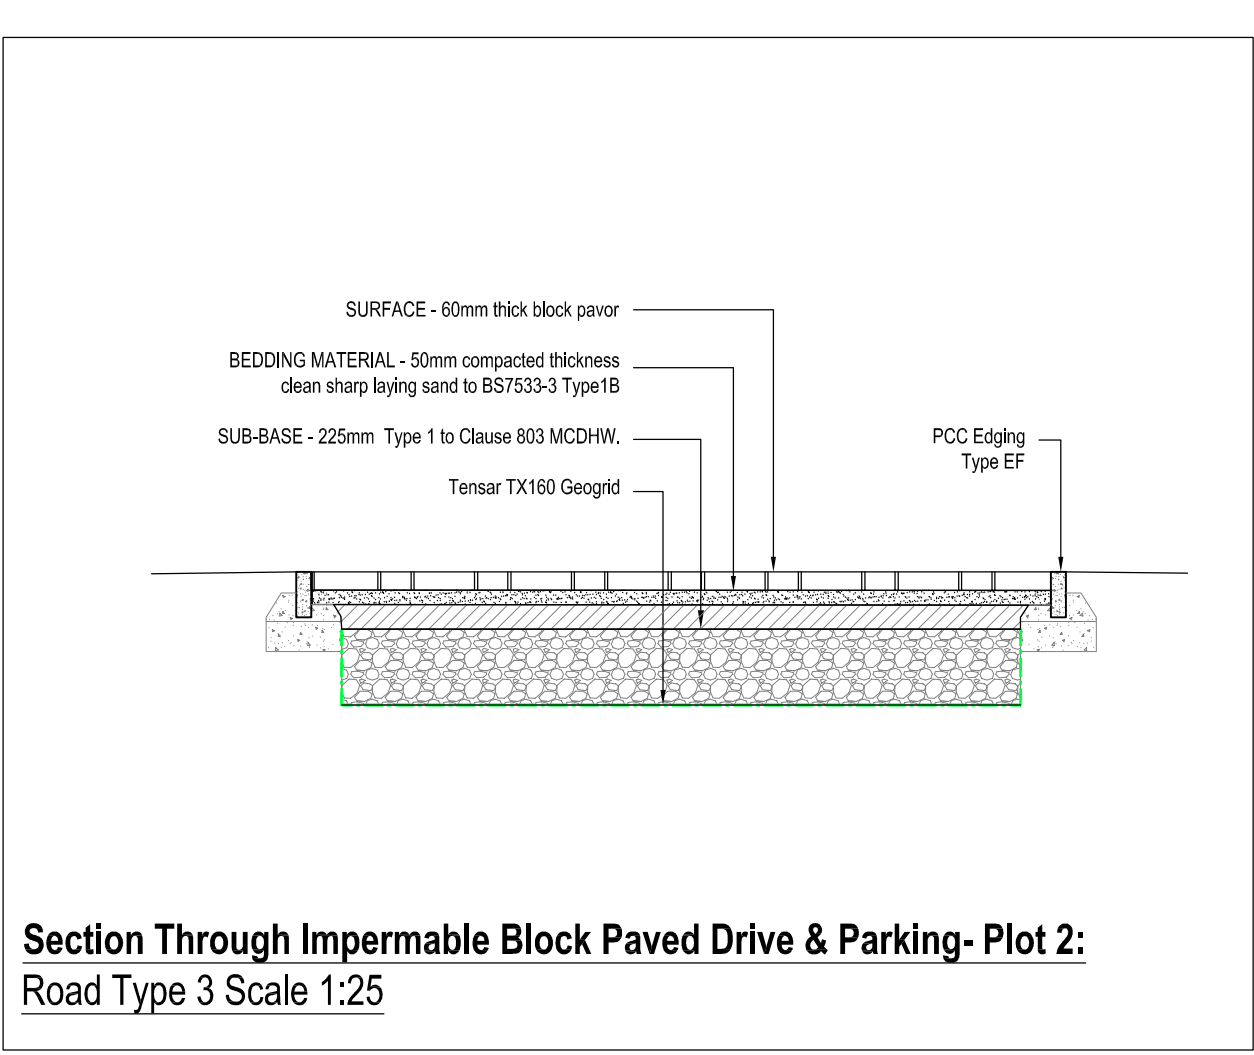

Section Through Impermeable Block Paved Drive & Parking- Plot 2:  
Road Type 3 Scale 1:25

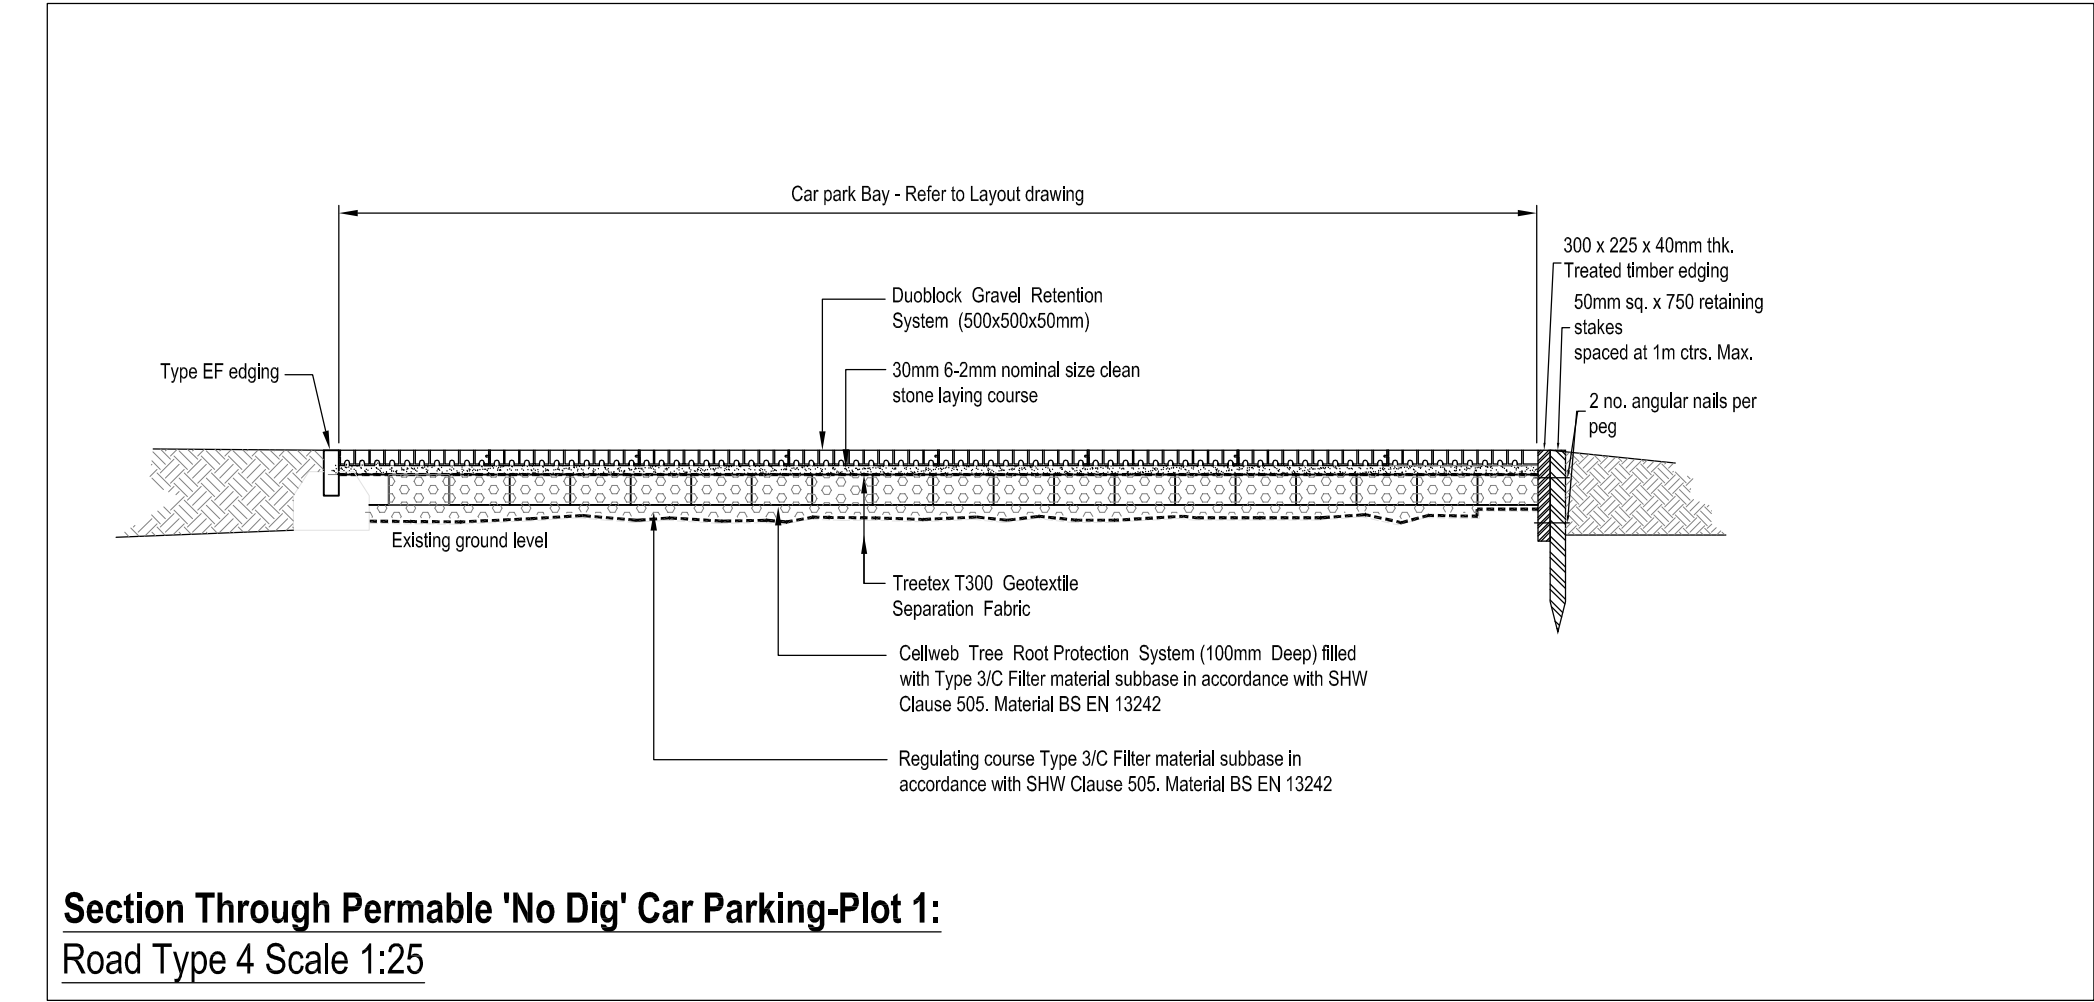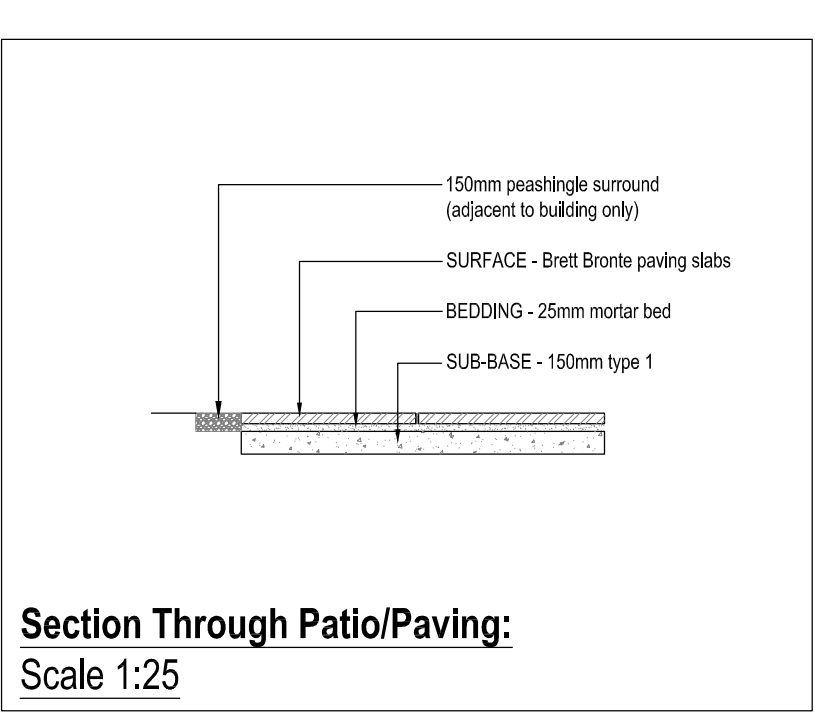

Section Through Permeable 'No Dig' Car Parking-Plot 1:  
Road Type 4 Scale 1:25

|                                                                                  |             |                               |            |
|----------------------------------------------------------------------------------|-------------|-------------------------------|------------|
| B                                                                                | 28.10.20    | Road 2 sub base depth amended | KN         |
| A                                                                                | 21.10.20    | First Issue                   | KN         |
| Rev.                                                                             | Date        | Details                       | Initials   |
| Drawing Status                                                                   |             |                               |            |
| PRELIMINARY                                                                      |             |                               |            |
| Project                                                                          |             |                               |            |
| MISTLETOE FARM<br>YAPTON                                                         |             |                               |            |
| Client                                                                           |             |                               |            |
| JAMIE ORTON                                                                      |             |                               |            |
| KAZYS NARBUTAS CONSULTING                                                        |             |                               |            |
| Civil Engineering Consultant                                                     |             |                               |            |
| Unit 18, Tanners Court, Tanners Lane, East Wellow, Bournemouth, Dorset. SO51 6DP |             |                               |            |
| Telephone: 01748 522903 Email: kazy@knc.co.uk                                    |             |                               |            |
| Drawing Title                                                                    |             |                               |            |
| Engineering Details<br>Standard Construction Details                             |             |                               |            |
| Drawn                                                                            | Checked     | Scales                        | Paper Size |
| KN                                                                               |             | 1:25                          | A1         |
| Job No.                                                                          | Drawing No. | Date                          | Revision   |
| KNC1820                                                                          | 501-01      | 10.20                         | B          |