

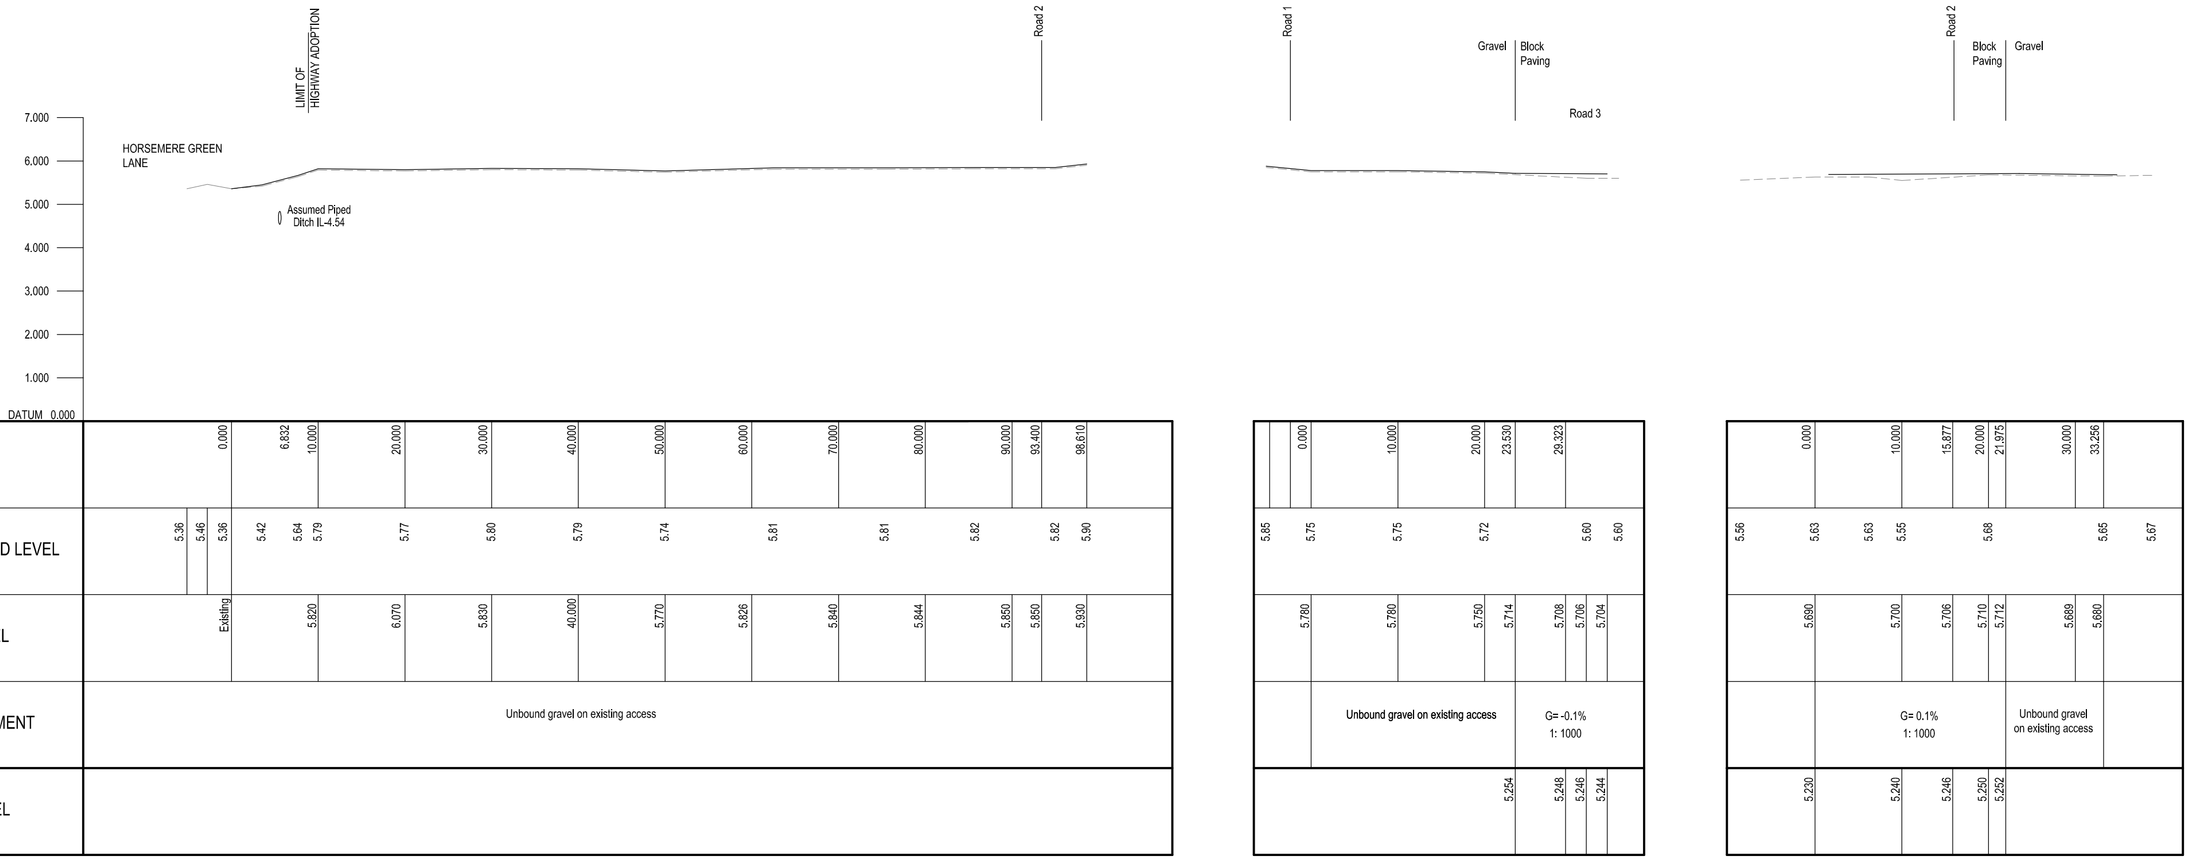


Longitudinal Sections H:1-500, V:1-100

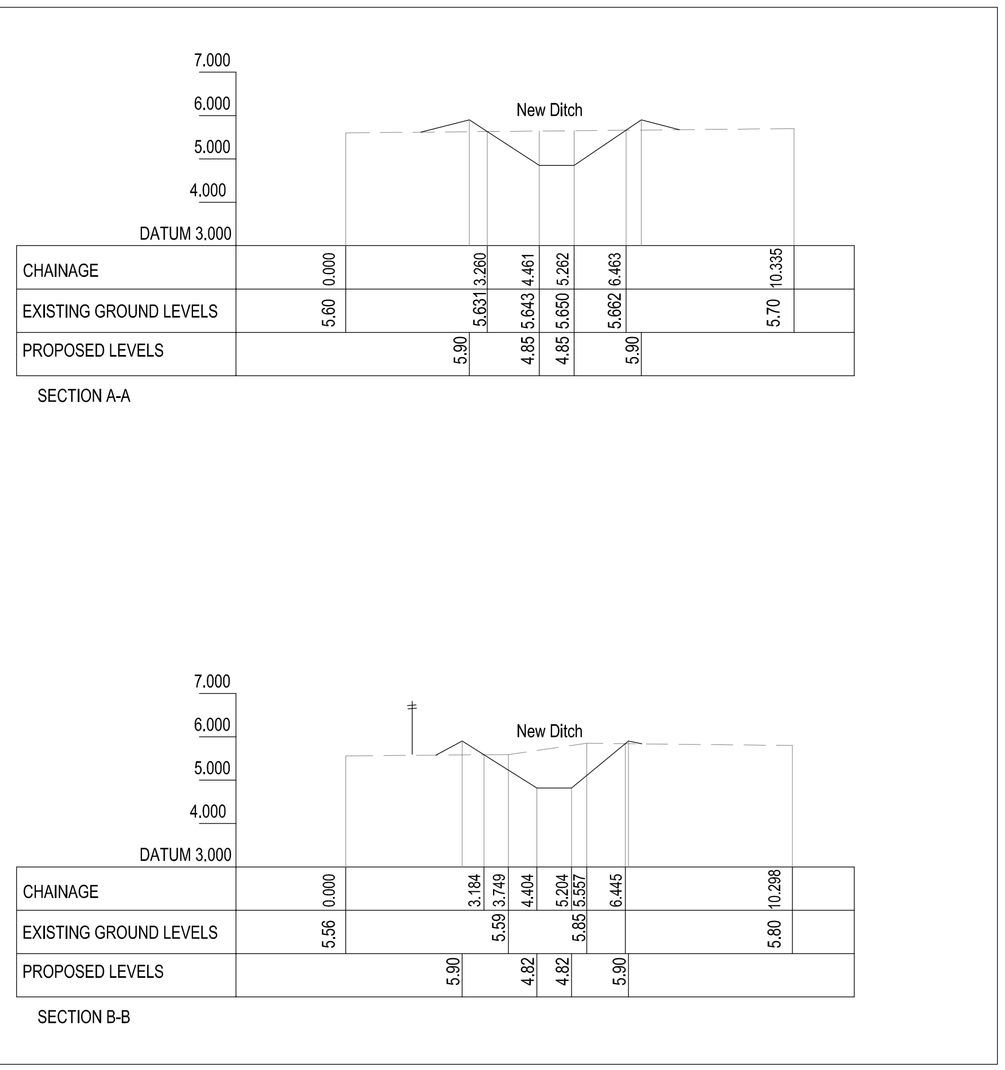

Ditch Sections

Scales 1:100

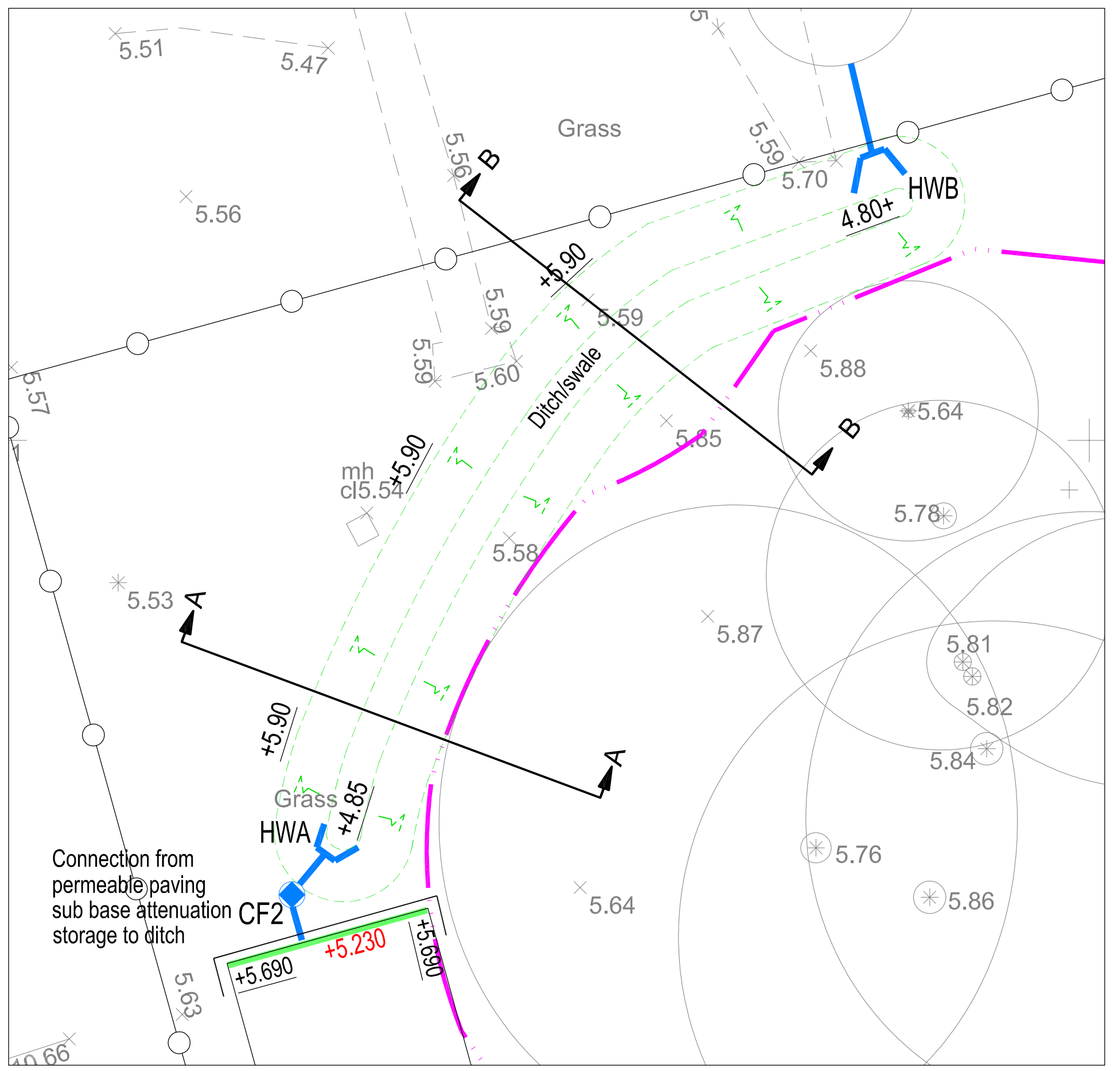

Ditch Section Locations

Rev.	Date	Details	Initials
B	01.11.20	Ditch sections added, Issued as A1	KN
A	20.10.20	First Issue	KN

Drawing Status
PRELIMINARY

Project
MISTLETOE FARM
LITTLEHAMPTON

Client
JAMIE ORTON

KAZYS NARBUTAS CONSULTING
Civil Engineering Consultant
Unit 5B, Tanners Court, Tanners Lane, East Wellow, Romsey, Hants. SO51 6DP
Telephone: 01794 322905 Email: kazys.n@knc.me.uk

Drawing Title
Engineering Details
Longitudinal & Ditch Sections

Drawn	Checked	Scales	Paper Size	Date
KN		As Shown	A1	10.20
Job No.		Drawing No.		Revision
KNC1820		503-01		B

This drawing is the copyright of Kazys Narbutas Consulting and may not be copied, altered or reproduced in any form or passed to a third party without the consent of Kazys Narbutas Consulting. Do not scale from this drawing, use figured dimensions only. Dimensions should be checked and verified on site and any discrepancies should be reported to Kazys Narbutas Consulting as soon as possible.

ARUN DISTRICT COUNCIL CM/31/20/OUT