MASTERPLAN

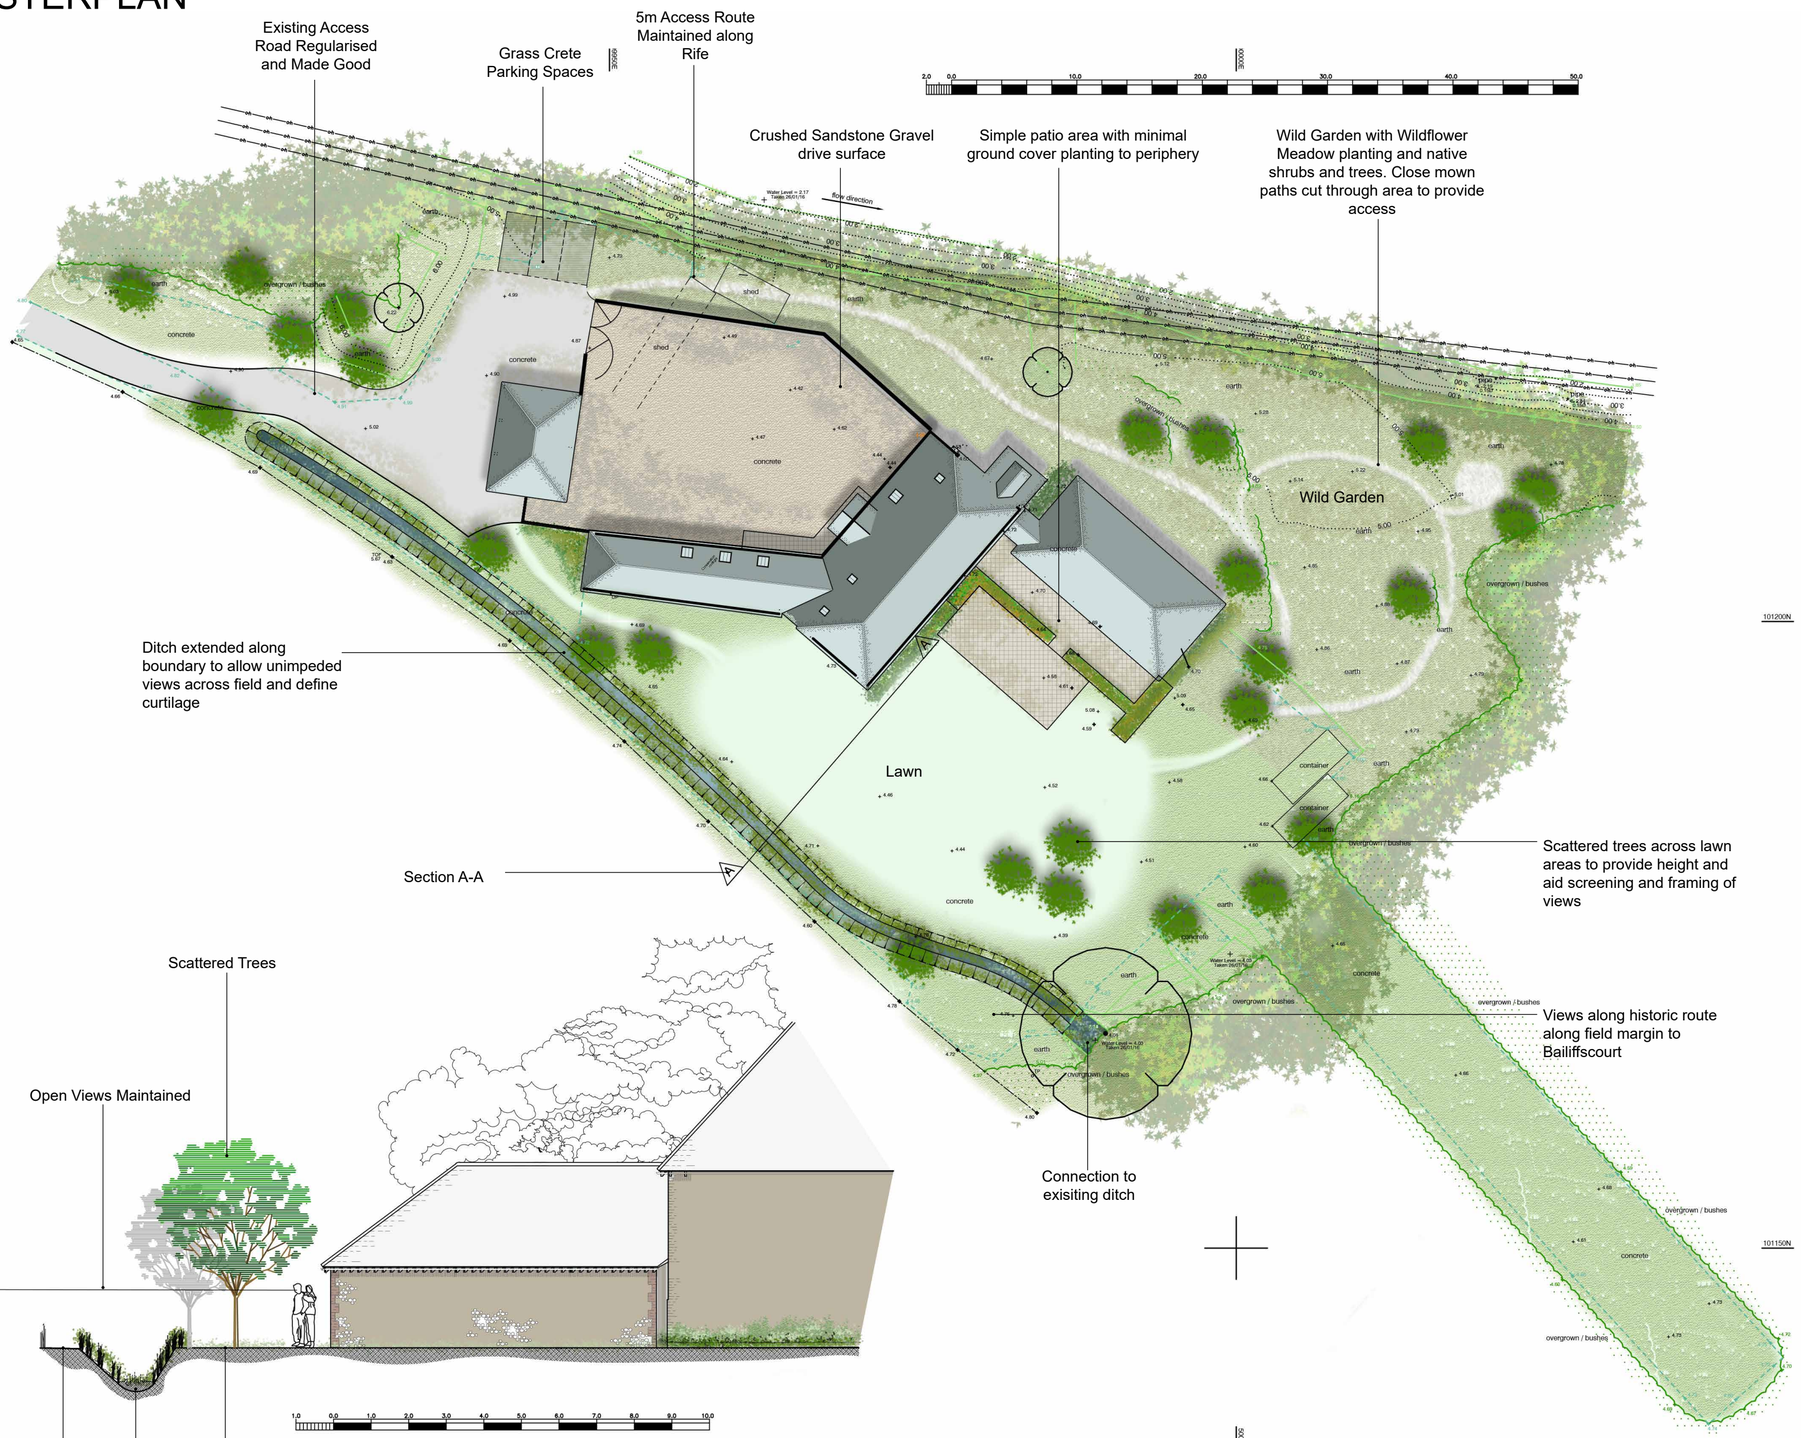

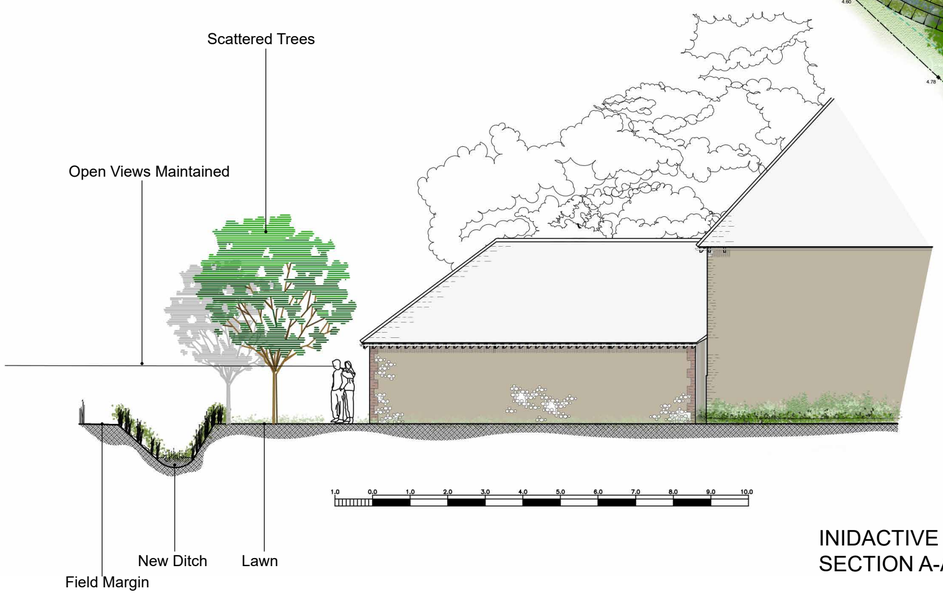

INIDACTIVE SECTION A-A

Exemplars

Ditch with vegetative growth

Crushed Stone Surface

Patio Surface Recycled Bricks with sand filled joins

Scattered trees with grass

RYEBANK CLIMPING

Proposed barn Conversion

Landscape Strategy

22 04 17

FLA
FURSE LANDSCAPE ARCHITECTS Ltd

Southampton Office:
17 Willow Drive Marchwood
Southampton Hampshire SO40 4JY
Tel: +44 (0)23 8066 9833

Horsham Office:
2 Wayside Cottages
Brighton Road Monksgate
Horsham West Sussex RH13 6NE
Tel: +44 (0)14 0389 1966

Email: Info@Furse.net
Web: www.Furse.net

Landscape Institute
Registered practice