


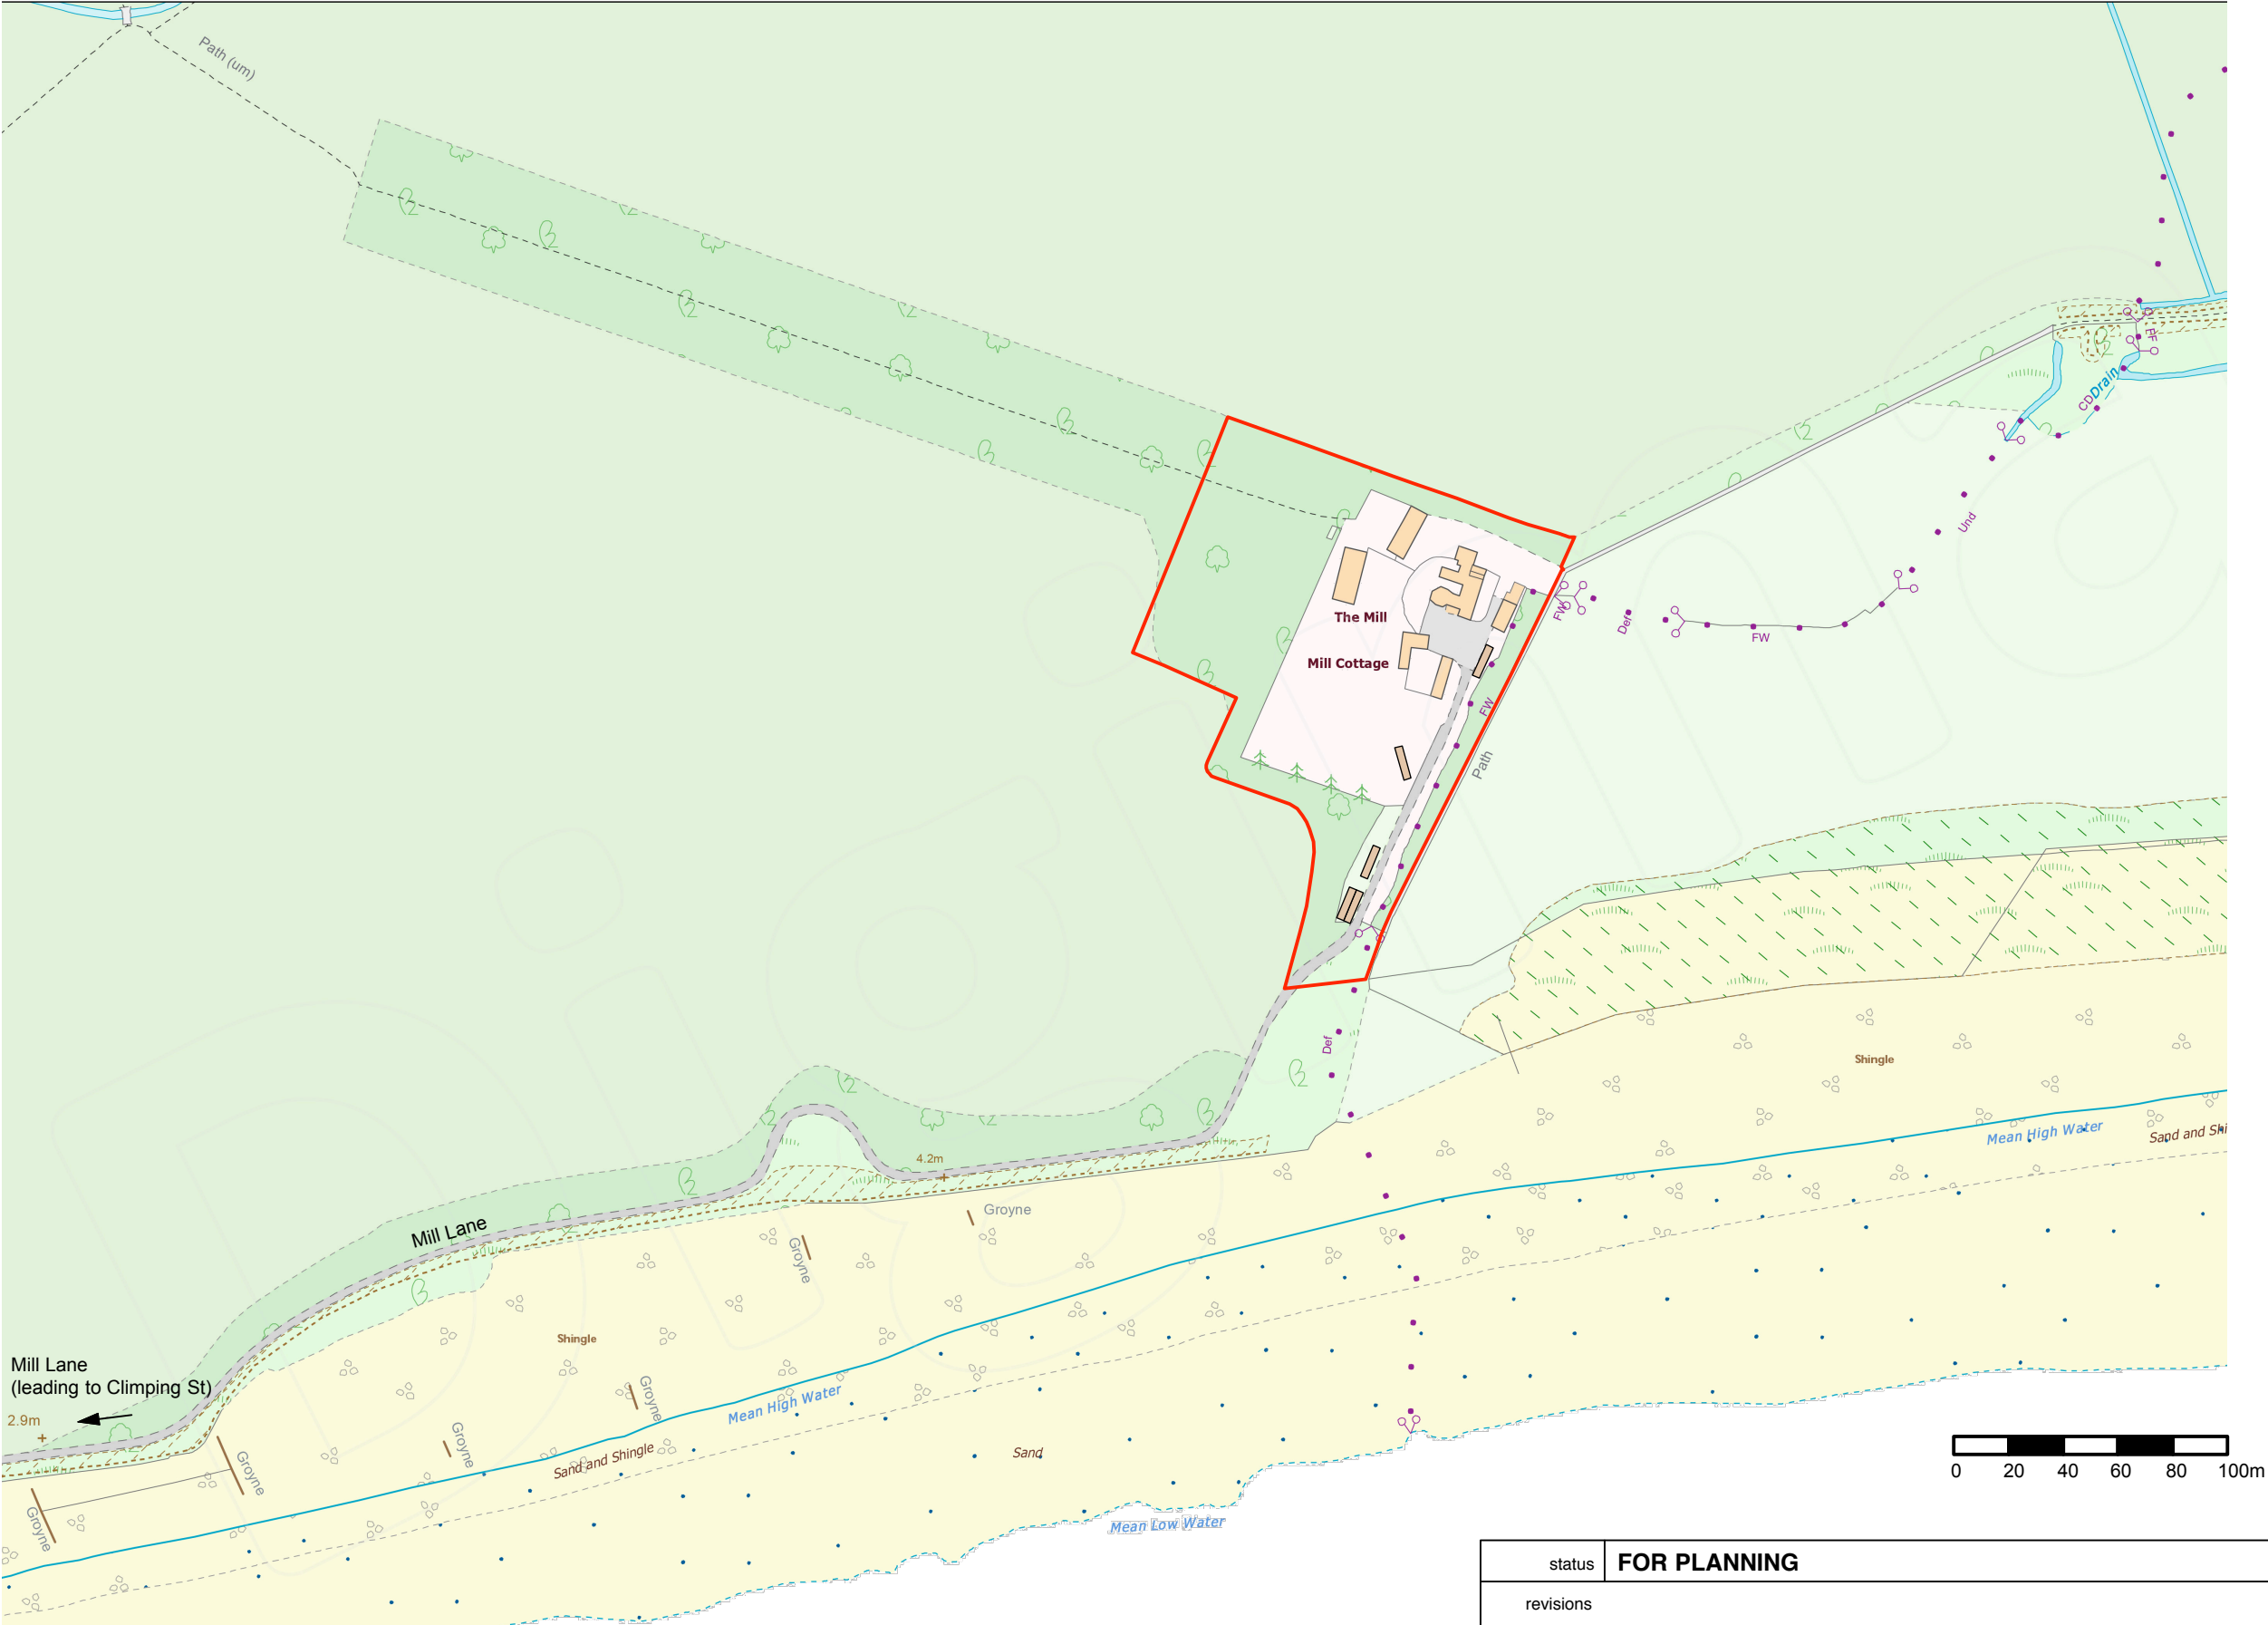

Location Plan: 1:2500@A3

status	FOR PLANNING		
revisions	25 Links Yard, Spelman St. London E1 5LX tel 020 7539 3686 fax 020 7539 3687 mail@featherstoneyoung .com www.featherstoneyoung .com		
	 FeatherstoneYoung		
	job Clymping Mill		
	address Climping Street		
	dwg title Location Plan		
	scale 1:2500/A3 date 01/19		
	CLI job reference	SK002 drawing number	A revision