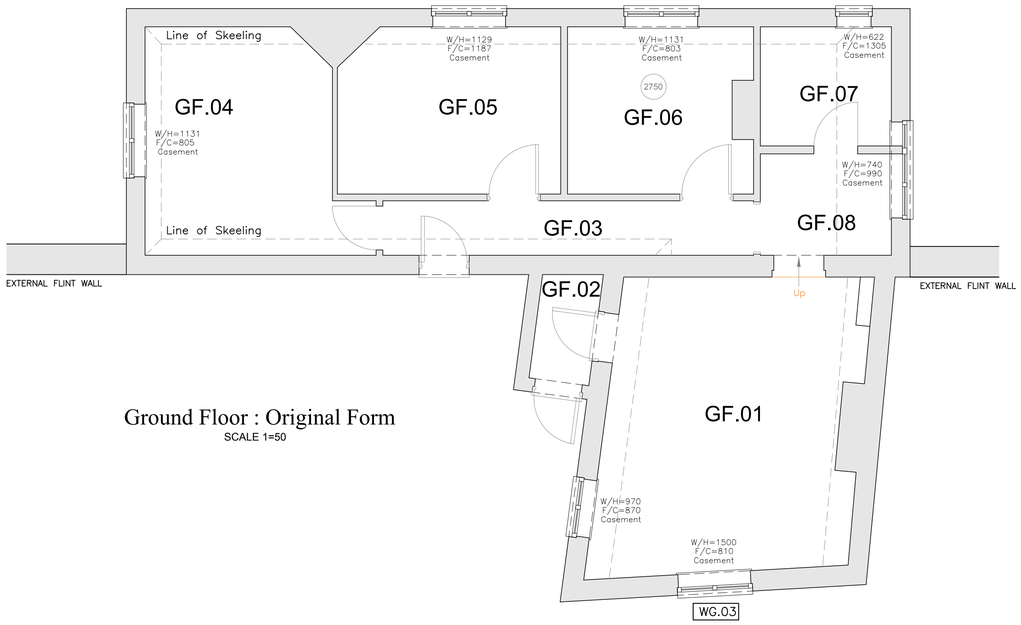

Ground Floor : Original Form
SCALE 1=50

Images outlining the situation 'As Current'
FOR FURTHER DETAILS OF 'AS EXISTING & 'AS CURRENT' SITUATIONS,
REFER TO ASSOCIATED H&R REPORT APPENDICES 147-12C

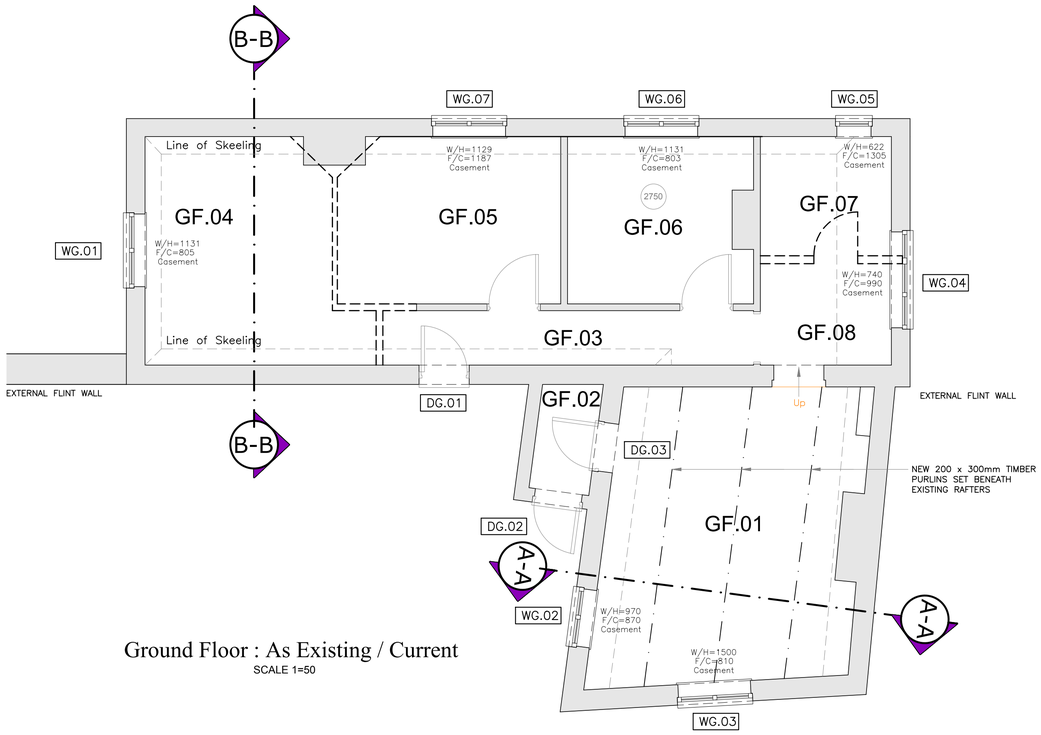

Ground Floor : As Existing / Current
SCALE 1=50

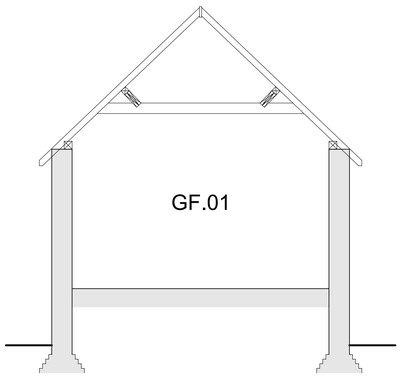

Section A-A : As Existing
SCALE 1=50

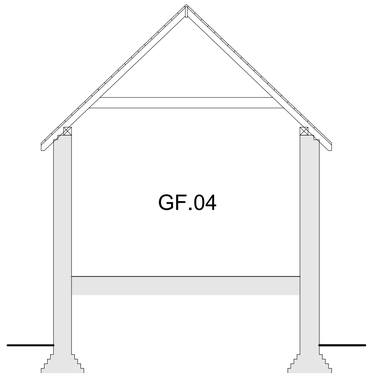

Section B-B : As Existing
SCALE 1=50

Scale
1:50 0 1m 2m 3m 4m 5m

Notes:
All dimensions must be checked/verified on site.
No responsibility or liability is accepted for CDM unless otherwise agreed in writing.

	Date	Revisions

Client
Mr G.Love

Job Title
Climping Mill Project

Drawing Title
Mill Cottage
Ground Floor Plan
As Original Form and
As Existing / Current

Architectural & Historic Buildings Consultants
Mob: 07909 544908
Email: info@dgc-consultants.com
Web: www.dgc-consultants.com

Date 17/06/2018 Drawn By KL
Scale 1:50 @ A1 (as illustrated)

Drg. No. DGC-21815/MC01 Rev. -

© Copyright
841 x 594mm A1

ARUN DISTRICT COUNCIL CM/39/19/HH