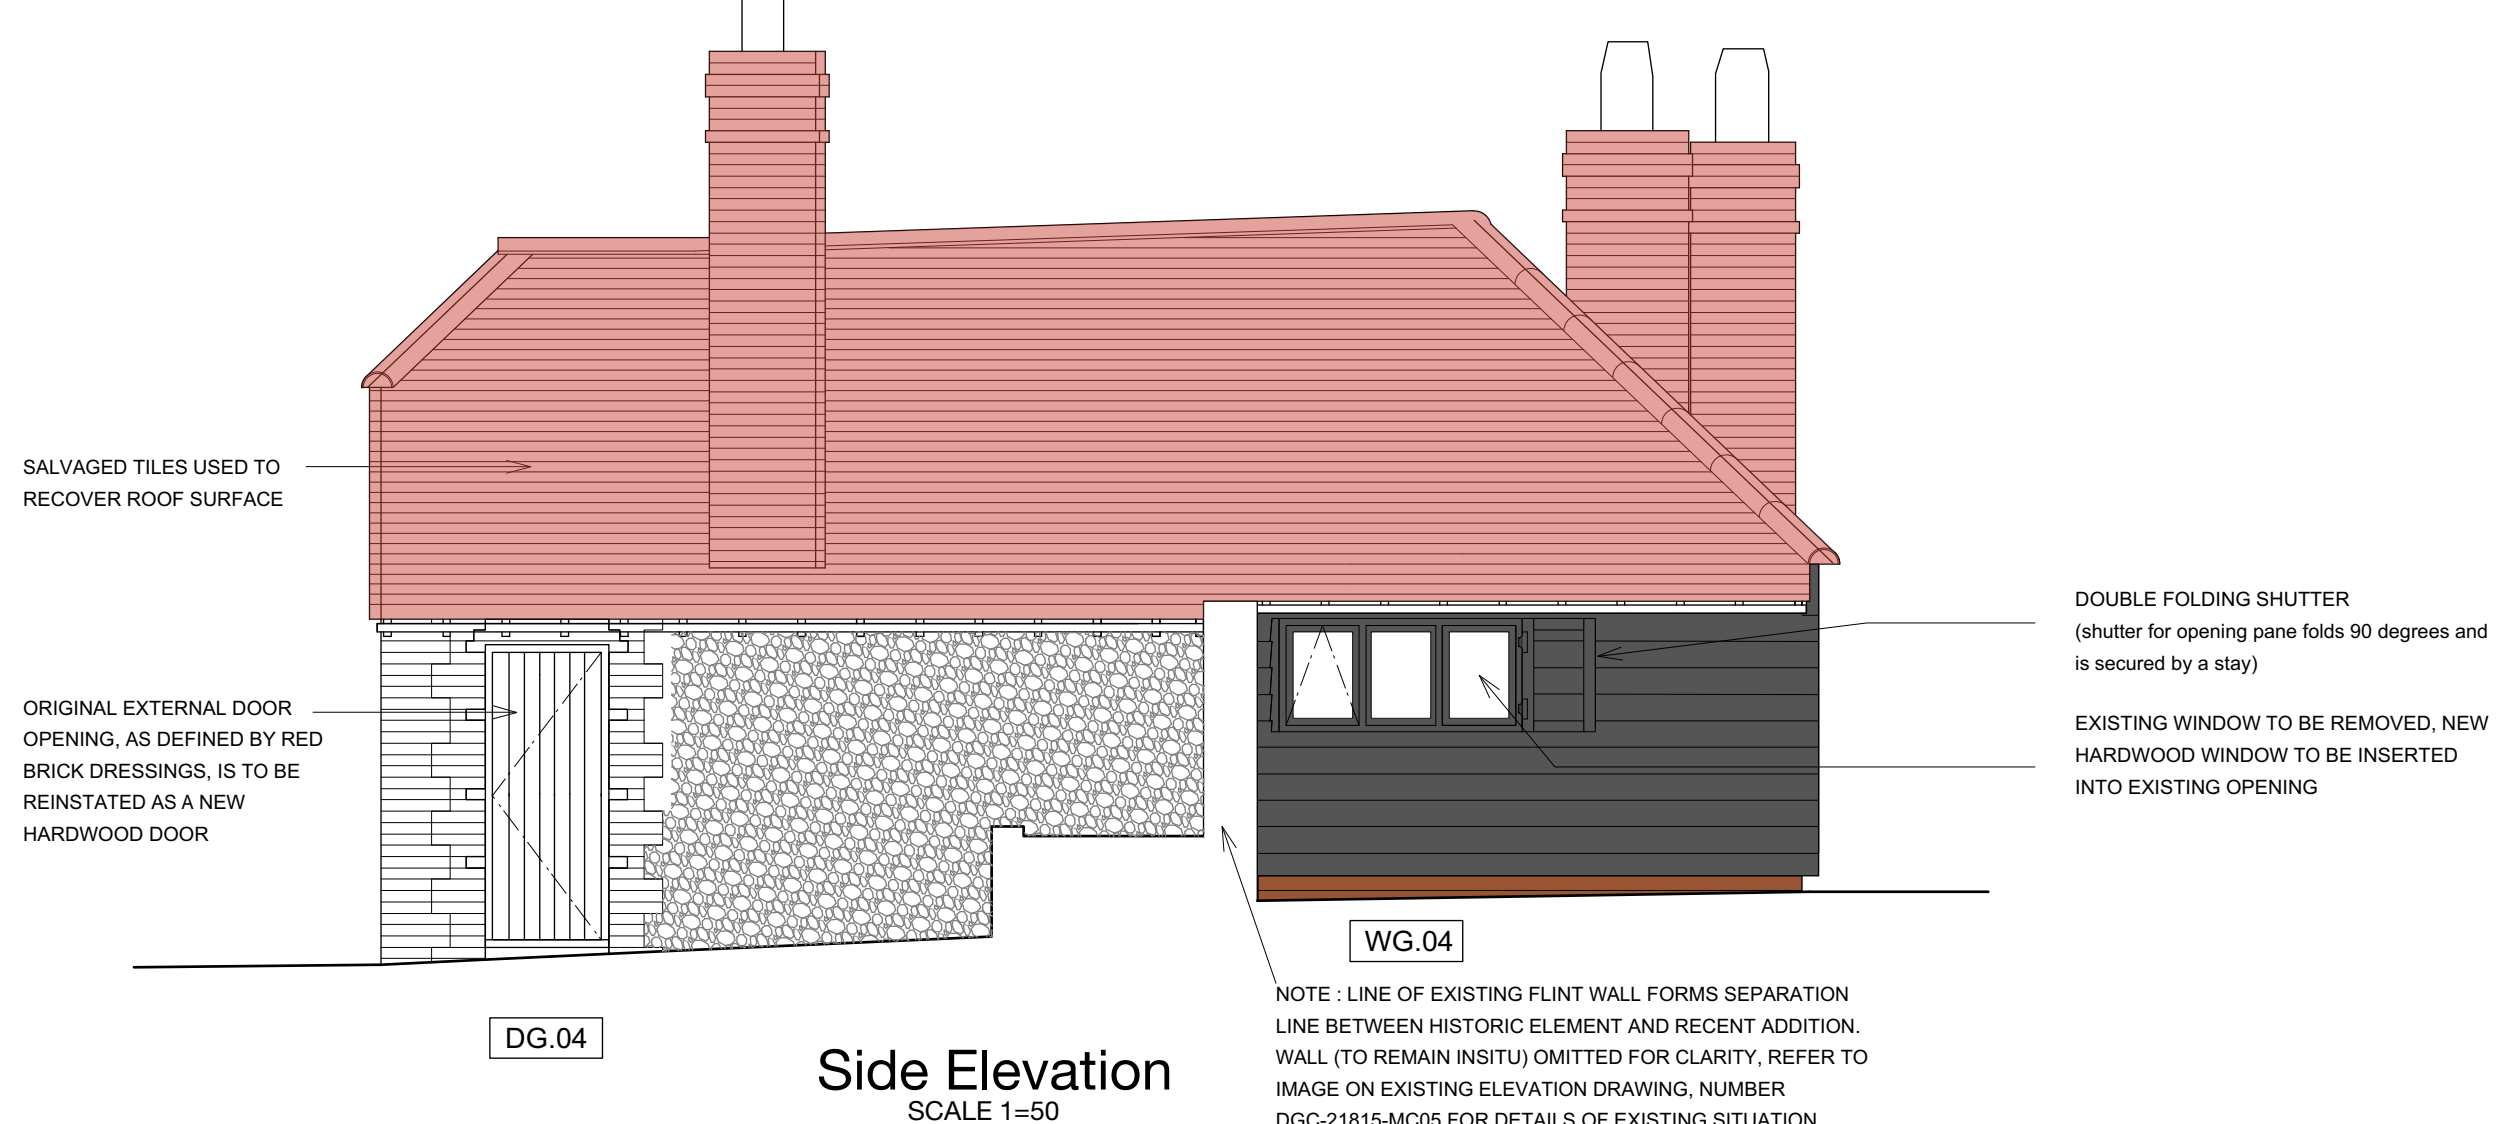
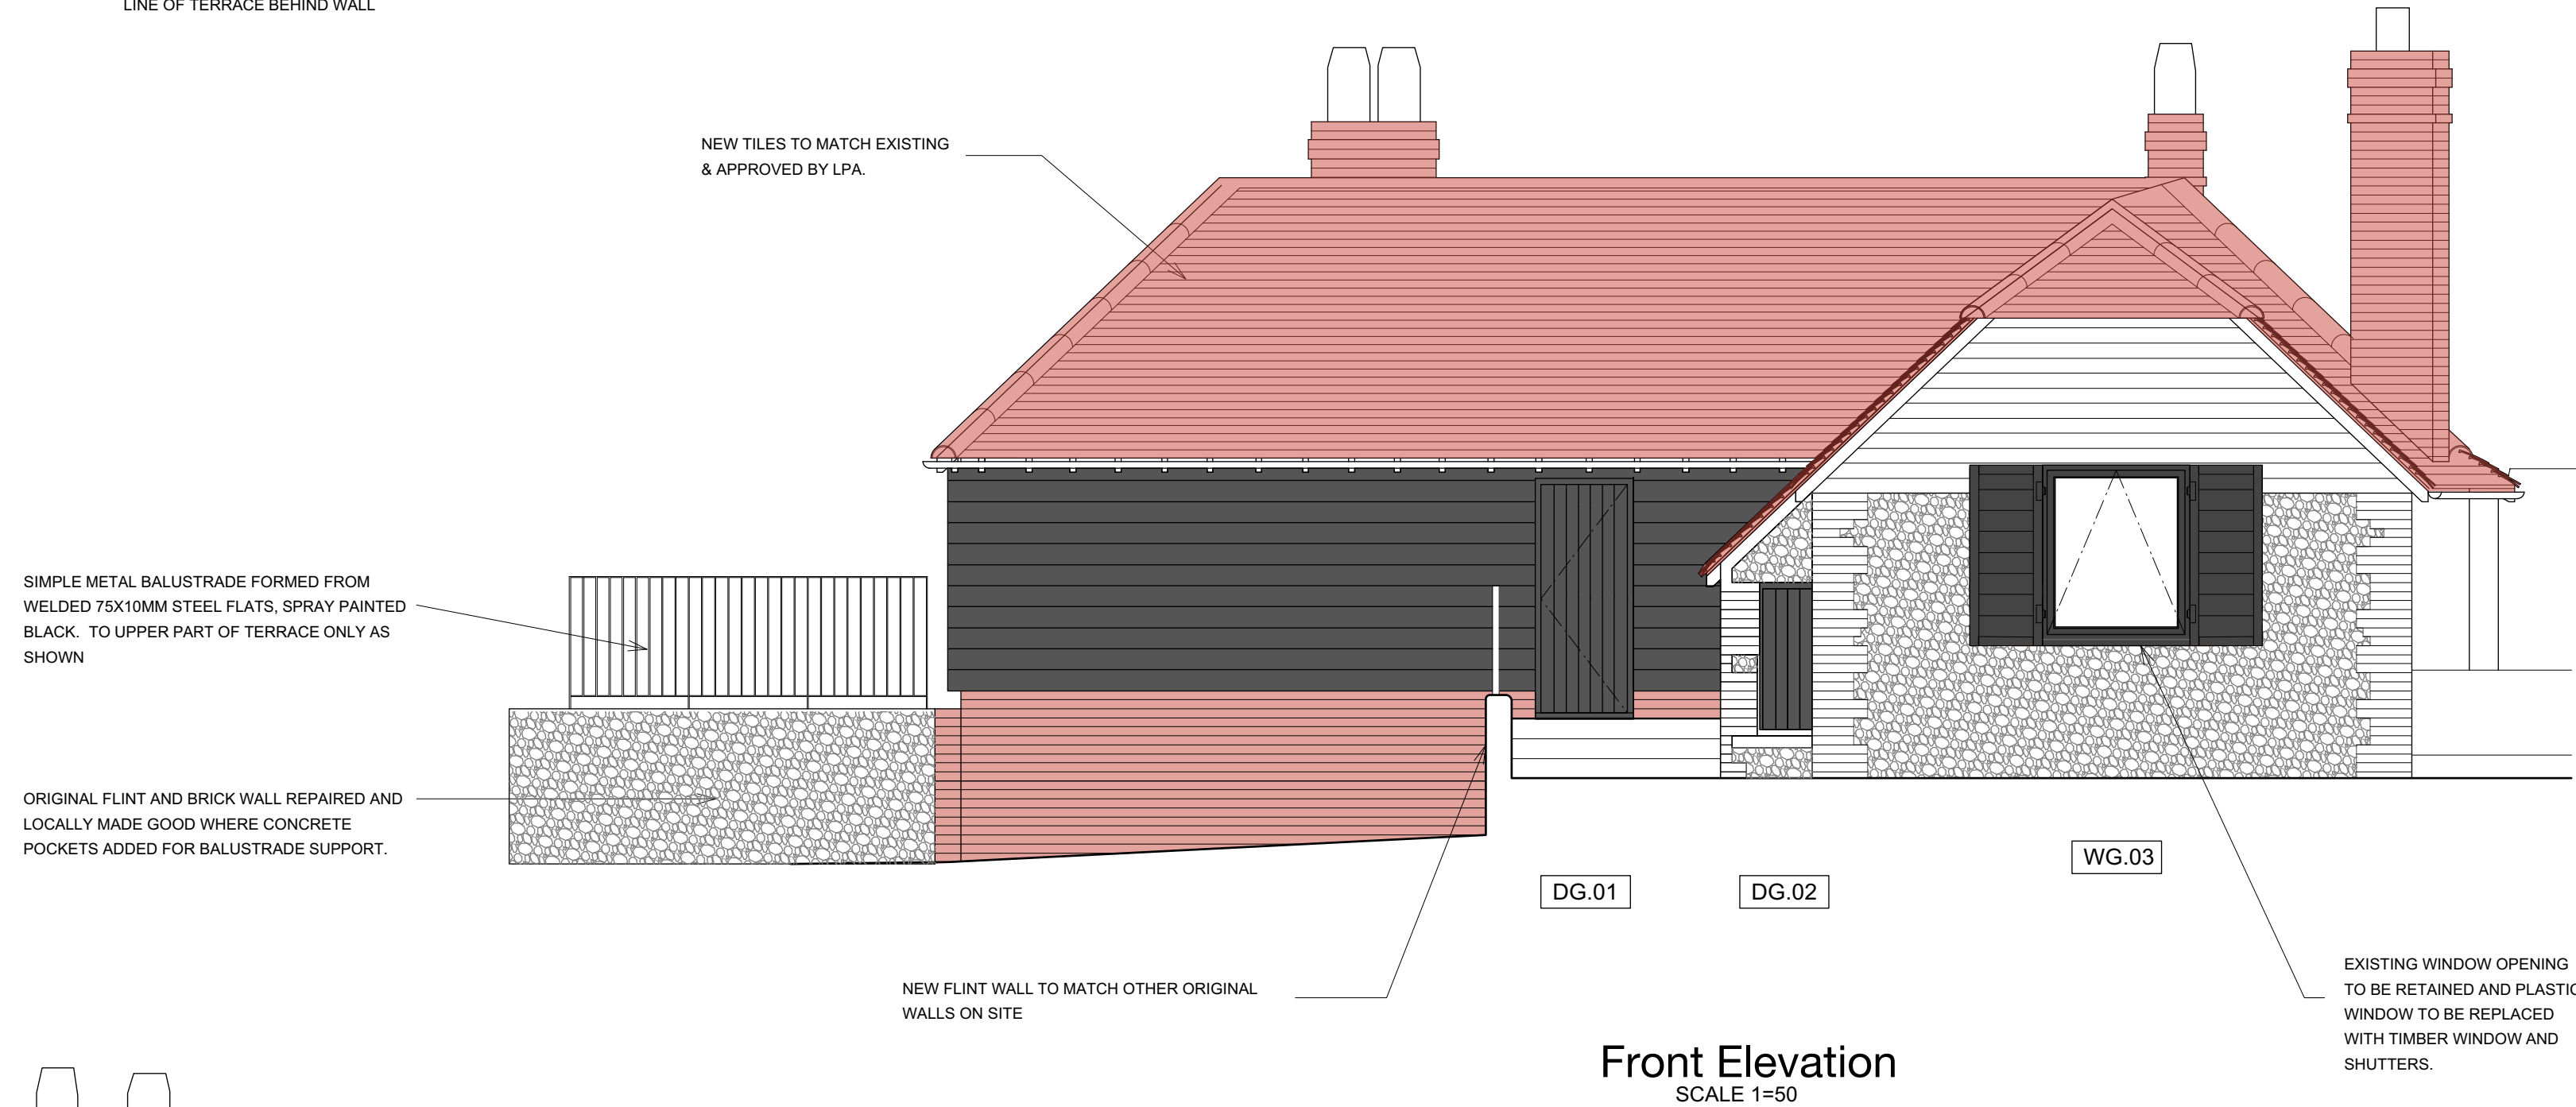
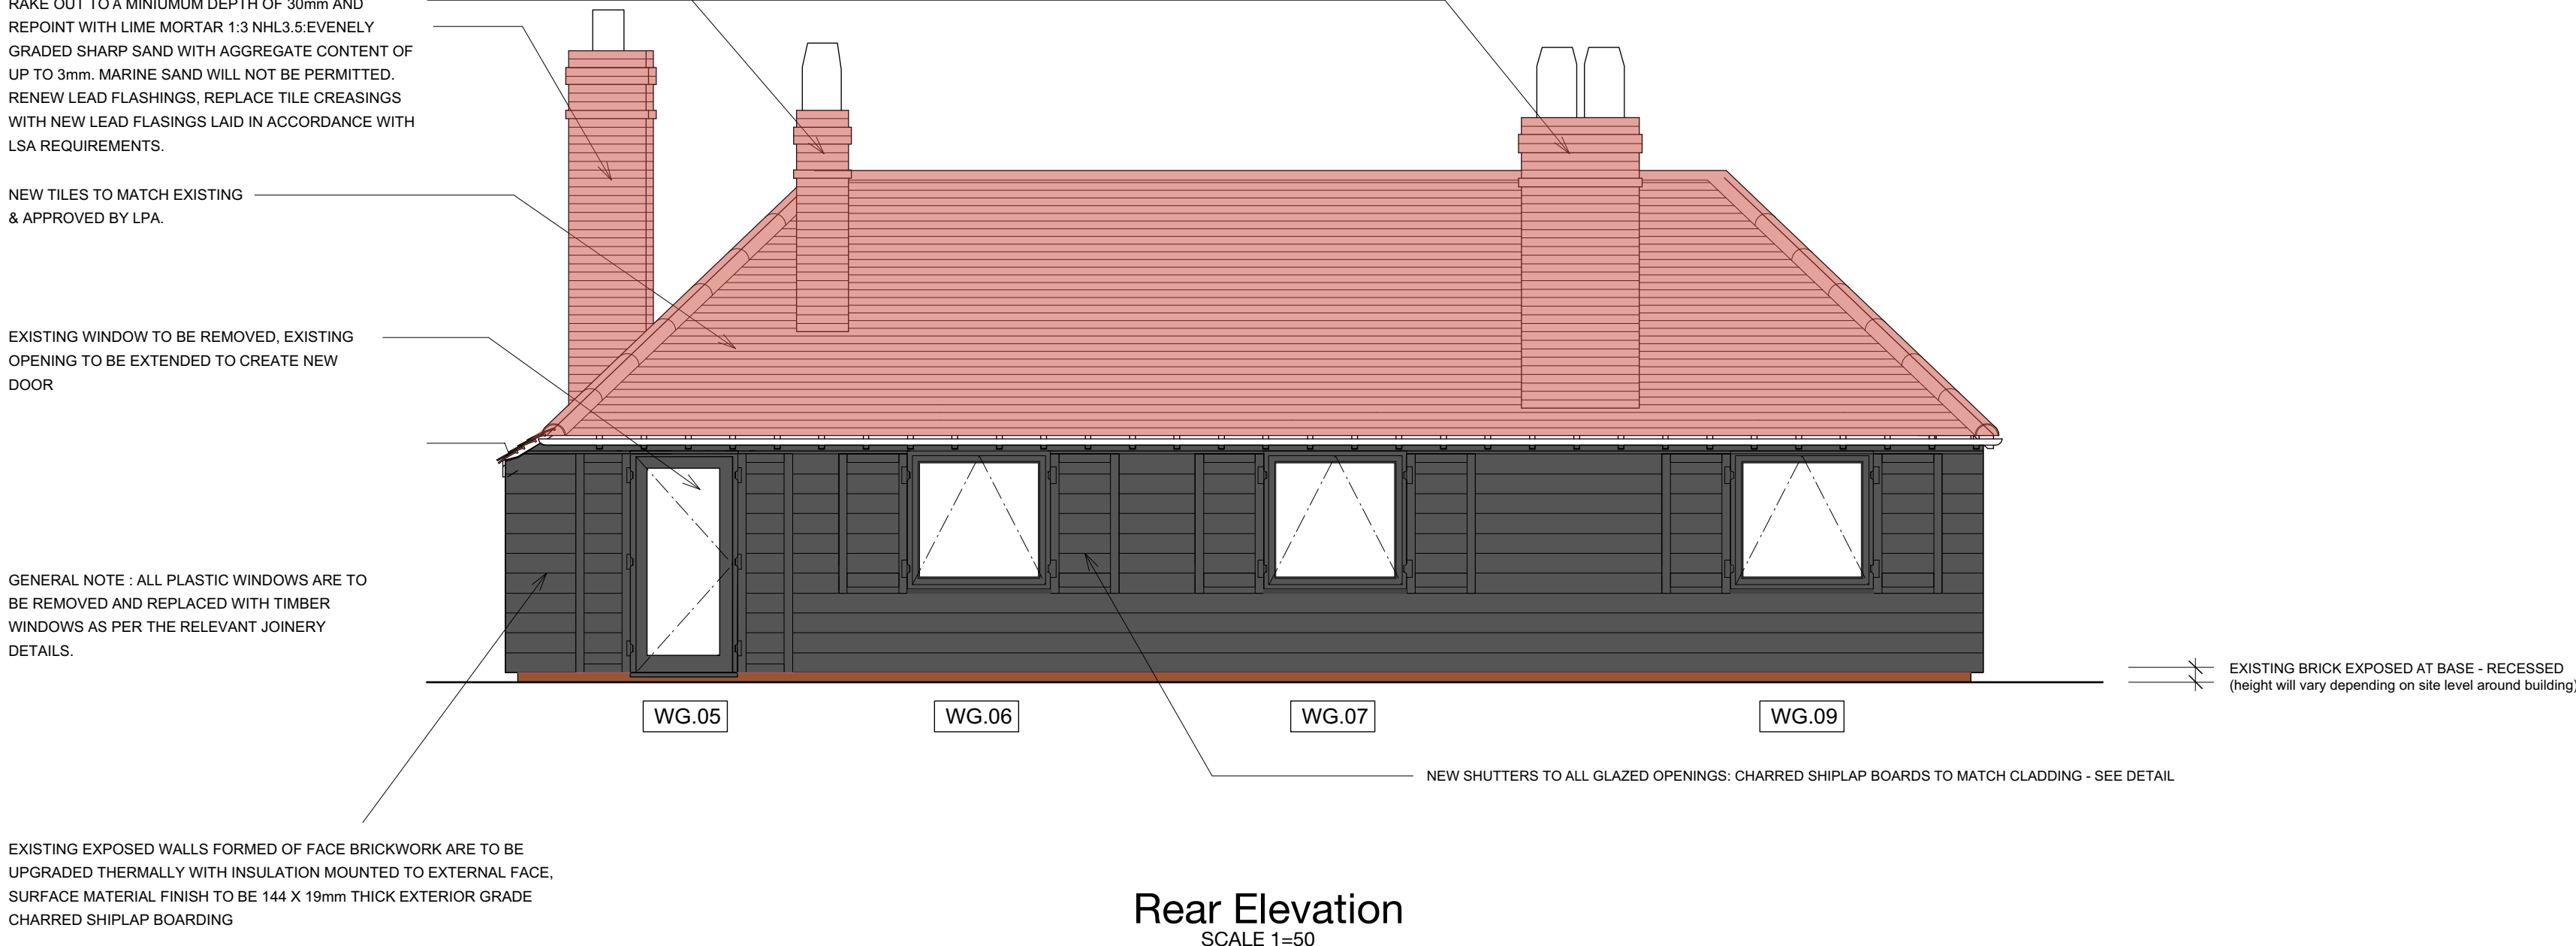
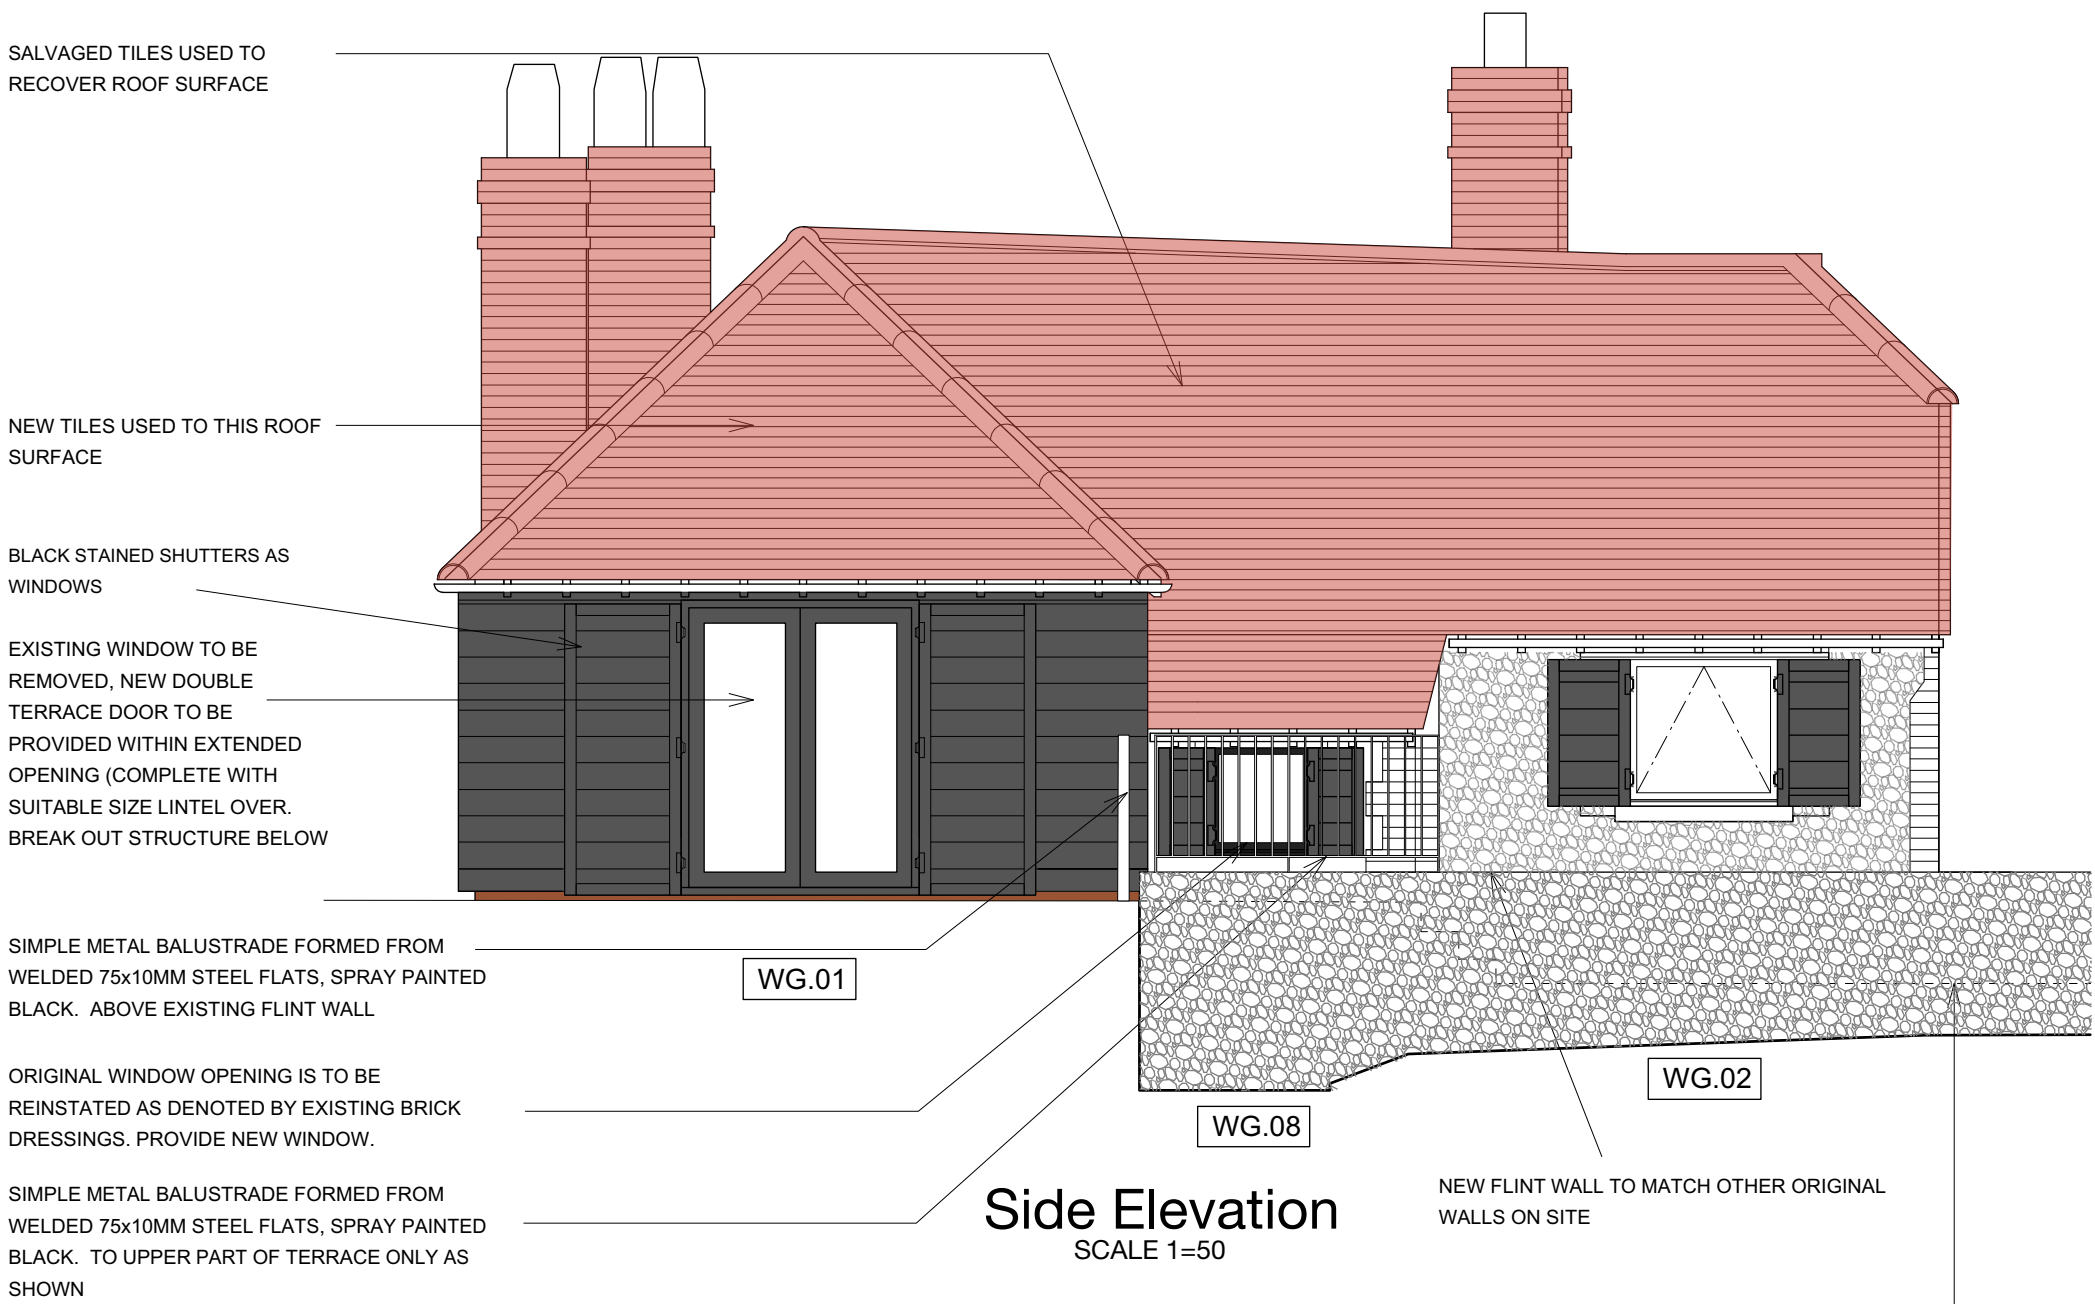


Notes:
1. Do not scale from this drawing.
2. All dimensions to be checked on site by contractor and such dimensions to be his responsibility.
3. Report all drawing errors and omissions to the architect.

status	FOR PLANNING	ARCHITECTS	25 Linka Yard, Spelman St, London E1 5LX tel 020 7539 3686 fax 020 7539 3687 mail@featherstoneyoung.com www.featherstoneyoung.com
revisions	B 9.07.19 Minor Amendments	job	Mill Cottage, Clipping Mill
		address	Clipping
		dwg title	Proposed Elevations
		scale	1:50/A1
		date	05/19
CLI	00 300	job reference	drawing number
			B revision