




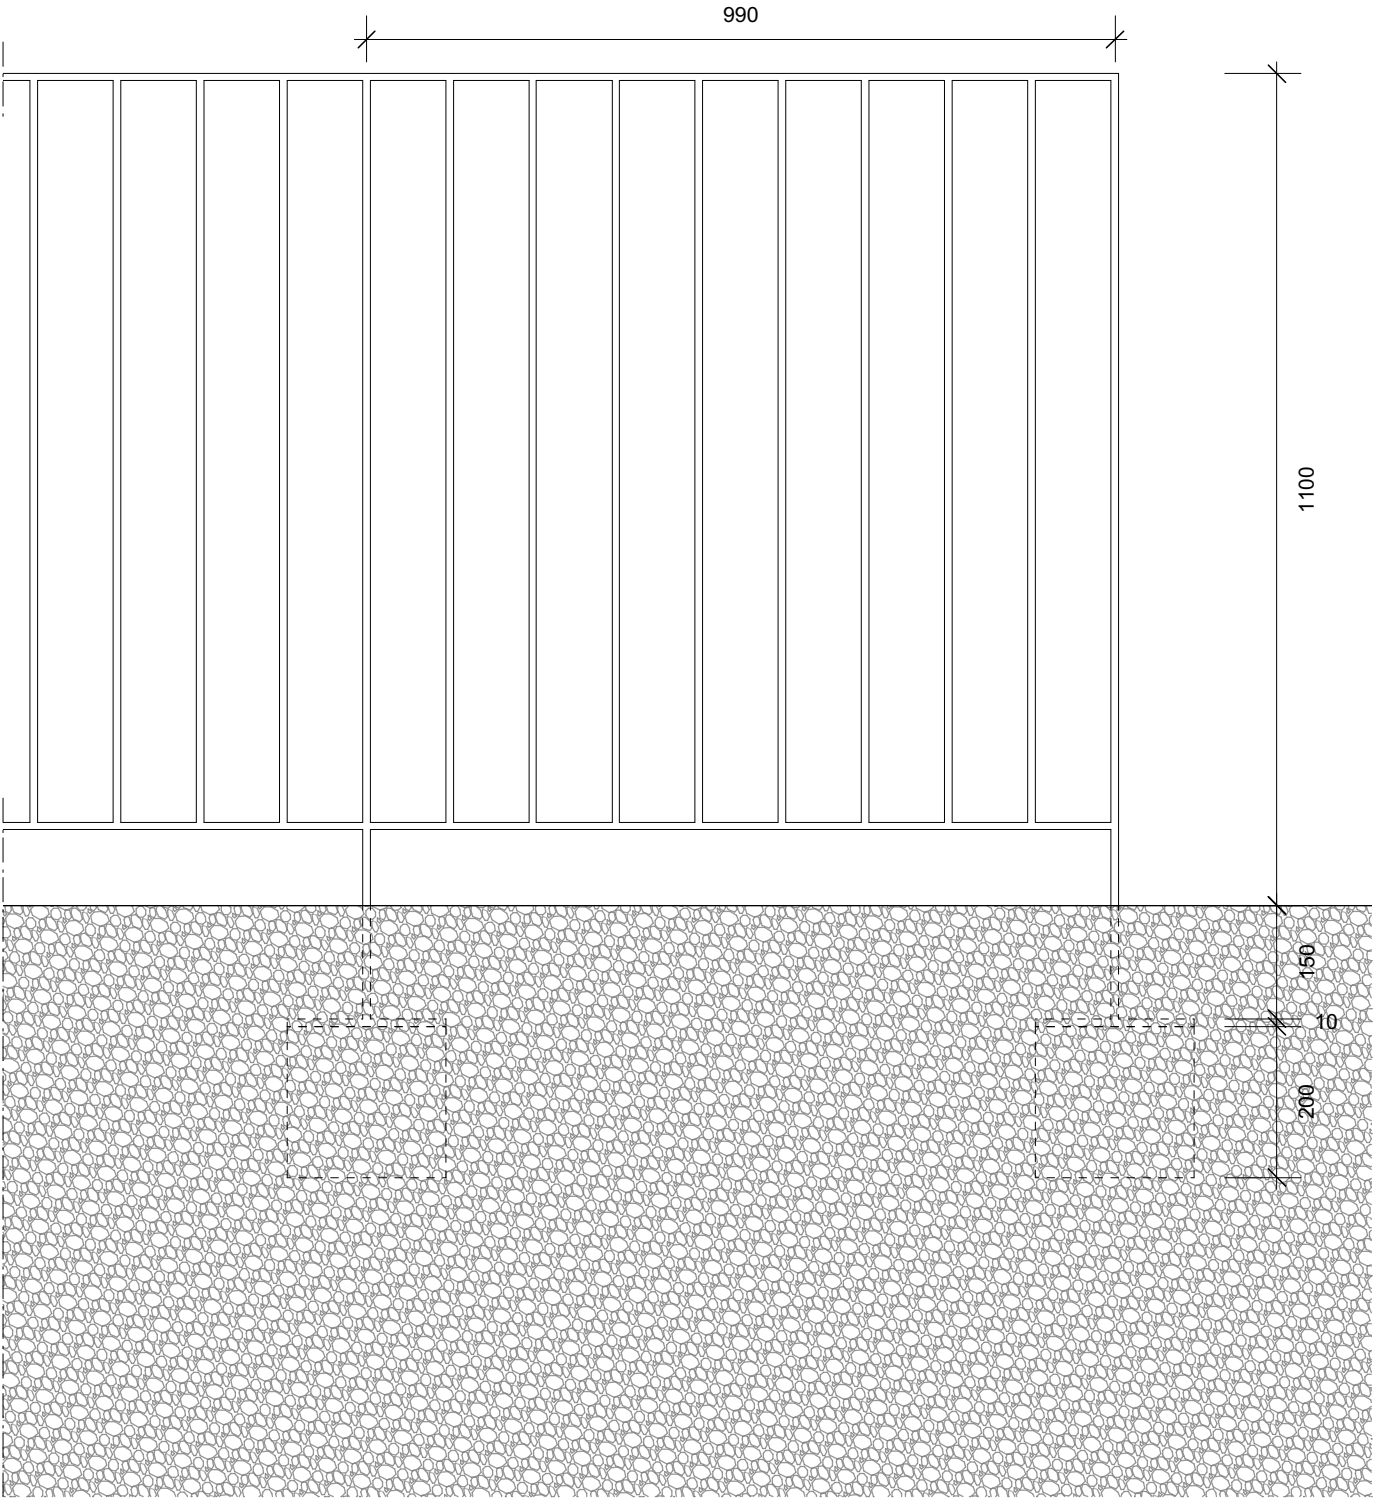

ELEVATION 1:10 @ A3

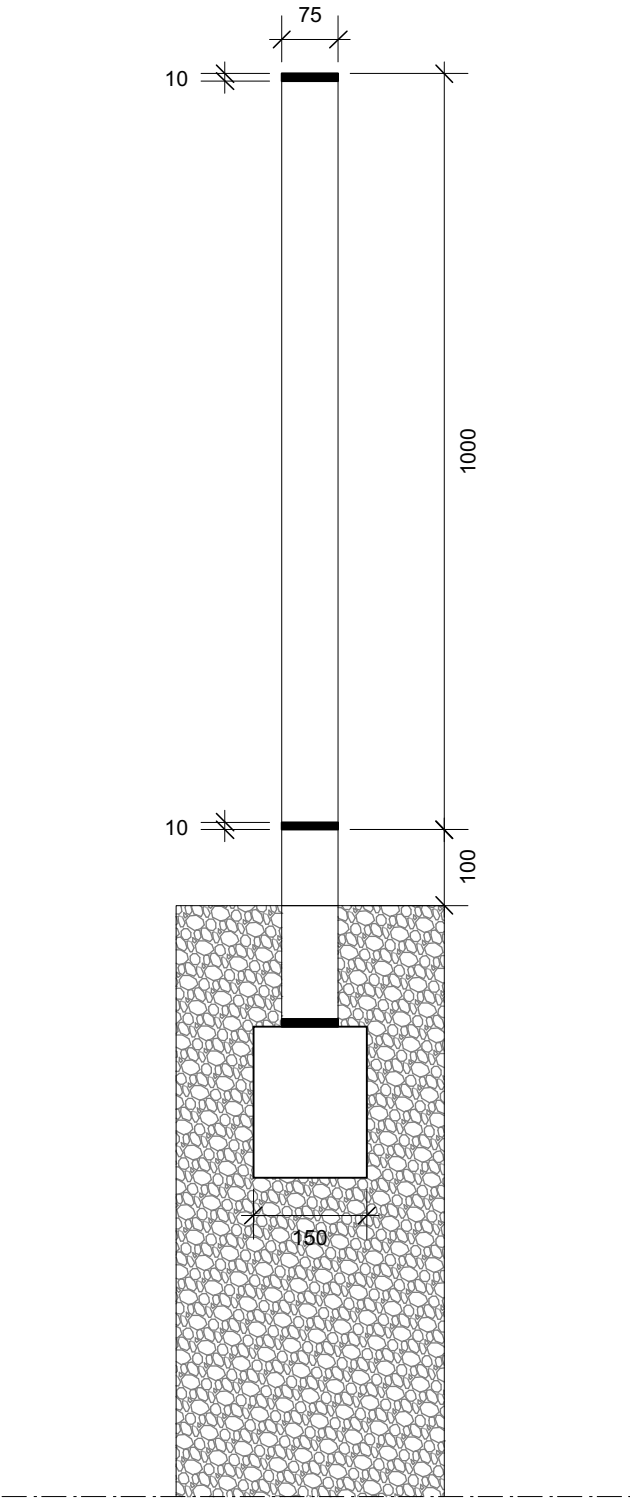

SECTION 1:10 @ A3

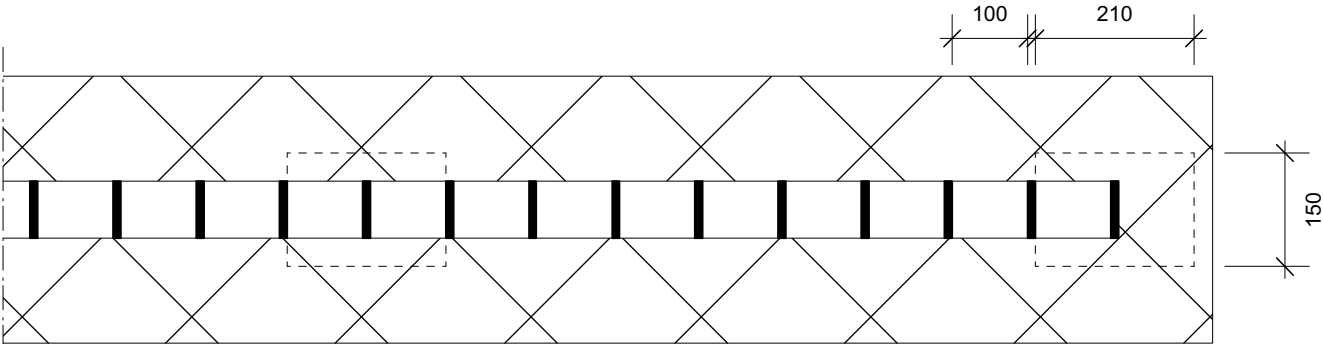

PLAN 1:10 @ A3

status	FOR PLANNING		
revisions	25 Links Yard. Spelman St. London E1 5LX tel 020 7539 3686 fax 020 7539 3687 mail@featherstoneyoung.com www.featherstoneyoung.com		
	ARCHITECTS FeatherstoneYoung		
	job Mill Cottage, Clymping Mill		
	address Climping		
	dwg title External Balustrade Detail		
	scale 1:10/A3 date 05/19		
	CLI	14 001	-
job reference	drawing number	revision	