
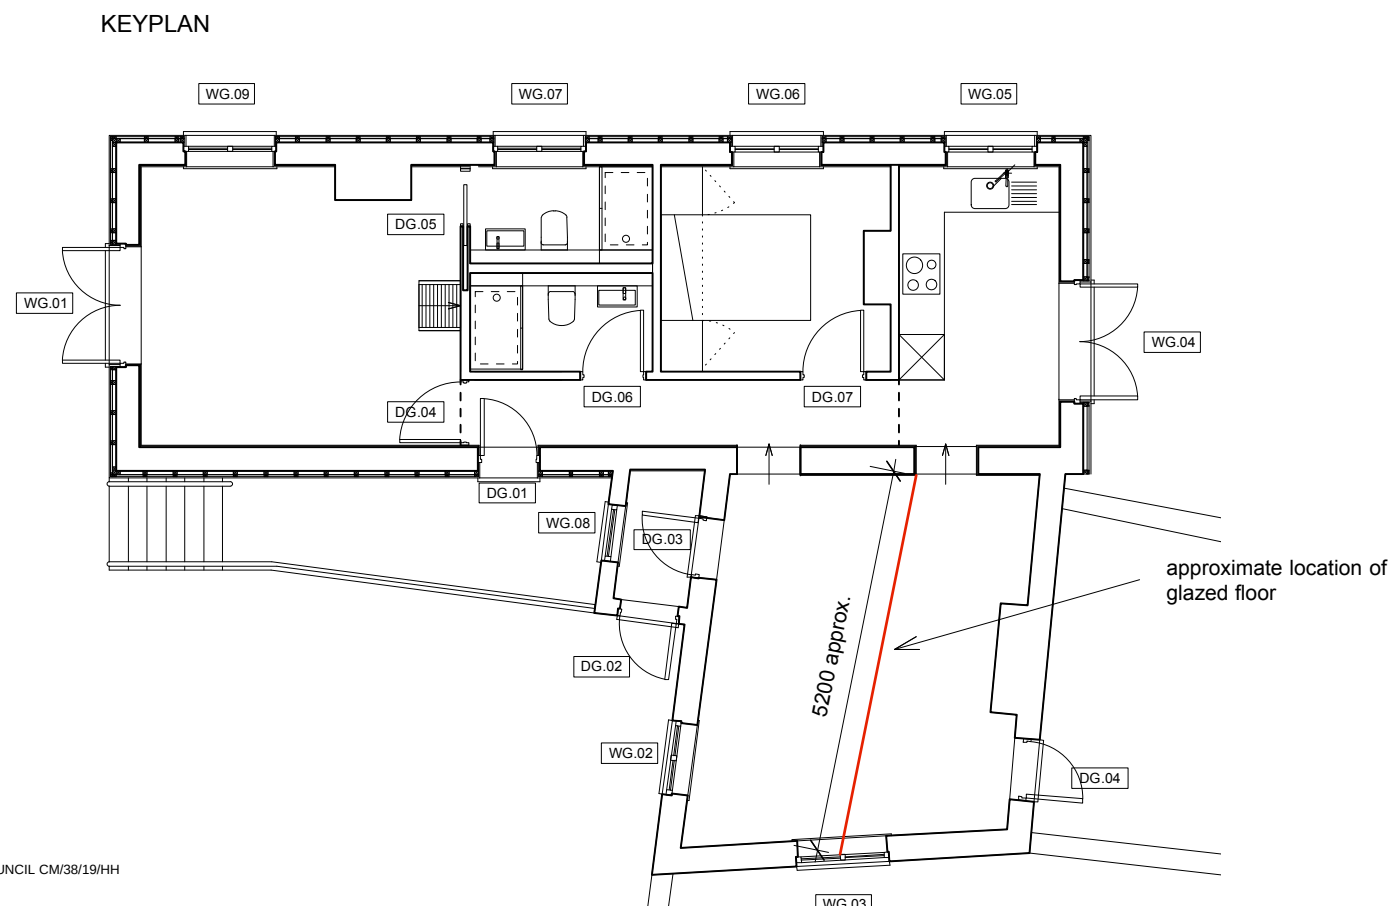
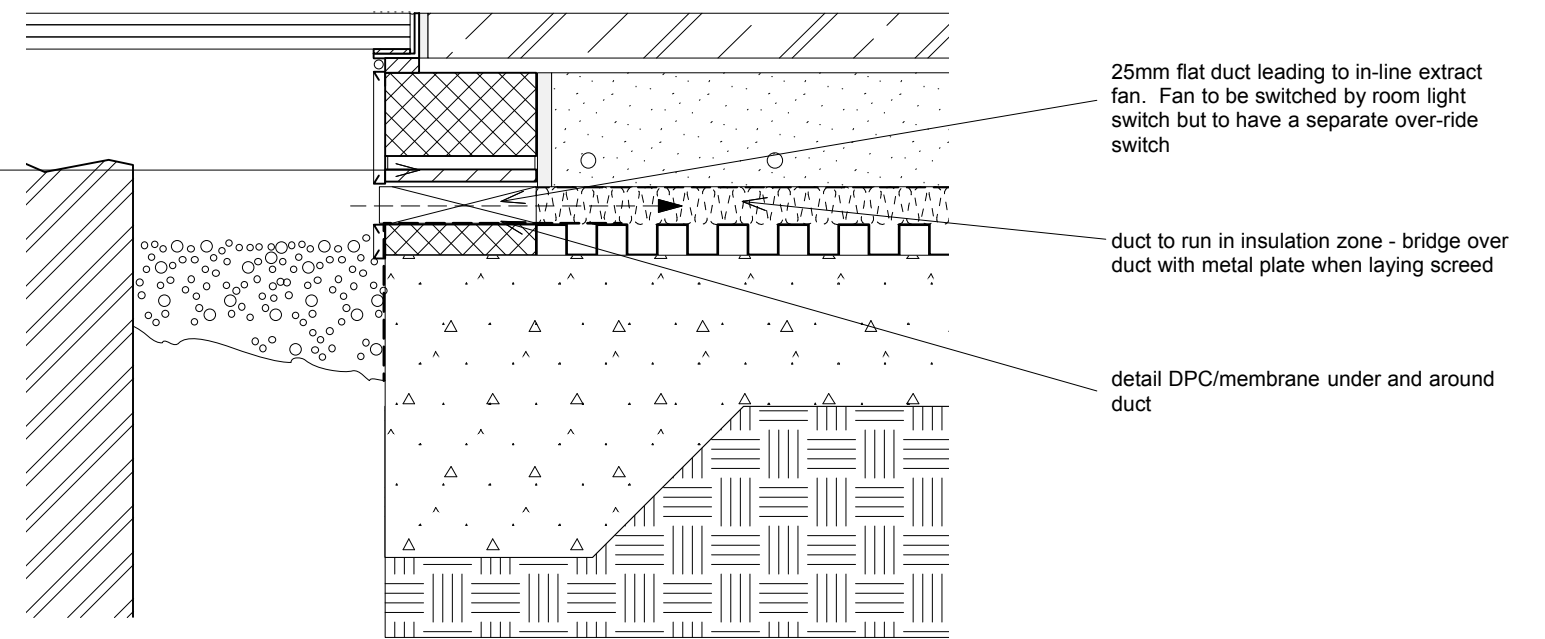


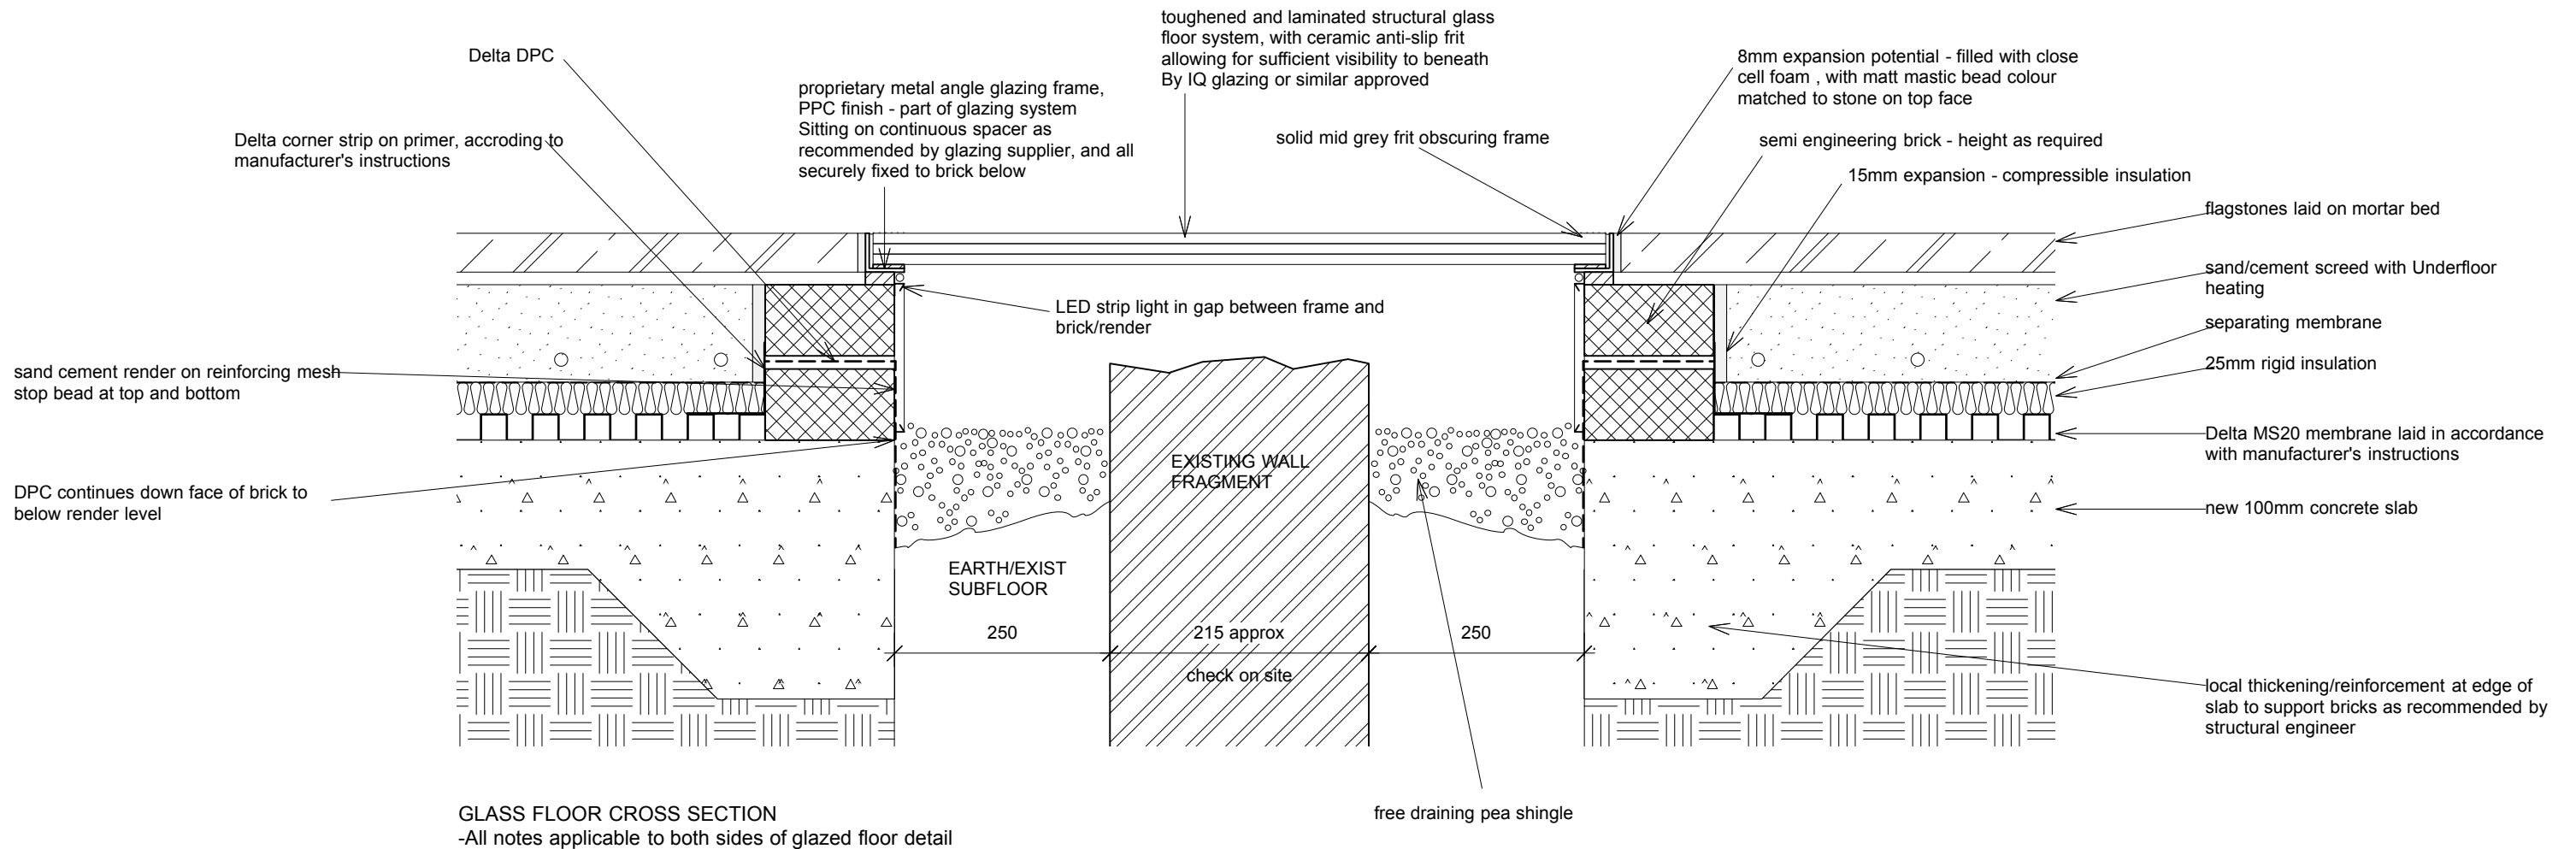

status	INFO	ARCHITECTS		
revisions		25 Links Yard. Spelman St. London E1 5LX tel 020 7539 3686 fax 020 7539 3687 mail@featherstoneyoung .com www.featherstoneyoung .com		
		job Clymping Mill		
		address ClyMping		
		dwg title Glazed Floor Detail		
		scale 1:5/A3 date 02/19		
		CLI job reference	08 001 drawing number	- revision

Notes:
 1. Do not scale from this drawing.
 2. All dimensions to be checked on site by contractor and such dimensions to be his responsibility.
 3. Report all drawing errors and omissions to the architect.