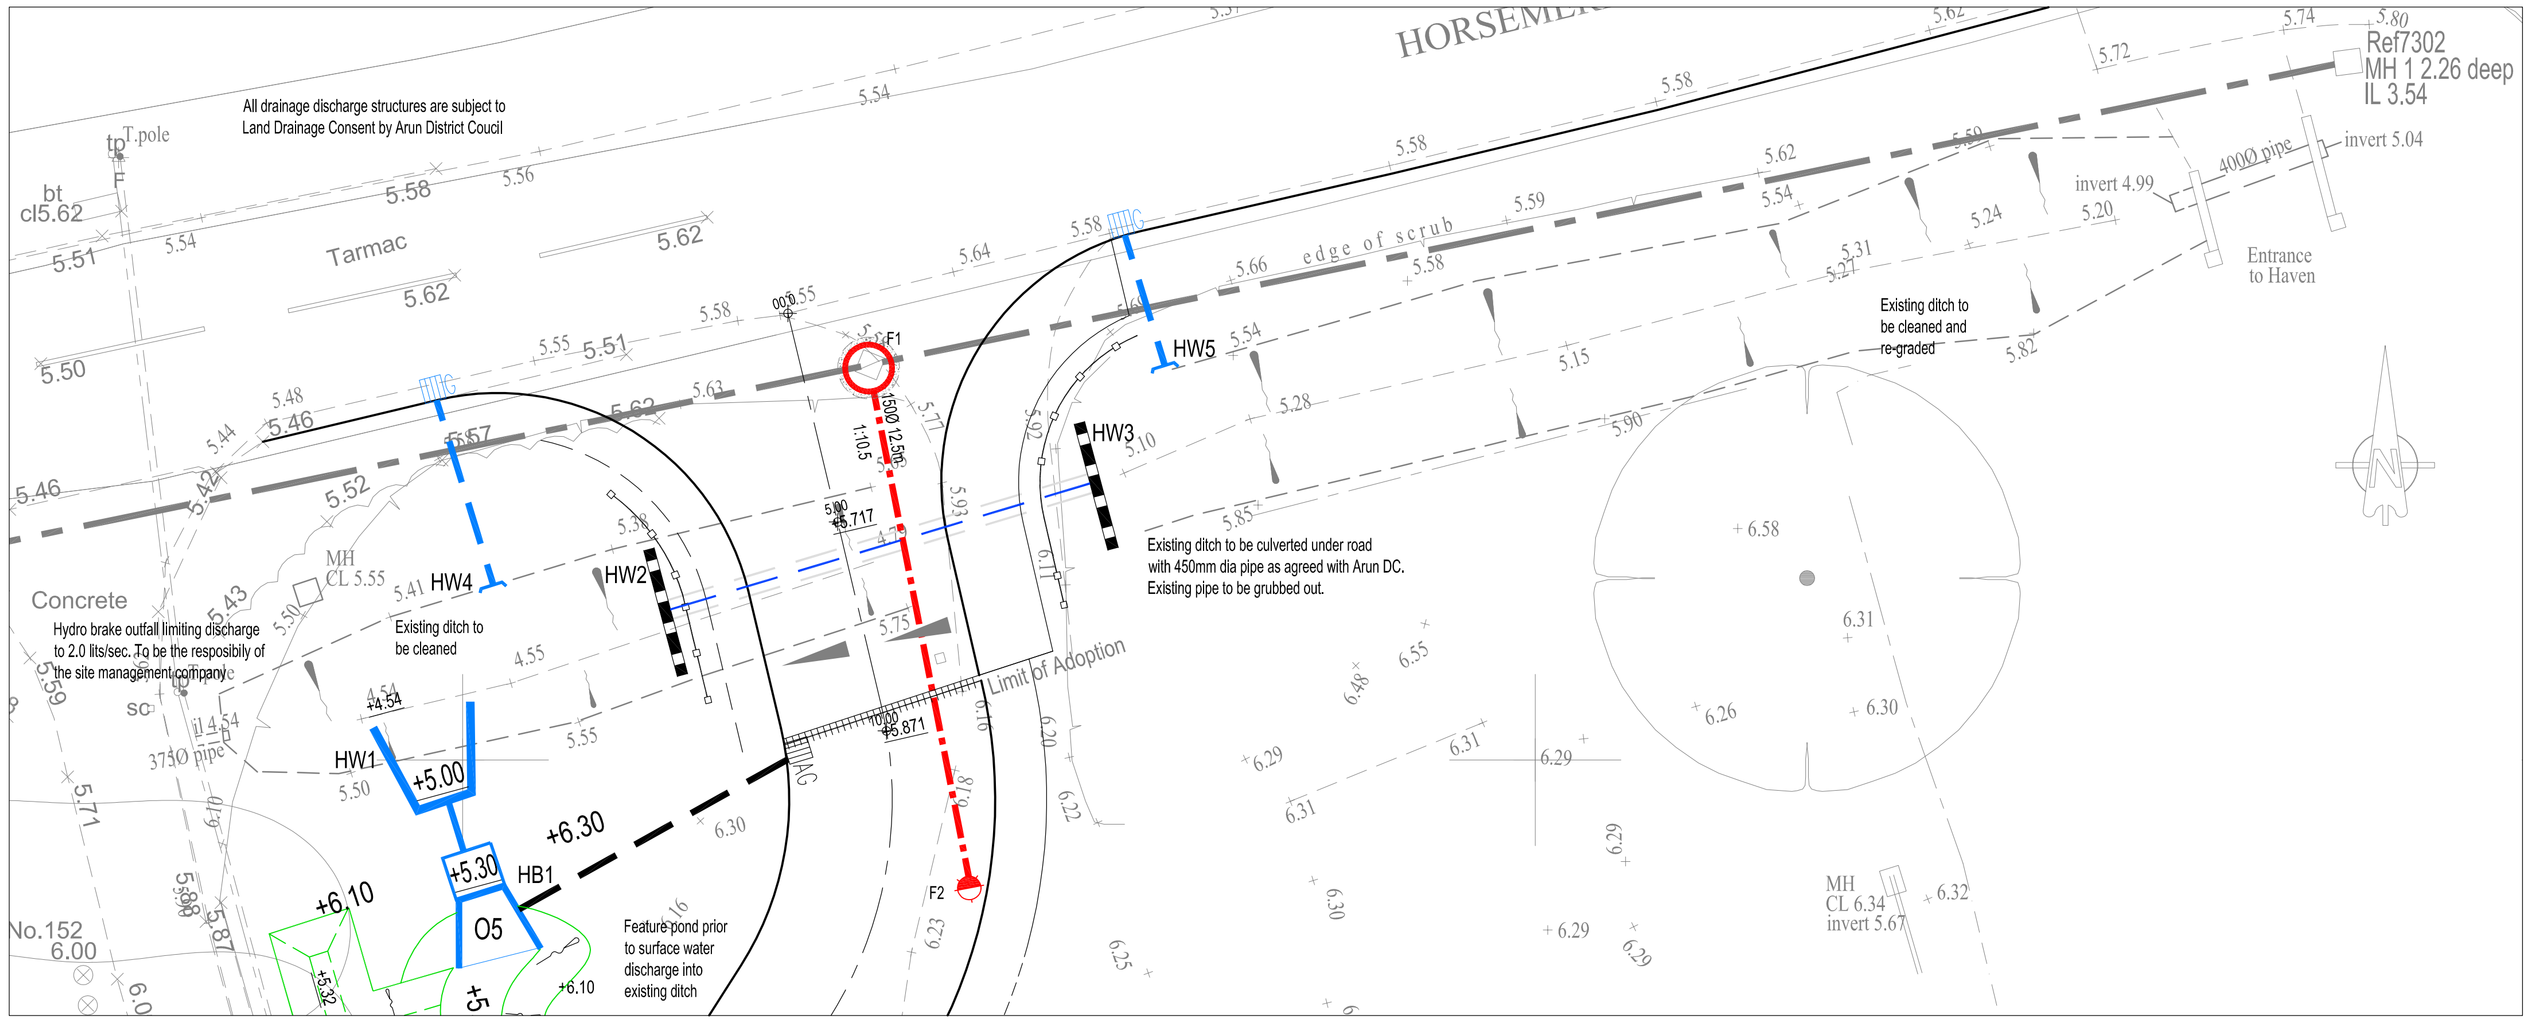

Note

Headwalls HW2 & HW3 constructed to West Sussex CC standard detail S278/38/24

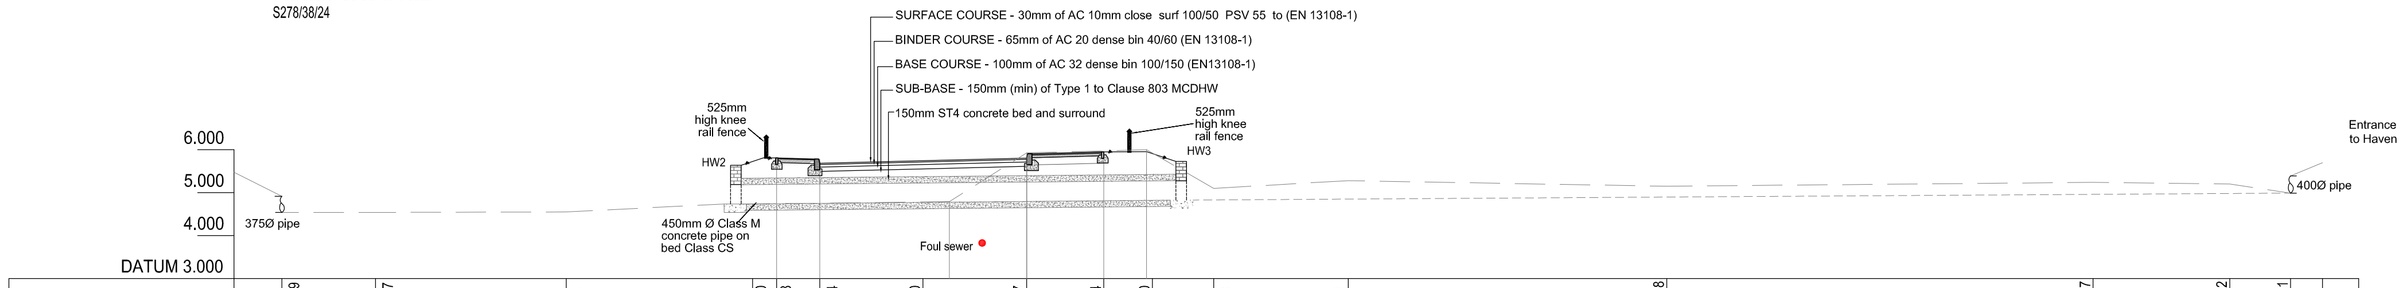

| | | |