
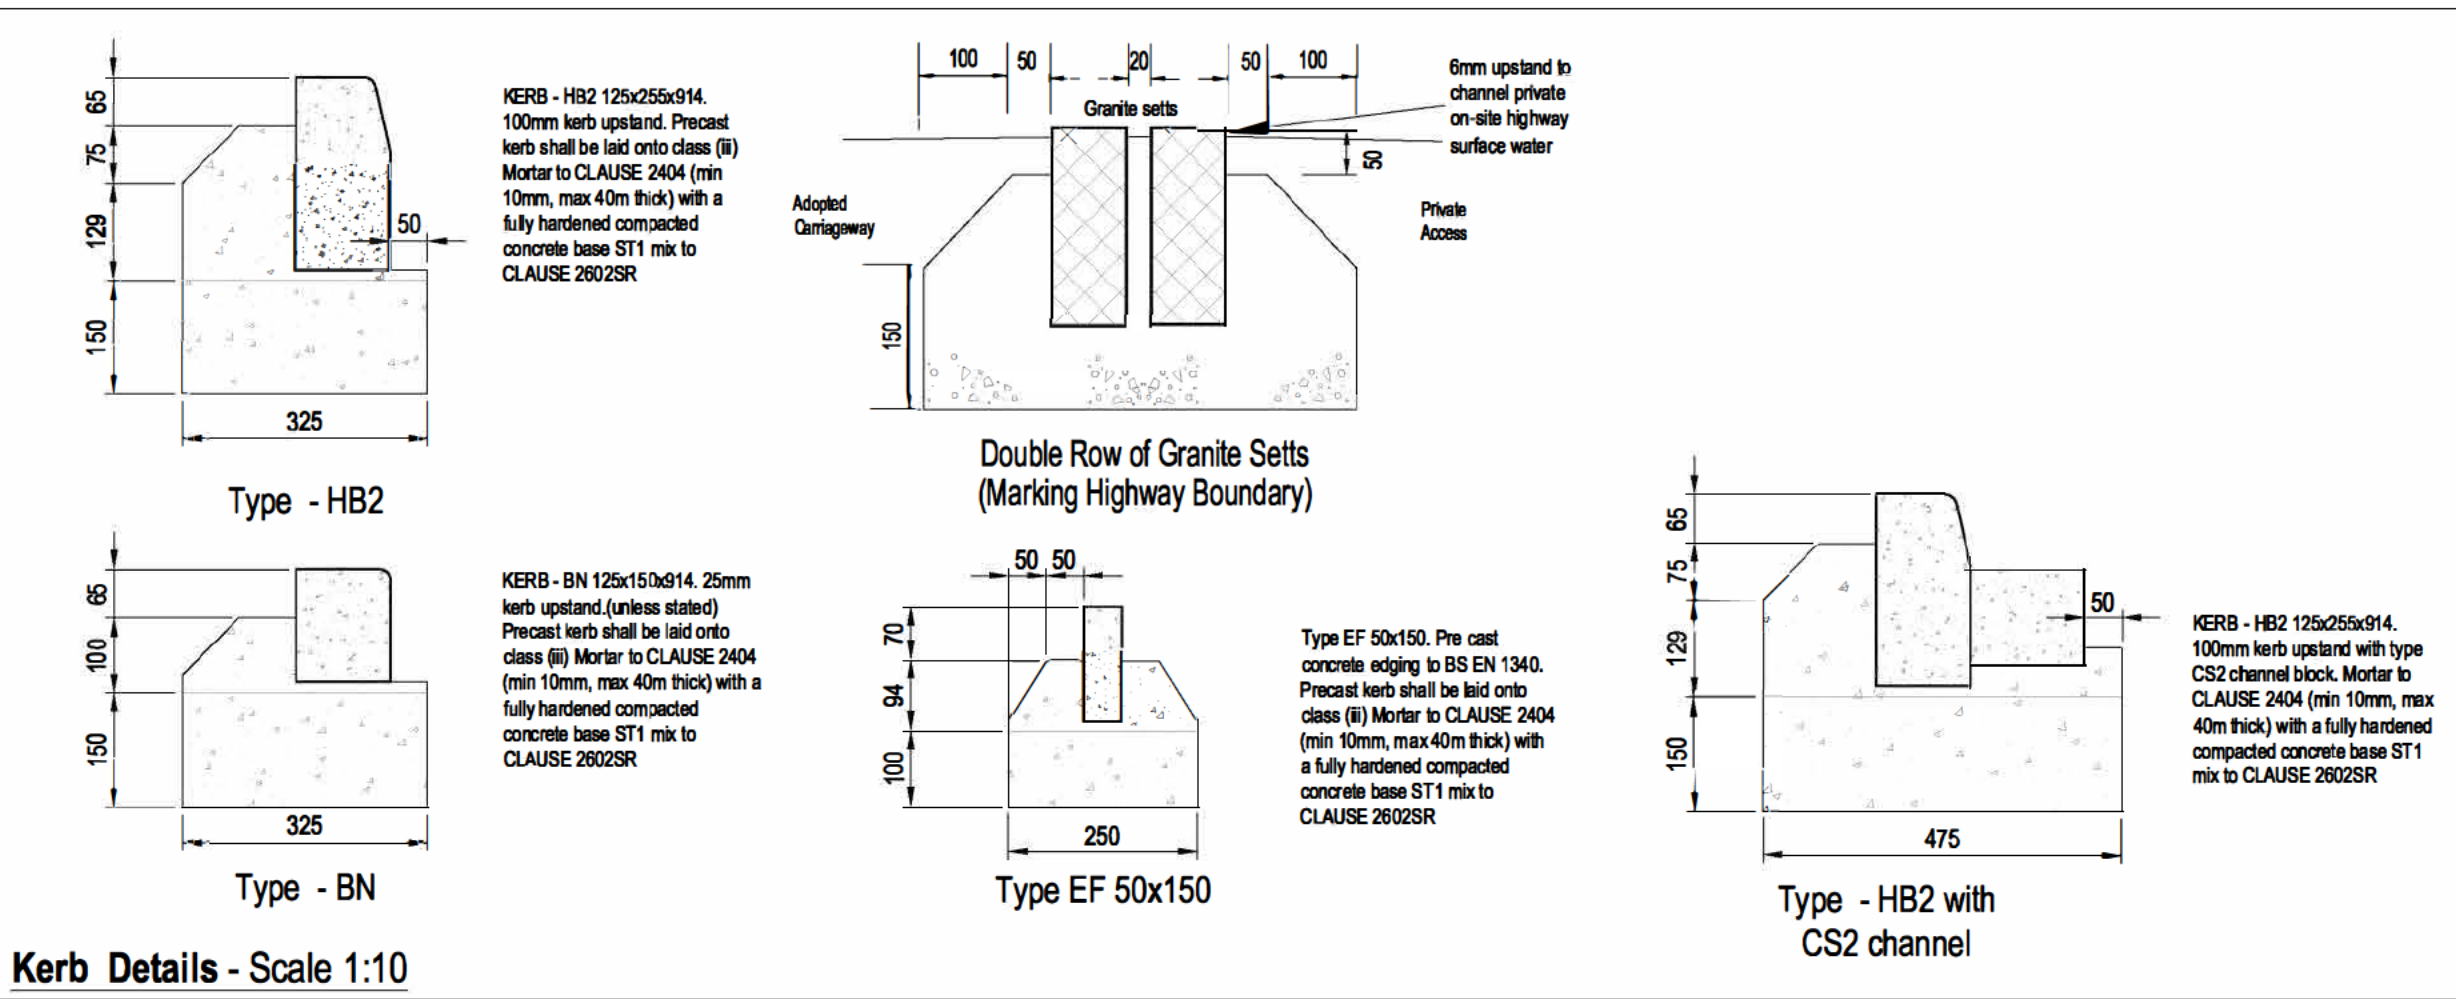


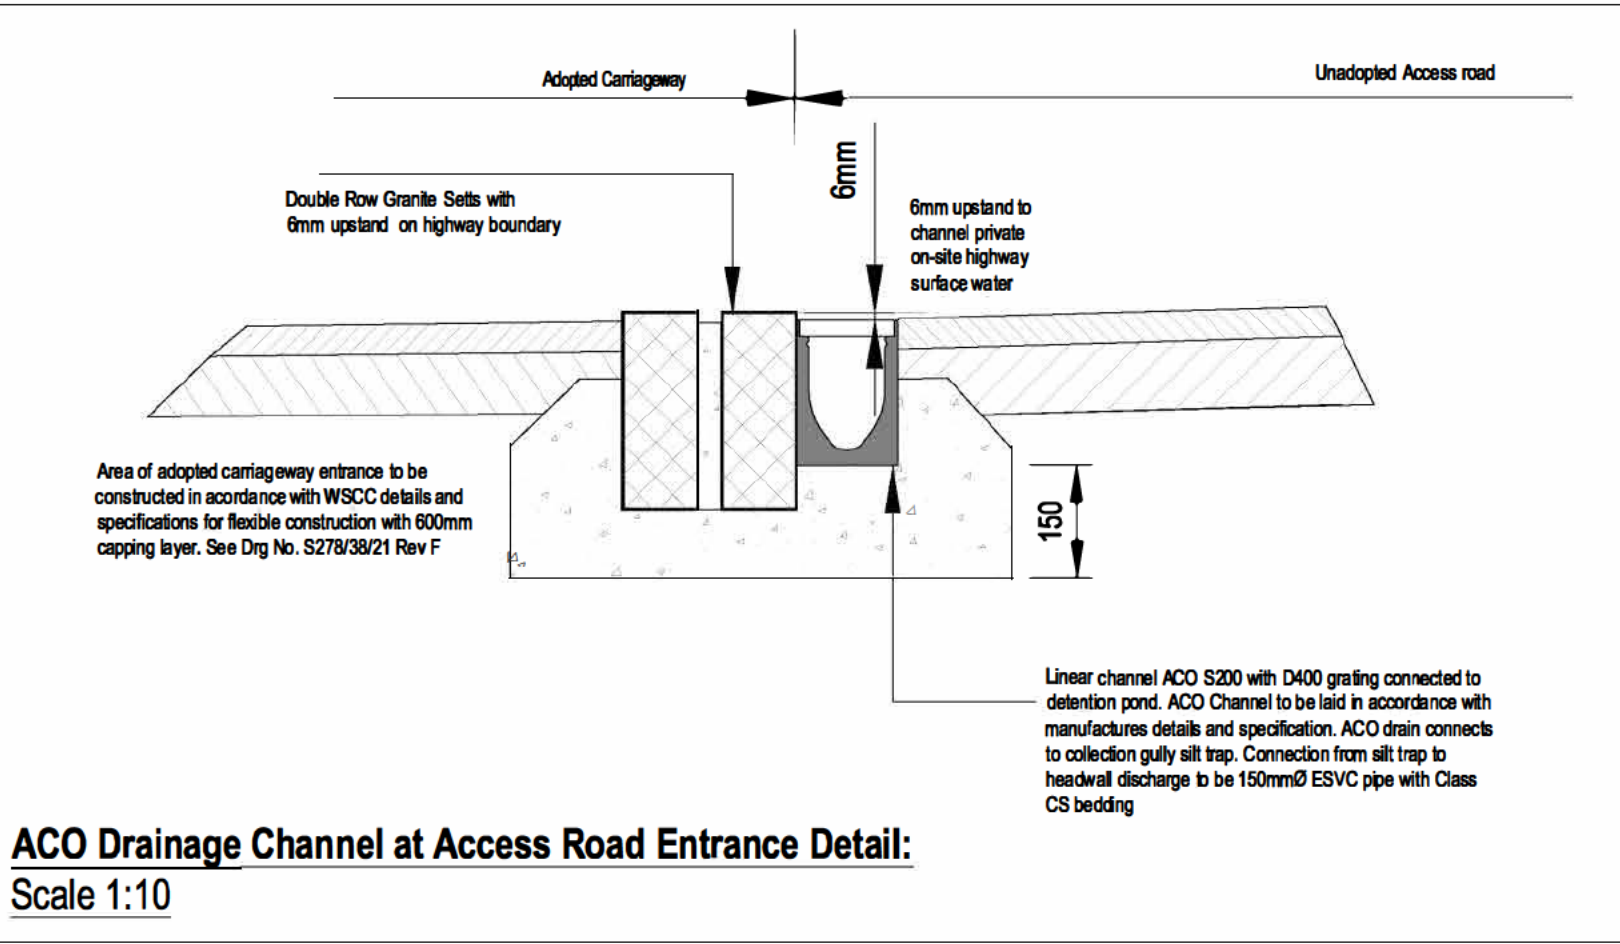

Rev	A	04.08.20	First Issue	KN	Initials
Drawing Status					
PRELIMINARY FOR CONSTRUCTION					
Project					
LANGFORD HORSEMER GREEN LANE, CLIMPING					
Client					
					
					
Drawing Title					
Engineering Details Construction Details					
Drawn	Checked	Scales	Paper Size	Date	
KN		1:25	A1	08.20	
Job No.	Drawing No.	Revision			
KNC1933	501-05	A			