


NOTES

1. All dimensions are in millimetres
2. All timber shall be supplied from a sustainable source

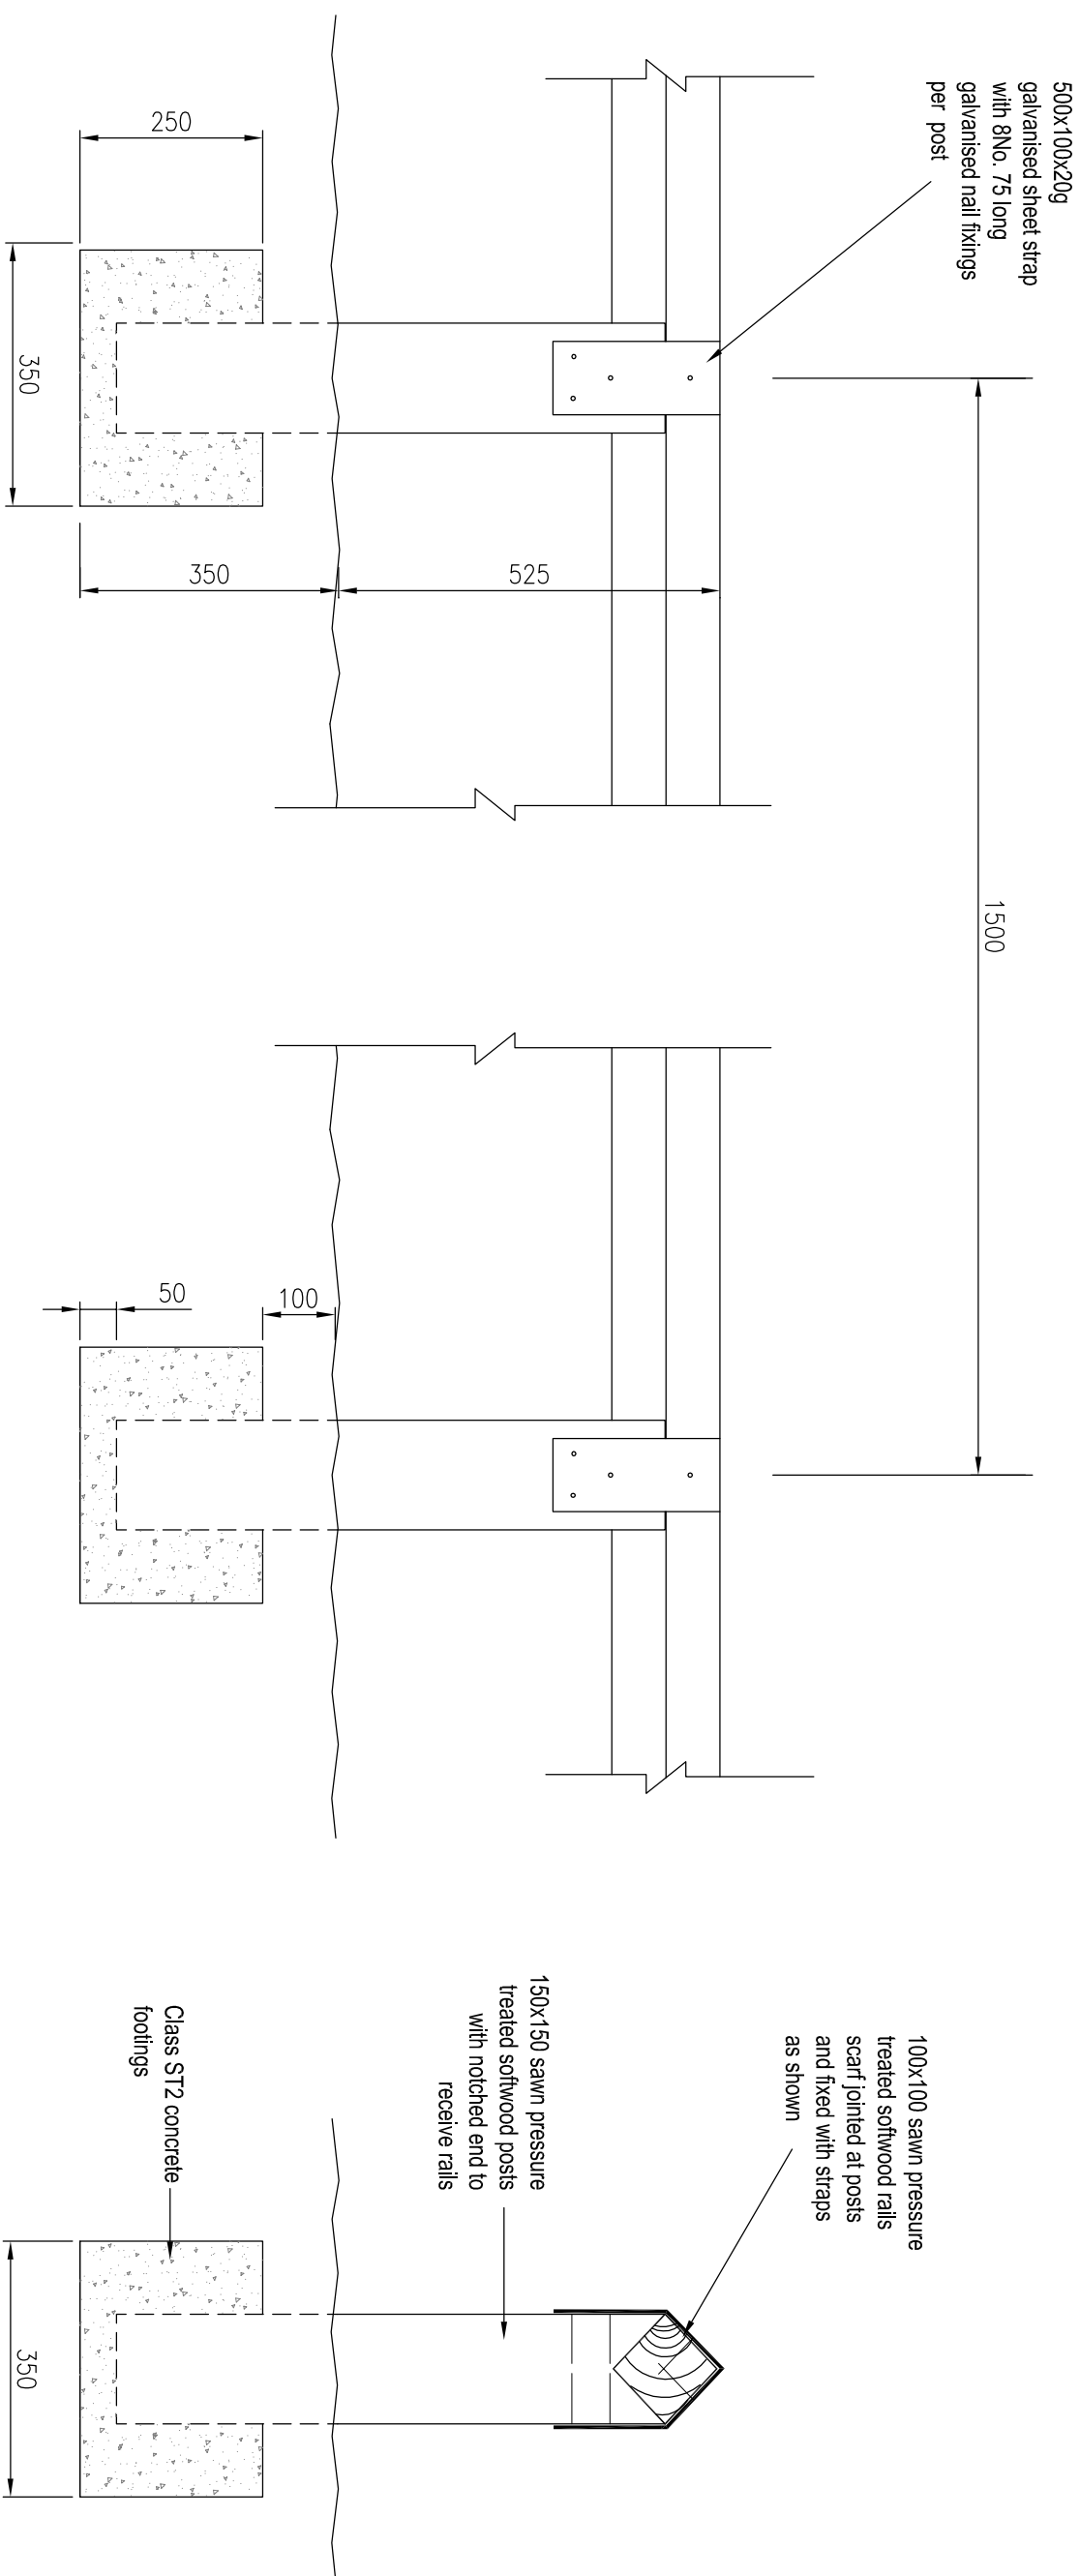

 KAZYS NARBUTAS CONSULTING <i>Civil Engineering Consultant</i> Unit 5B, Tamara Court, Tamara Lane, East Wellow, Romsey, Hants. SO51 6DP Telephone: 01794 322903 Email: kazy@knc.co.uk		Project LANGFORD, HORSEMERE GREEN LANE Drawing Title Engineering Details Knee Rail Detail		Drawing Status Preliminary Client  MICHAEL HARTNETT EXECUTIVE HOMES		Rev. A Date 30.07.20 Details First Issue		Scales 1:10 Paper Size A3 Job No. KNC1933 Drawing No. KNC1933 Rev A Initials KN	
---	--	---	--	--	--	--	--	--	--