




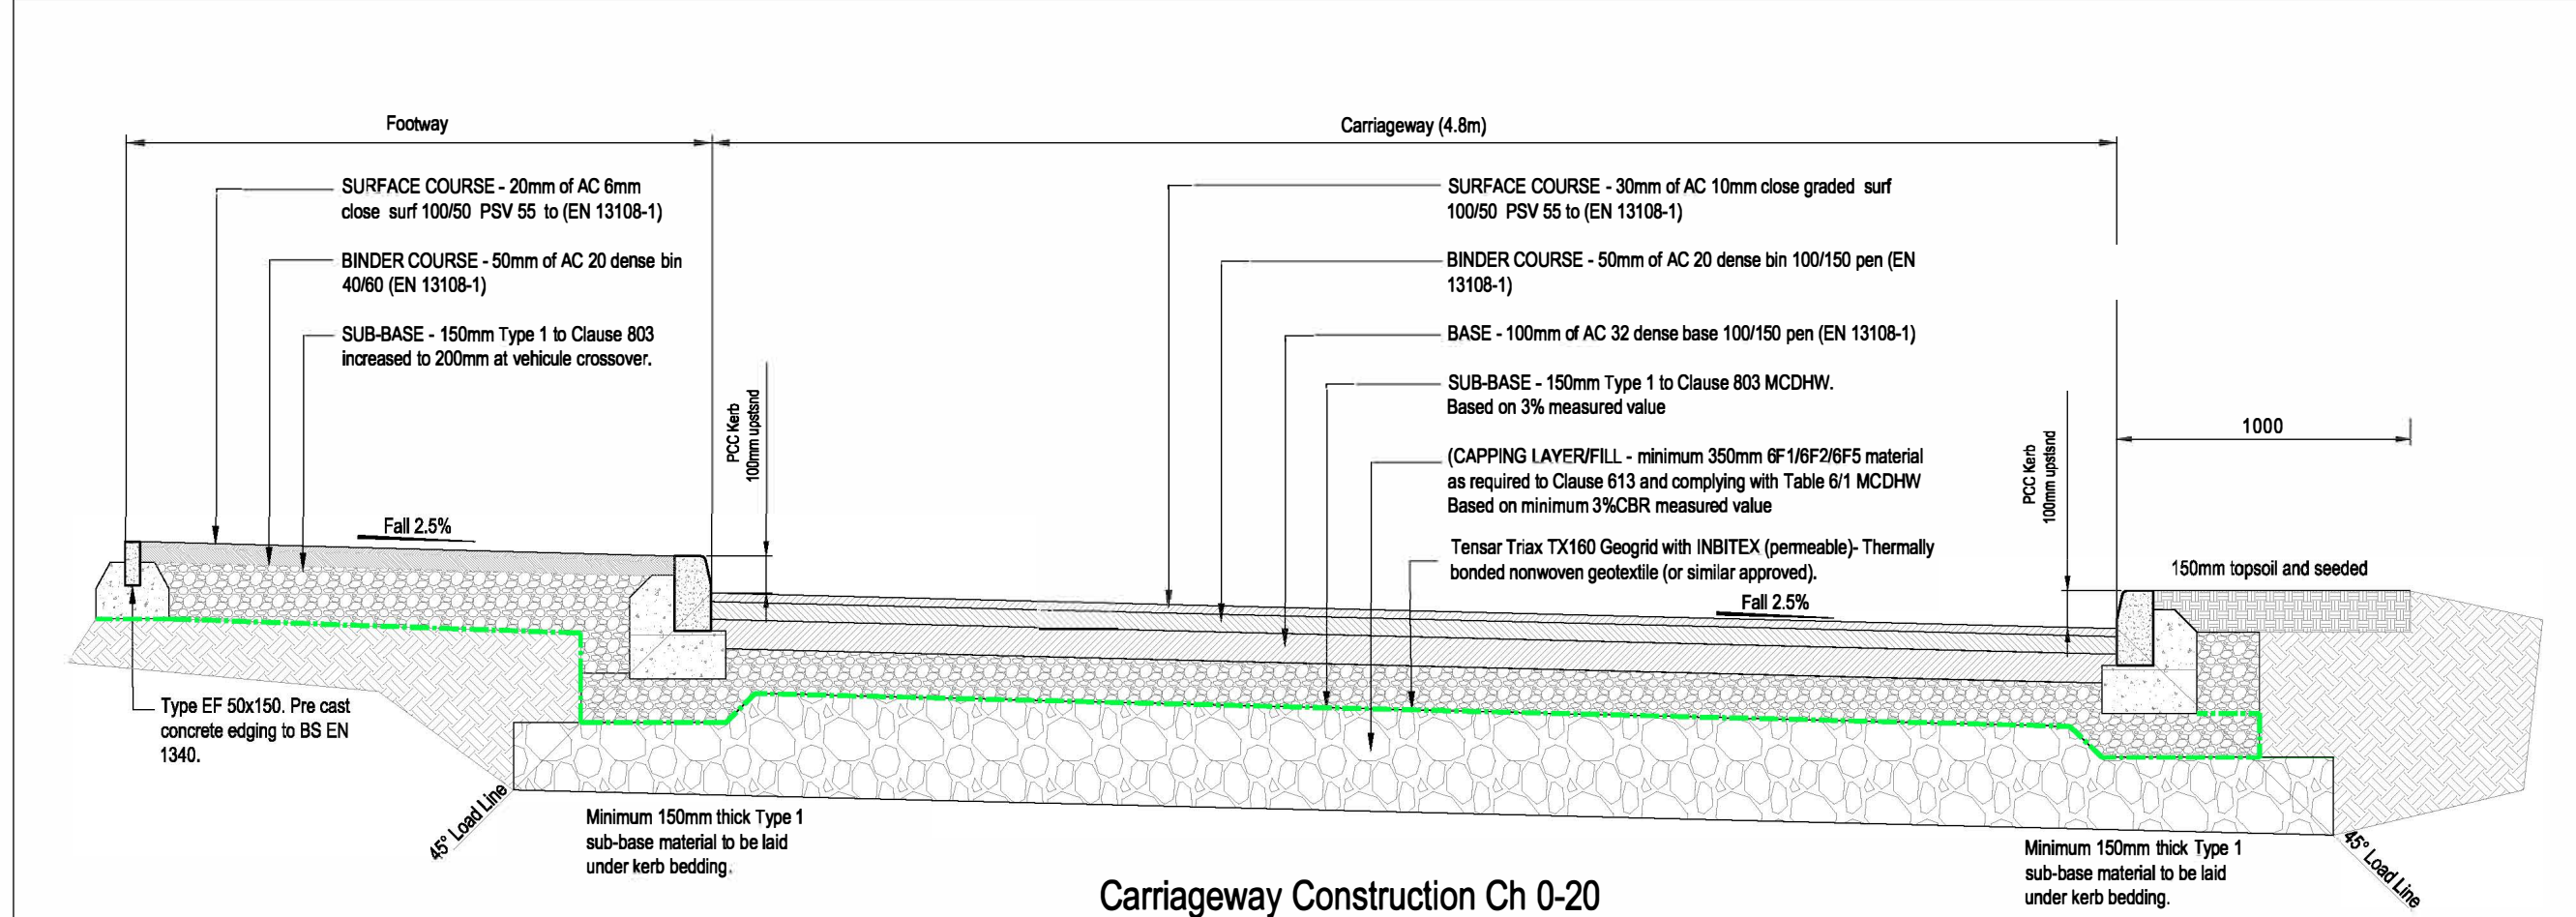


Section Through Access Road Construction Detail Type 1
Scale 1:25

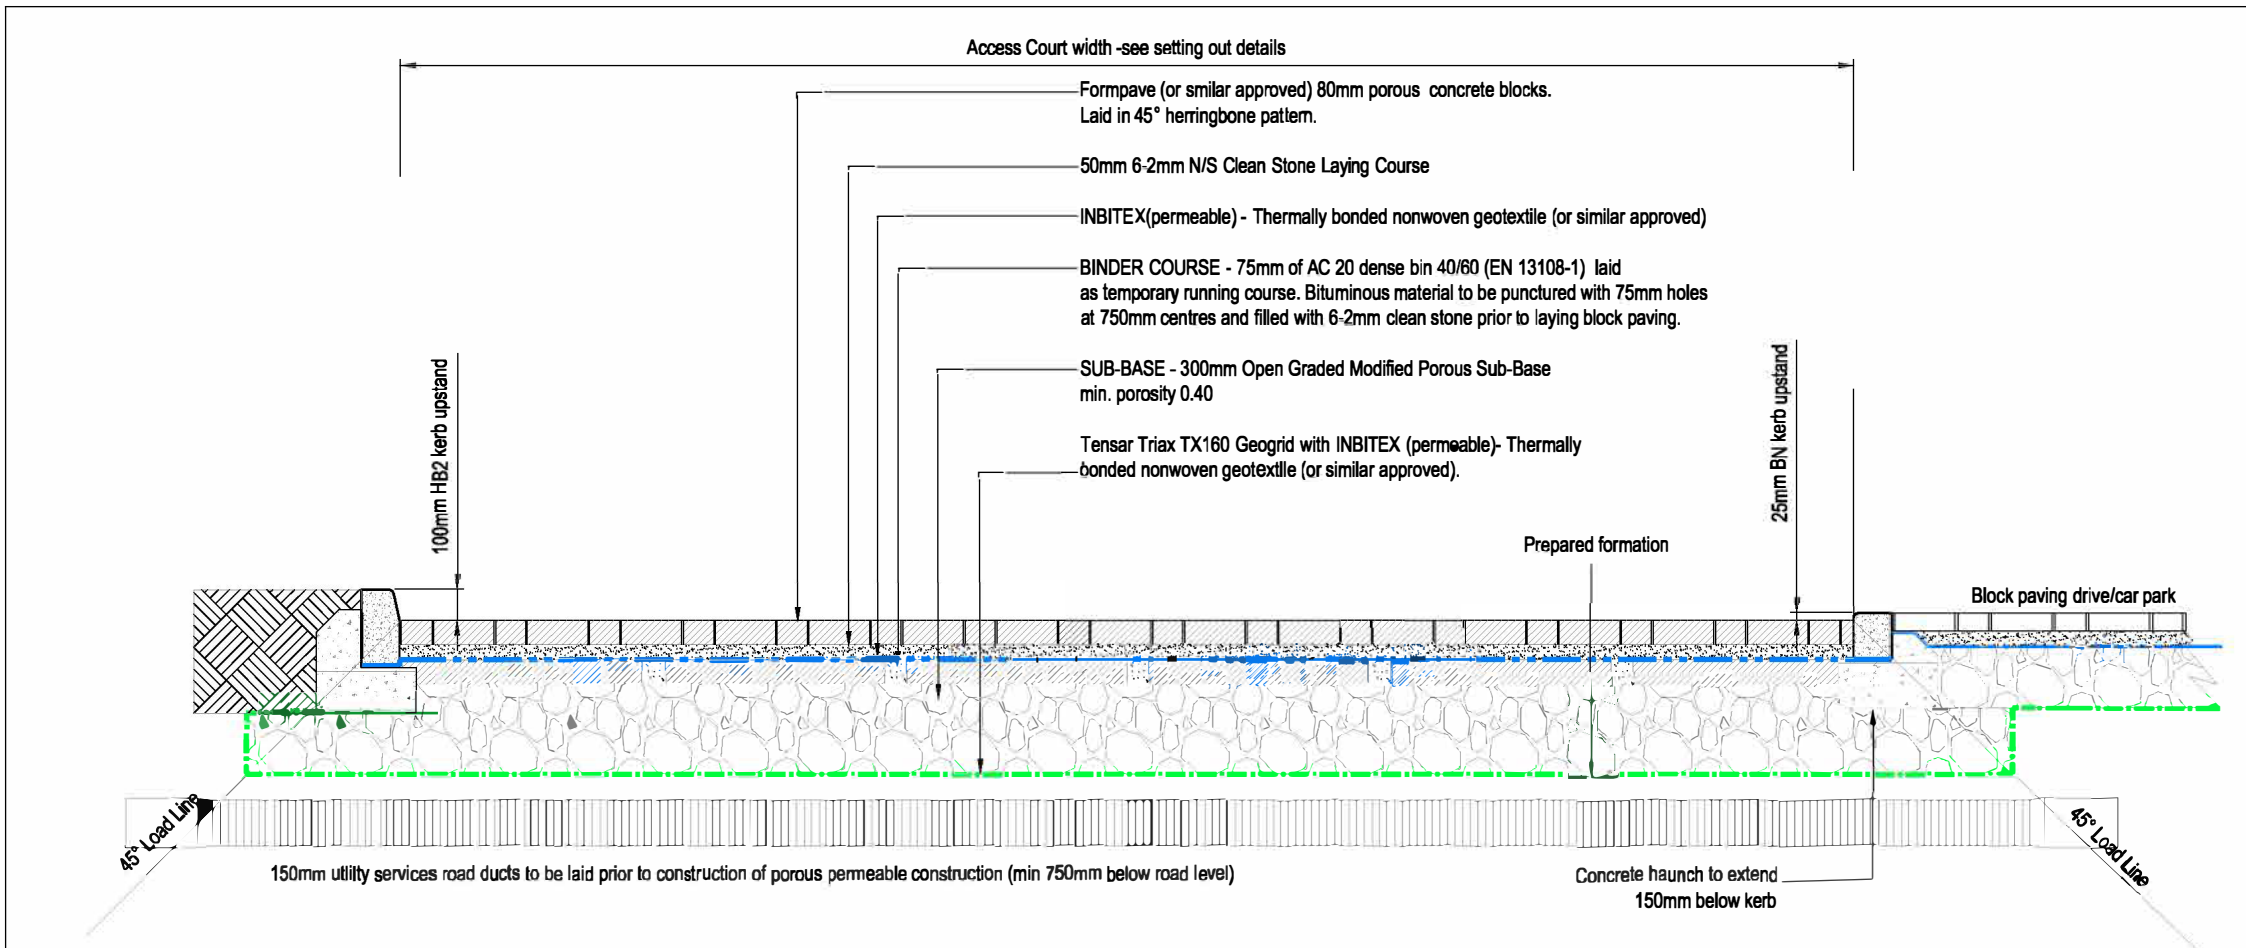


Section Through Permeable Block Paved Access Court A- Detail Type 3
Scale 1:25

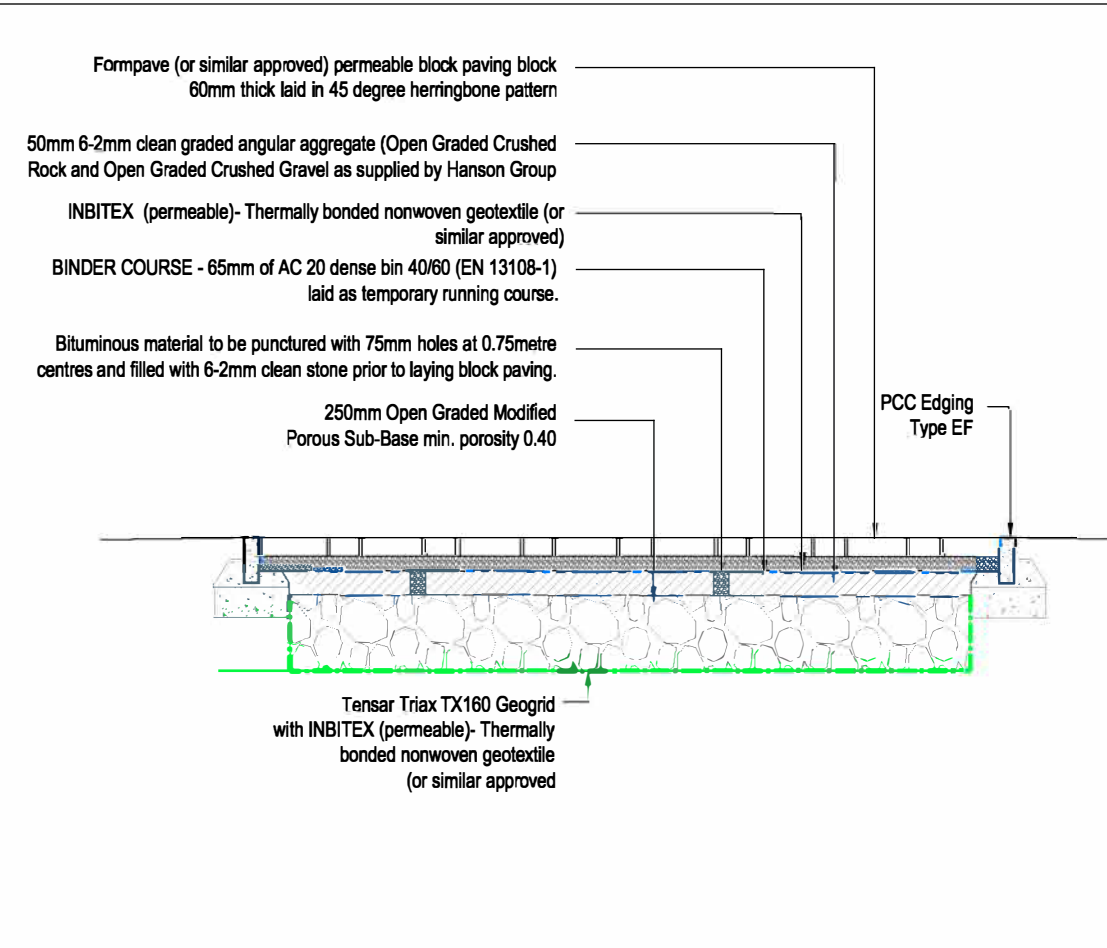


Cross Section through Permeable Domestic Drive
Construction Detail Type 4- Scale 1:25

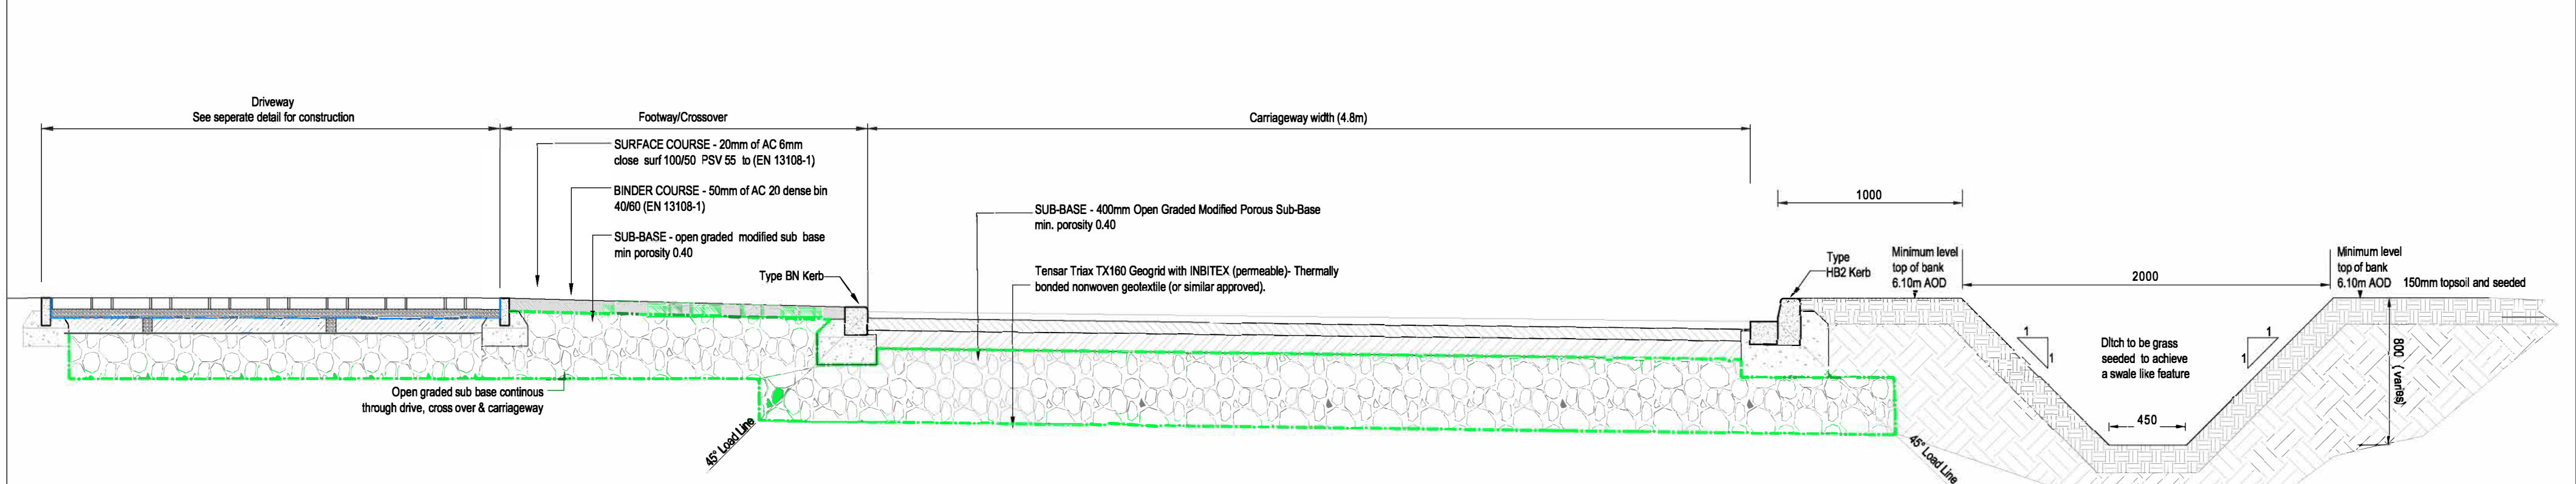


Section Through Driveway/Cross Over /Access Road showing continuation
of open graded sub base
Scale 1:25

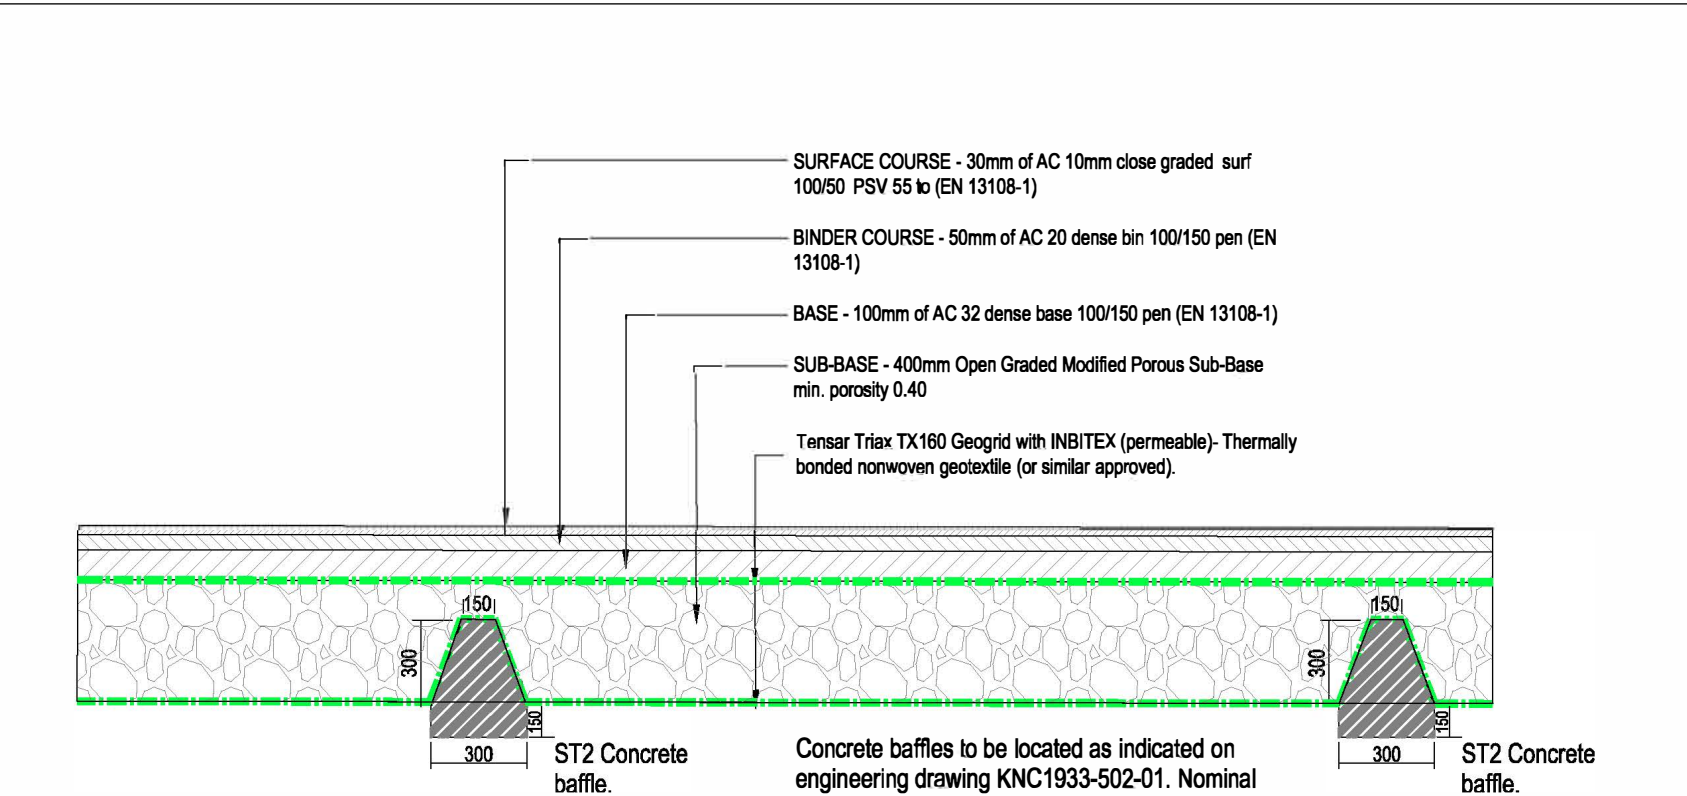


Section Through Road Baffle Details
Scale 1:25

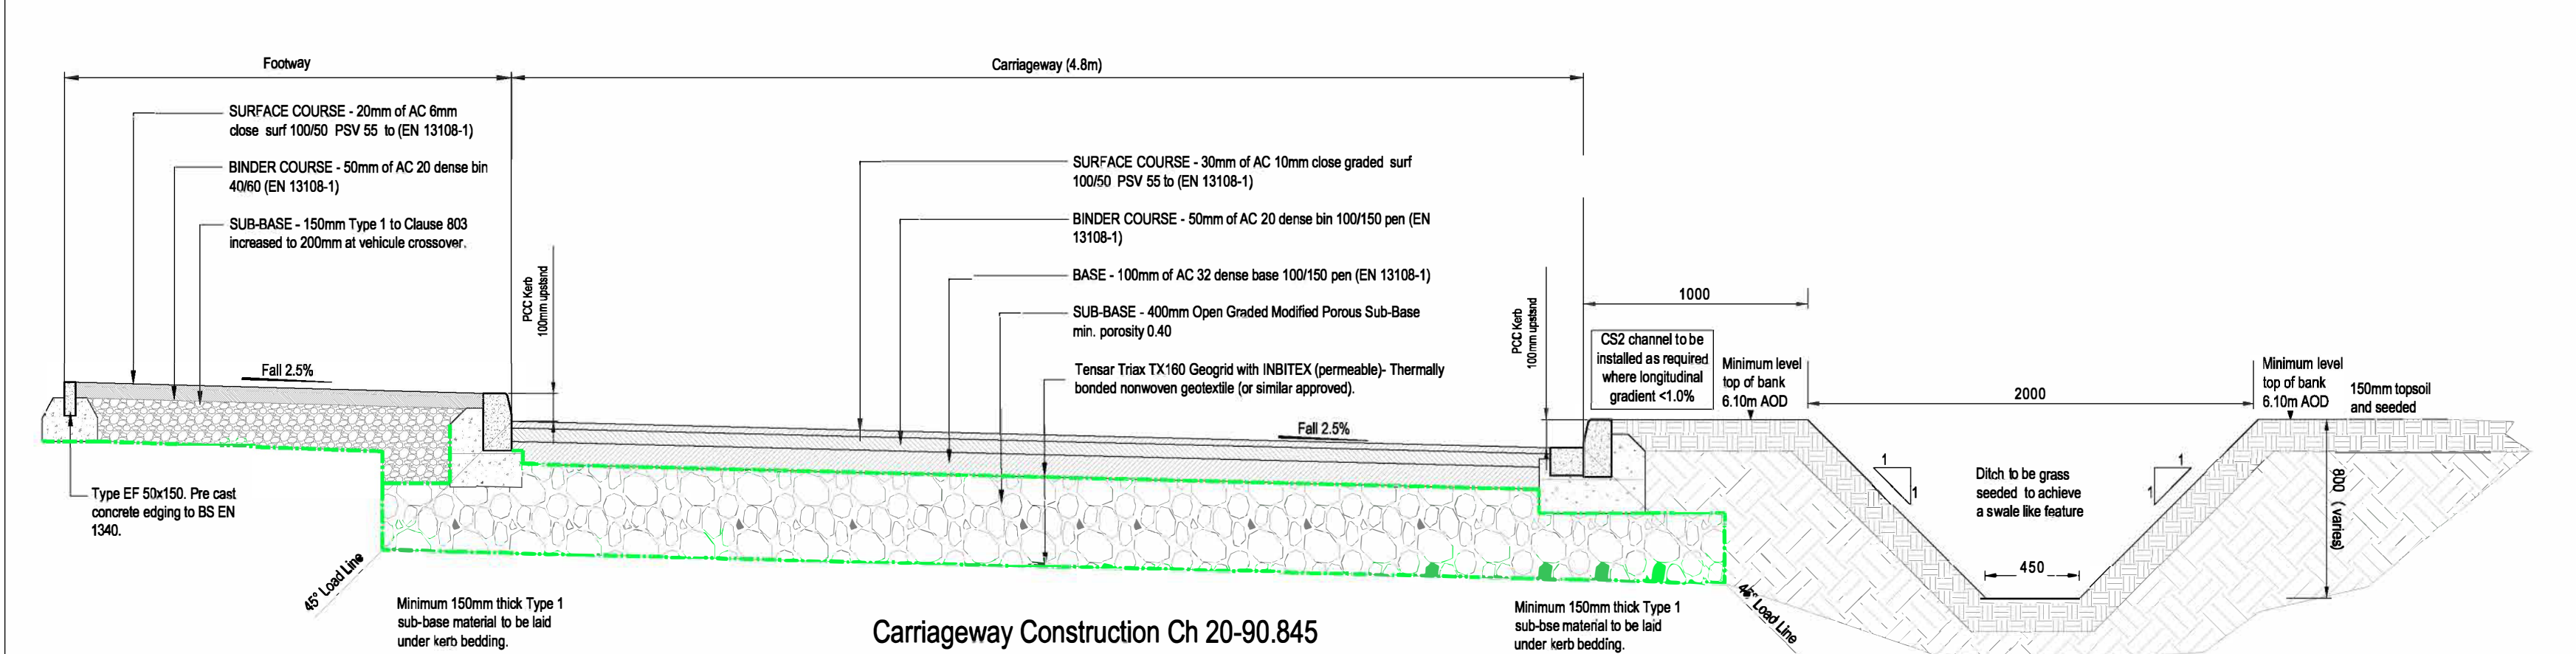


Section Through Access Road Construction Detail Type 2
Adjacent Drainage Ditch
Scale 1:25

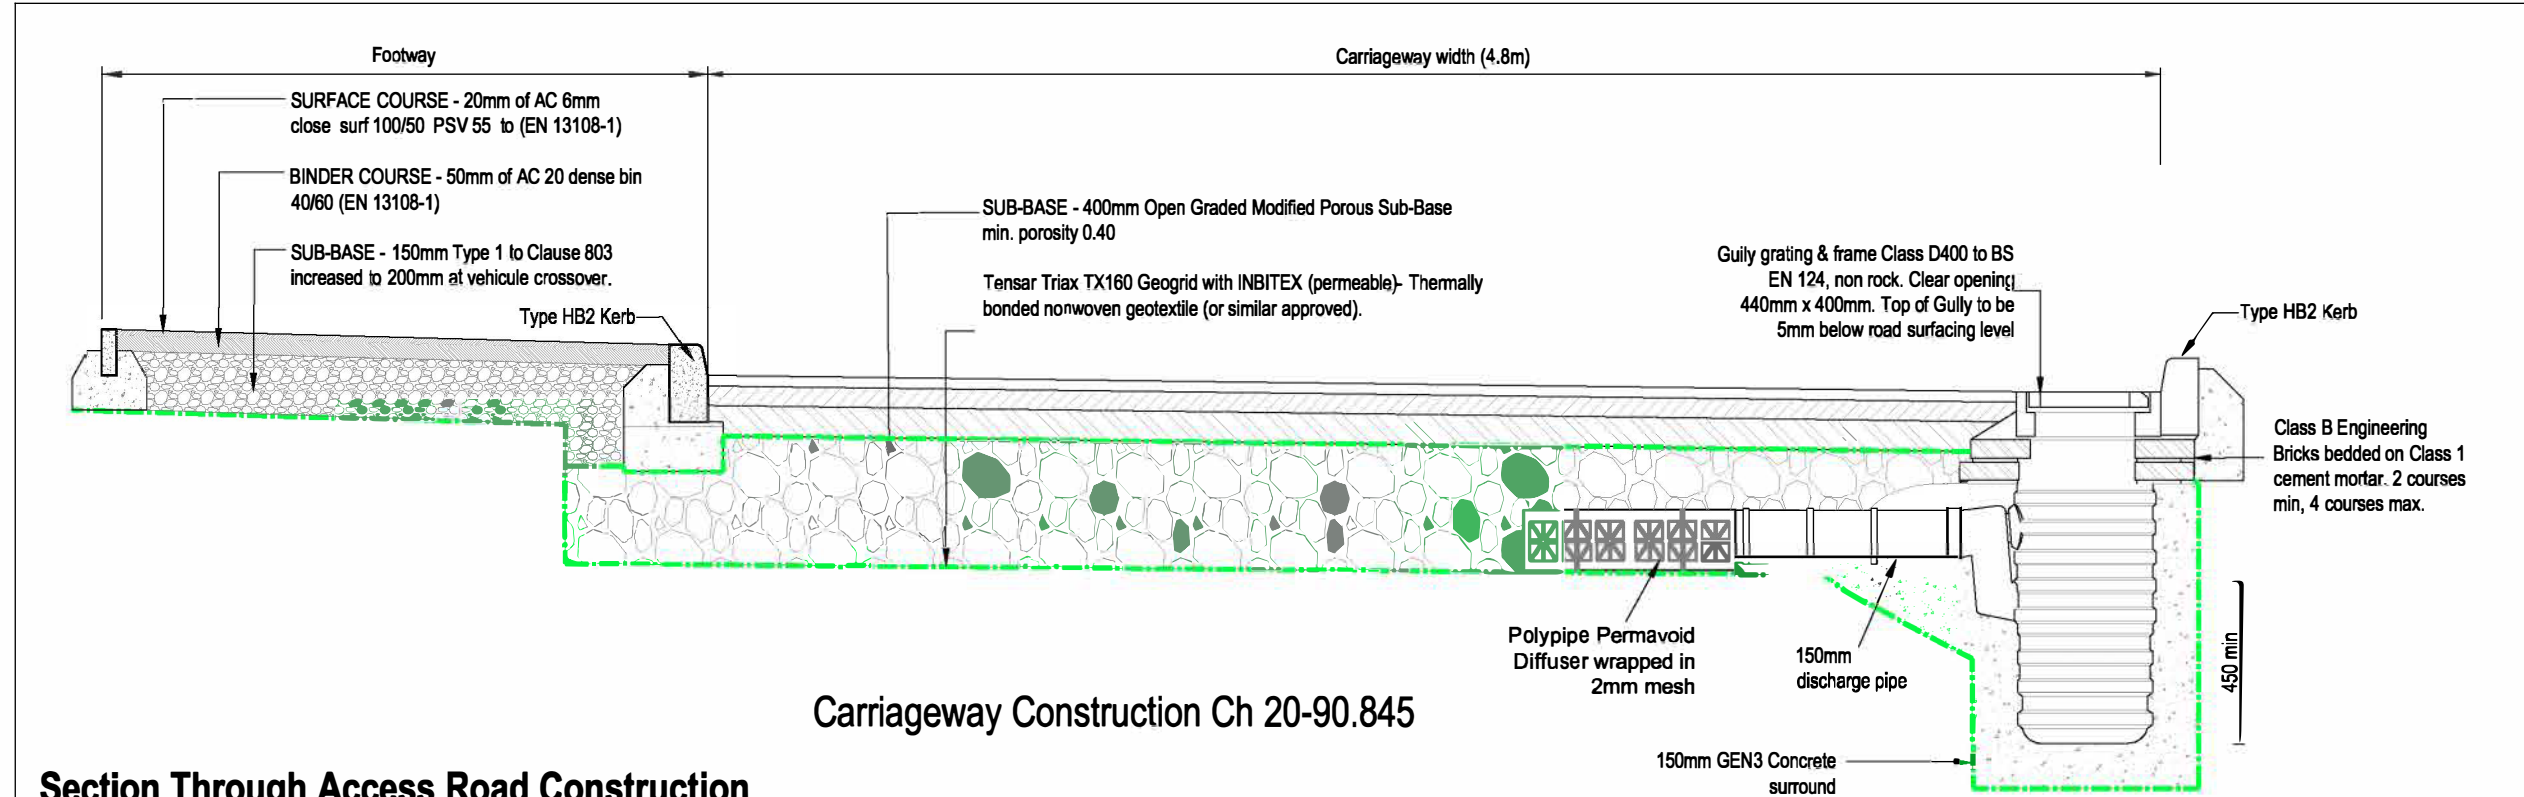

Section Through Access Road Construction
Detail Type 2 and Gully Diffuser
Scale 1:25

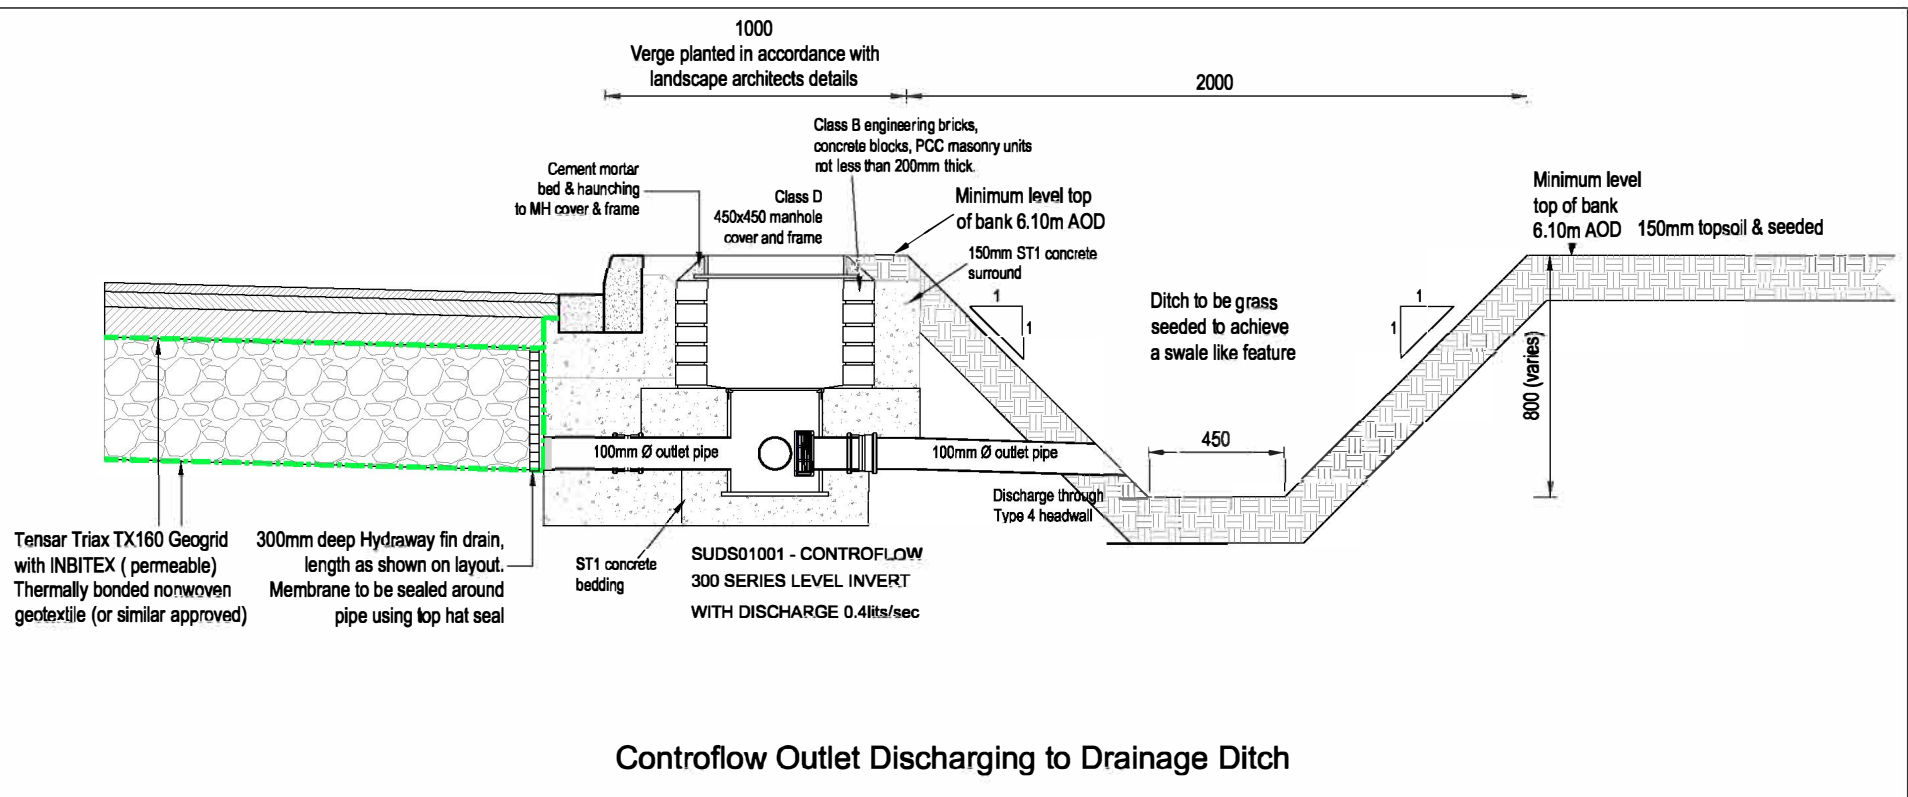

Discharge to Ditch Outlet Detail
Scale 1:25

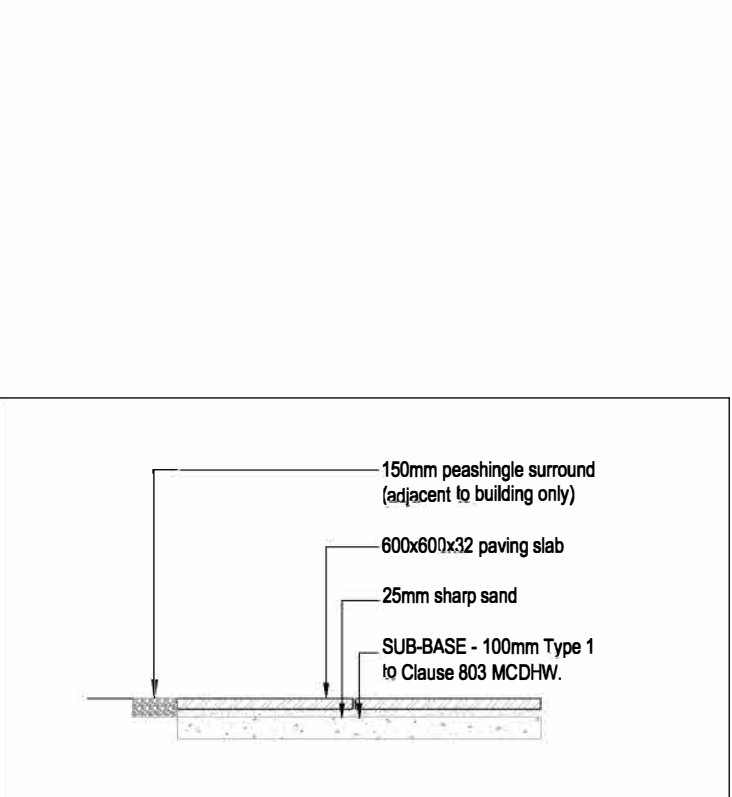

Path & Patio Construction Detail Type 5
Scale 1:25

F	08.09.20	Controlflow discharge pipe size and top of bank level added	KN
E	28.08.20	Controlflow detail added, issued for construction	KN
D	04.08.20	Amendments to sections and additional details added	KN
C	08.06.20	Additional details added	KN
B	30.04.20	Porosity value added	KN
A	16.04.20	First Issue	KN
Rev.	Date	Details	Initials
Drawing Status			
FOR CONSTRUCTION			
Project			
LANGFORD			
HORSEMER GREEN LANE, CLIMPING			
Client			
mjh			
MICHAEL J. HARTNETT			
EXECUTIVE HOMES			
Drawing Title			
Engineering Details			
Construction Details			
Drawn	Checked	Scales	Paper Size
KN		1:25	A1
Job No.	Drawing No.		Date
KNC1933	501-01		04.20
			Revision
			F