

All dimensions must be checked on site and not scaled from this drawing

[illegible]

PLANS (UK) LTD
ARCHITECTURAL
DESIGN SHOP

18 GODSTONE ROAD
CATERHAM
SURREY CR3 6RA
TEL: 01883 344415
email: plansukitd@btconnect.com

Job Title

LAND ADJACENT TO;
UNIT 5,
RUDFORD INDUSTRIAL
ESTATE,
FORD ROAD,
ARUNDEL.


Drawing Title

SITE LOCATION PLAN

Scale 1:1250 @ A3

Date NOV. 2018

Org. No	Rev
18/1718--01	

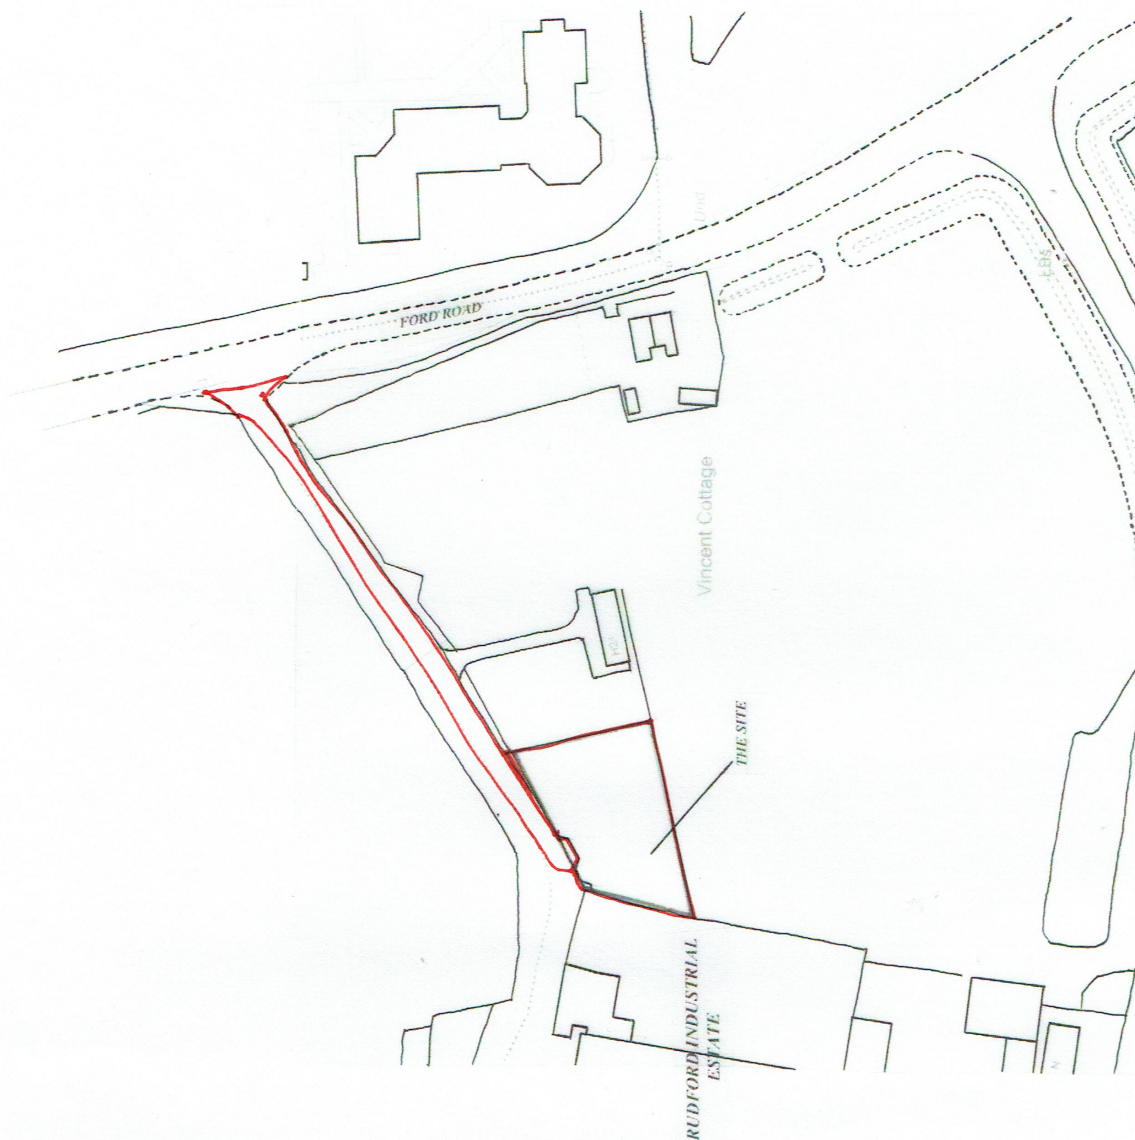

Scale Verification Bar scale 1:50@A3



Scale Verification Bar scale 1:100 @ A3