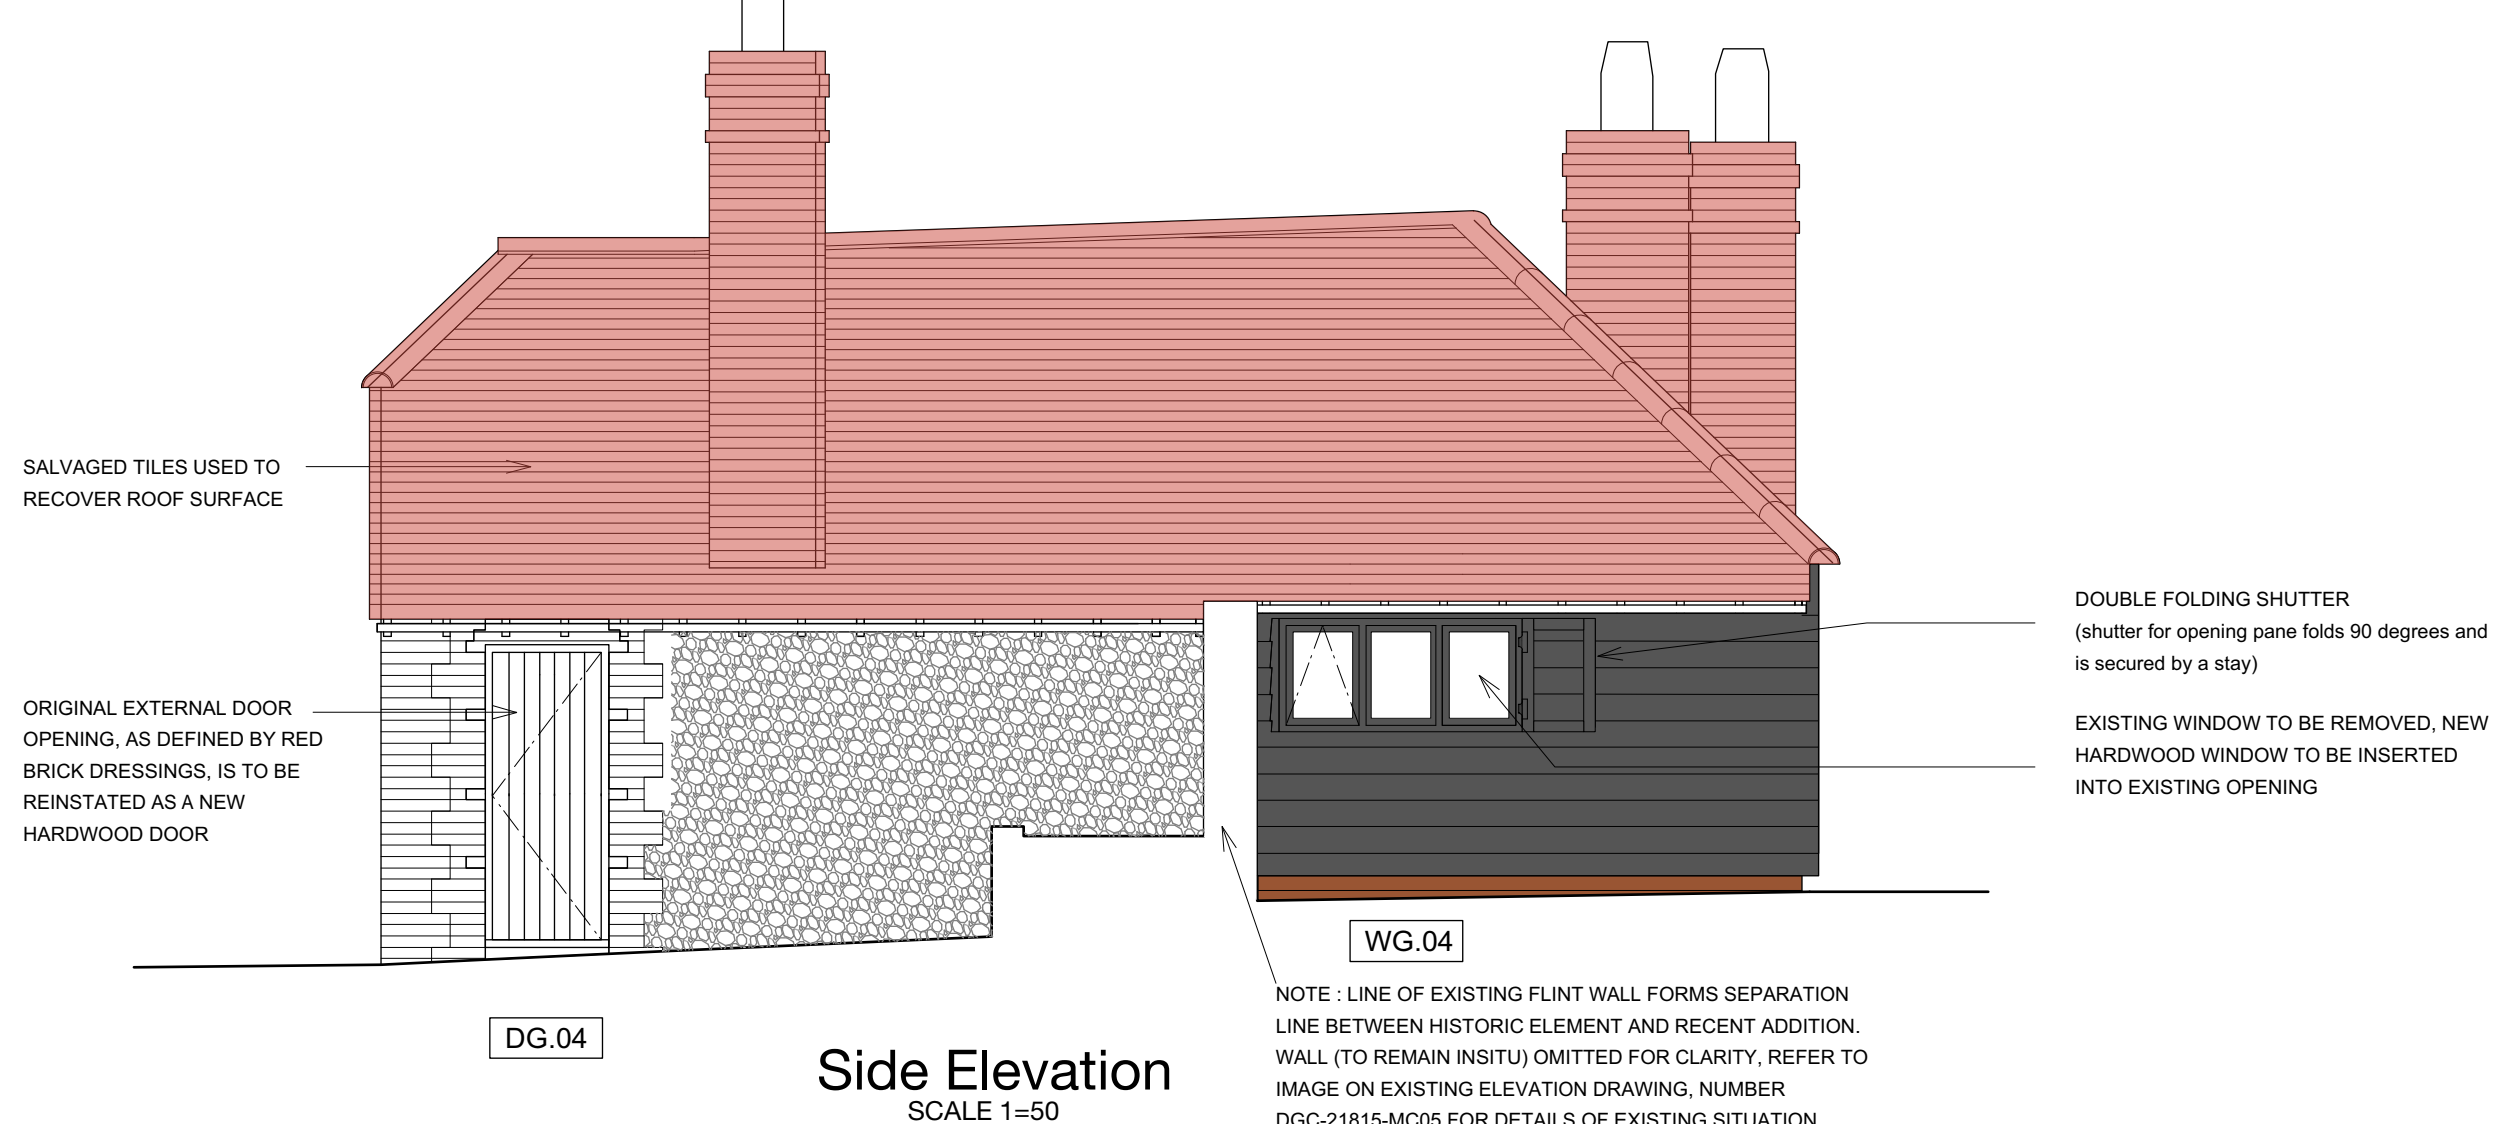
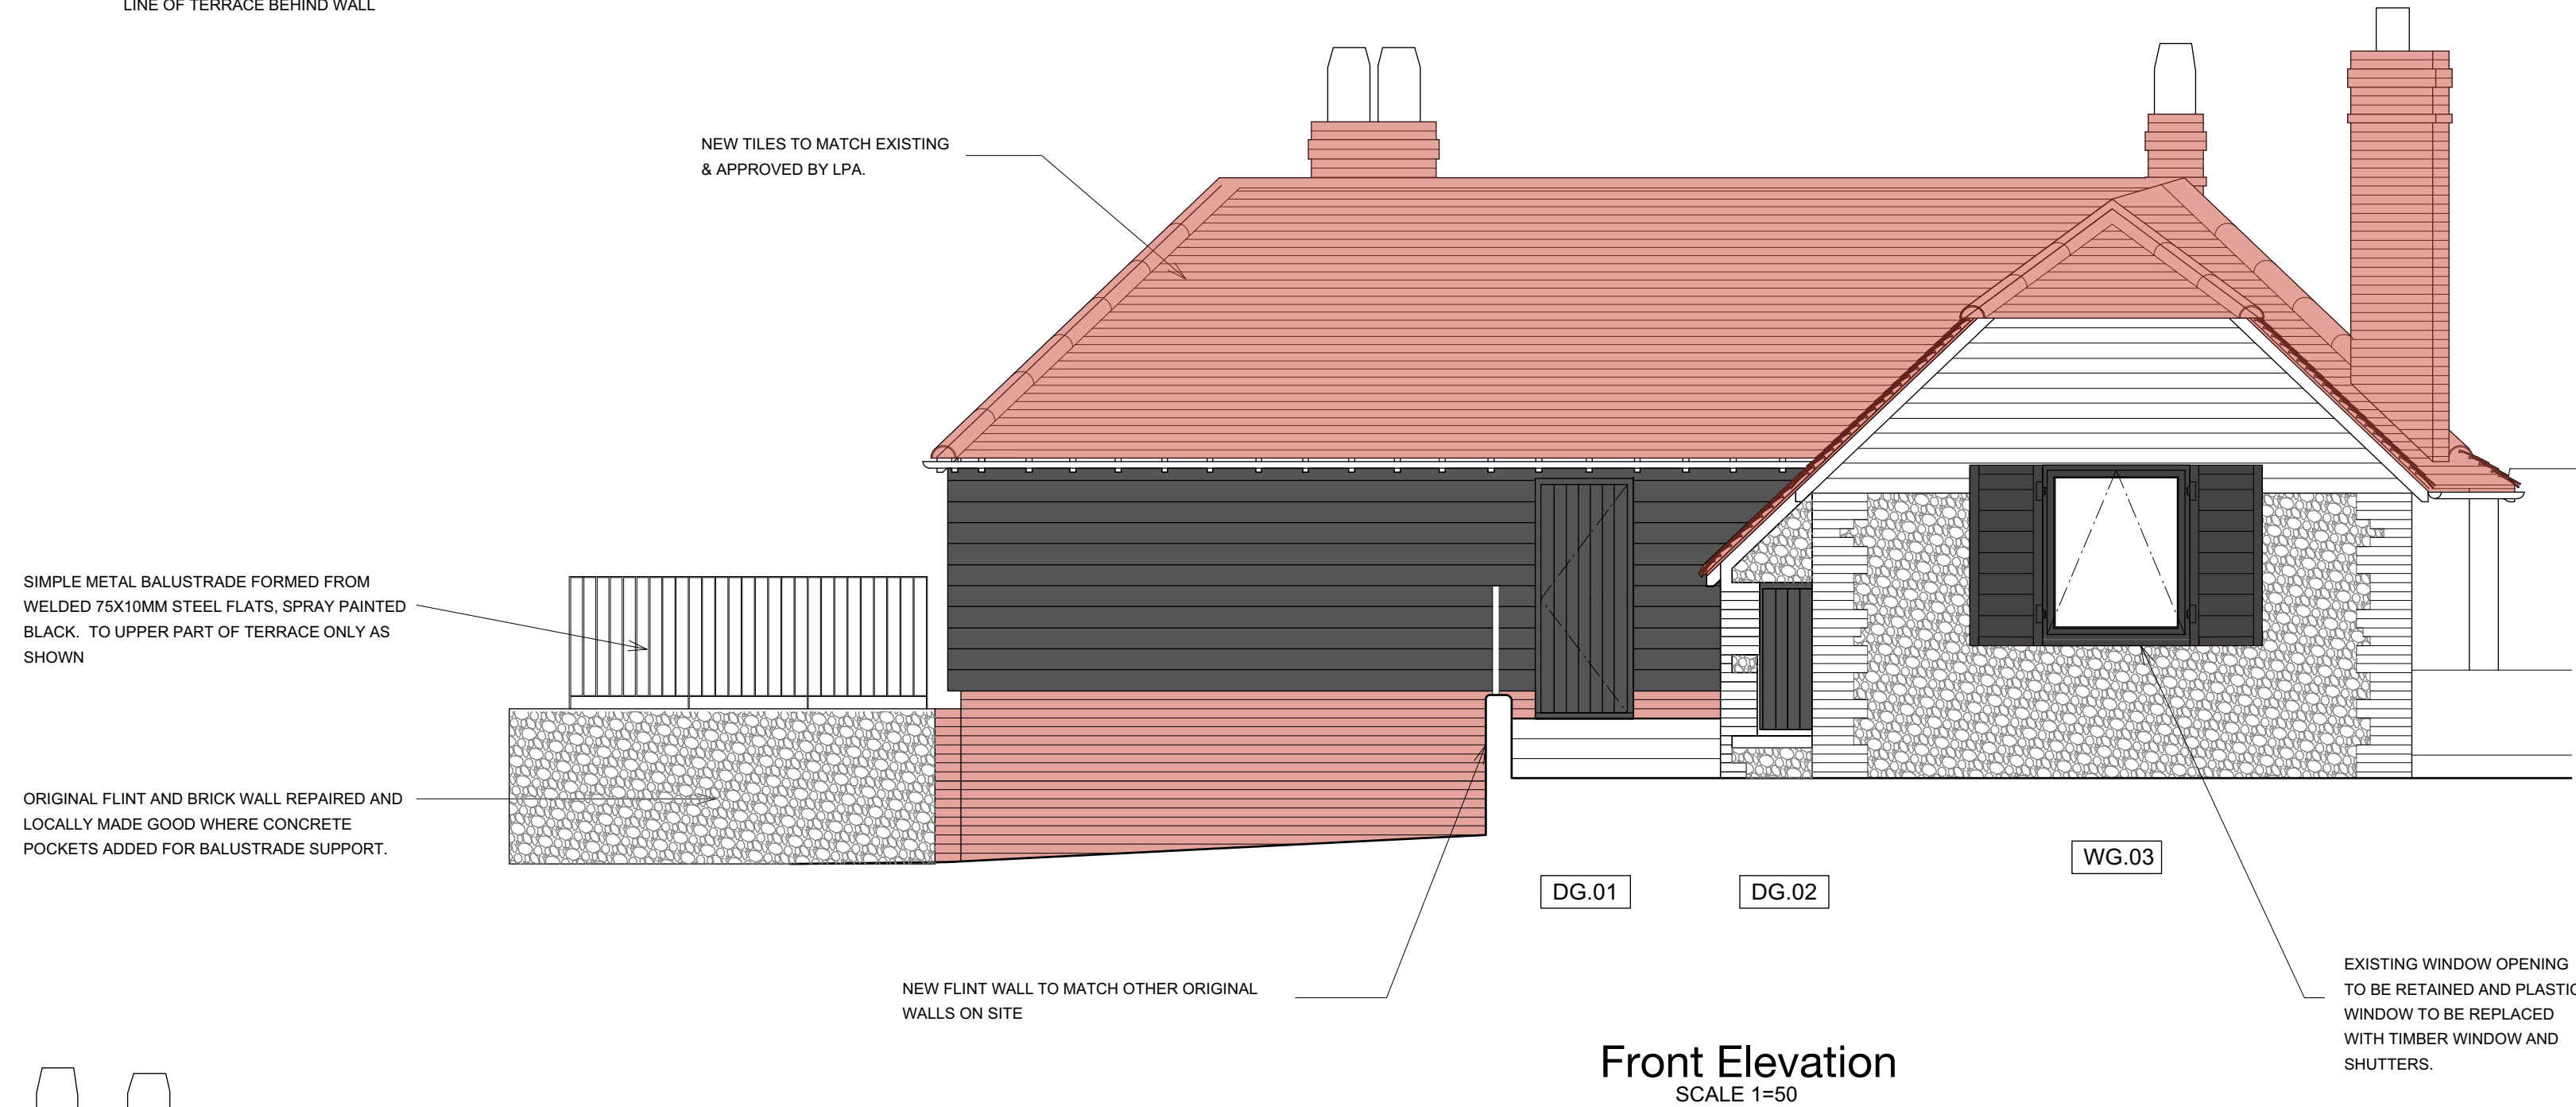
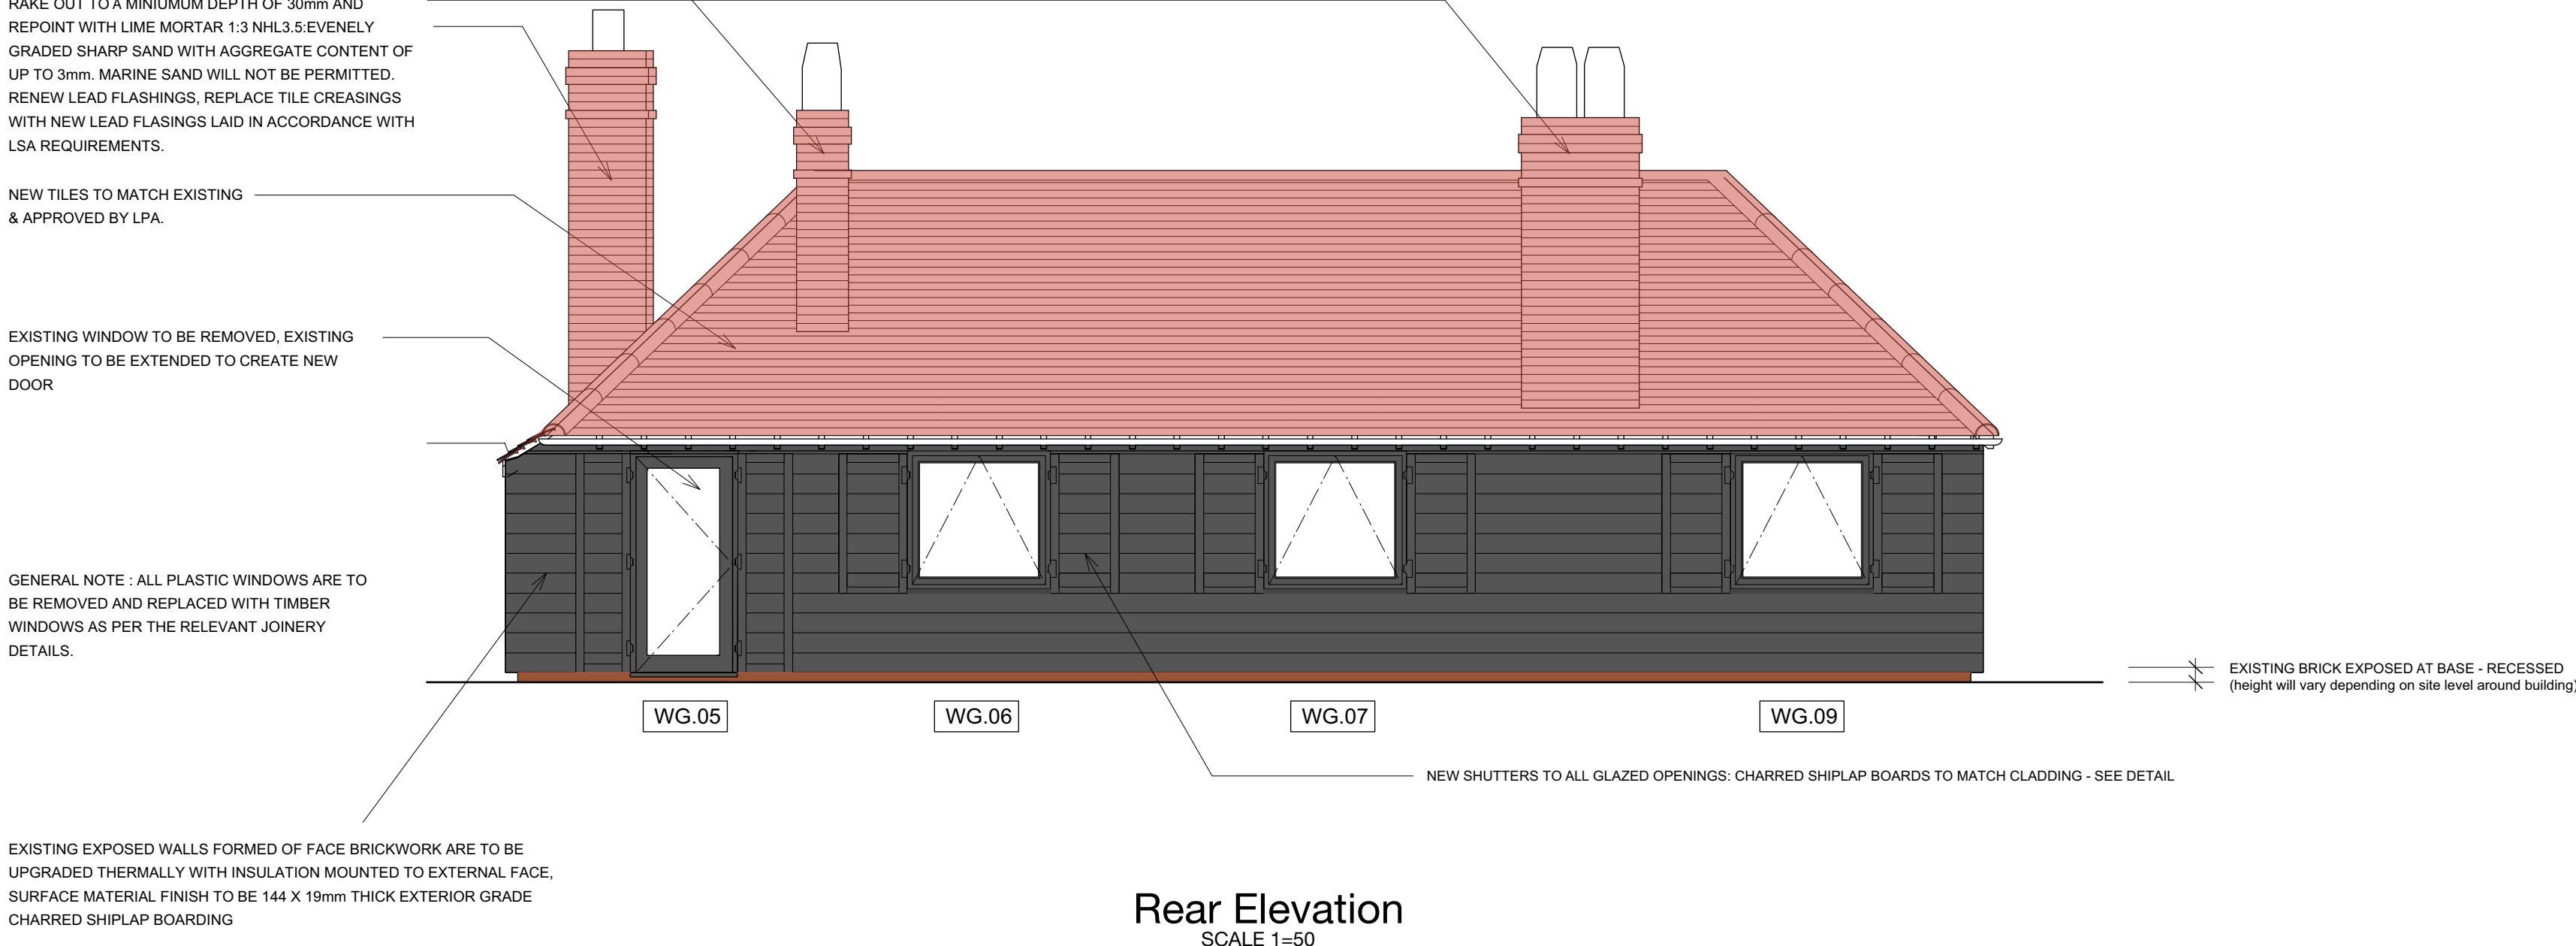
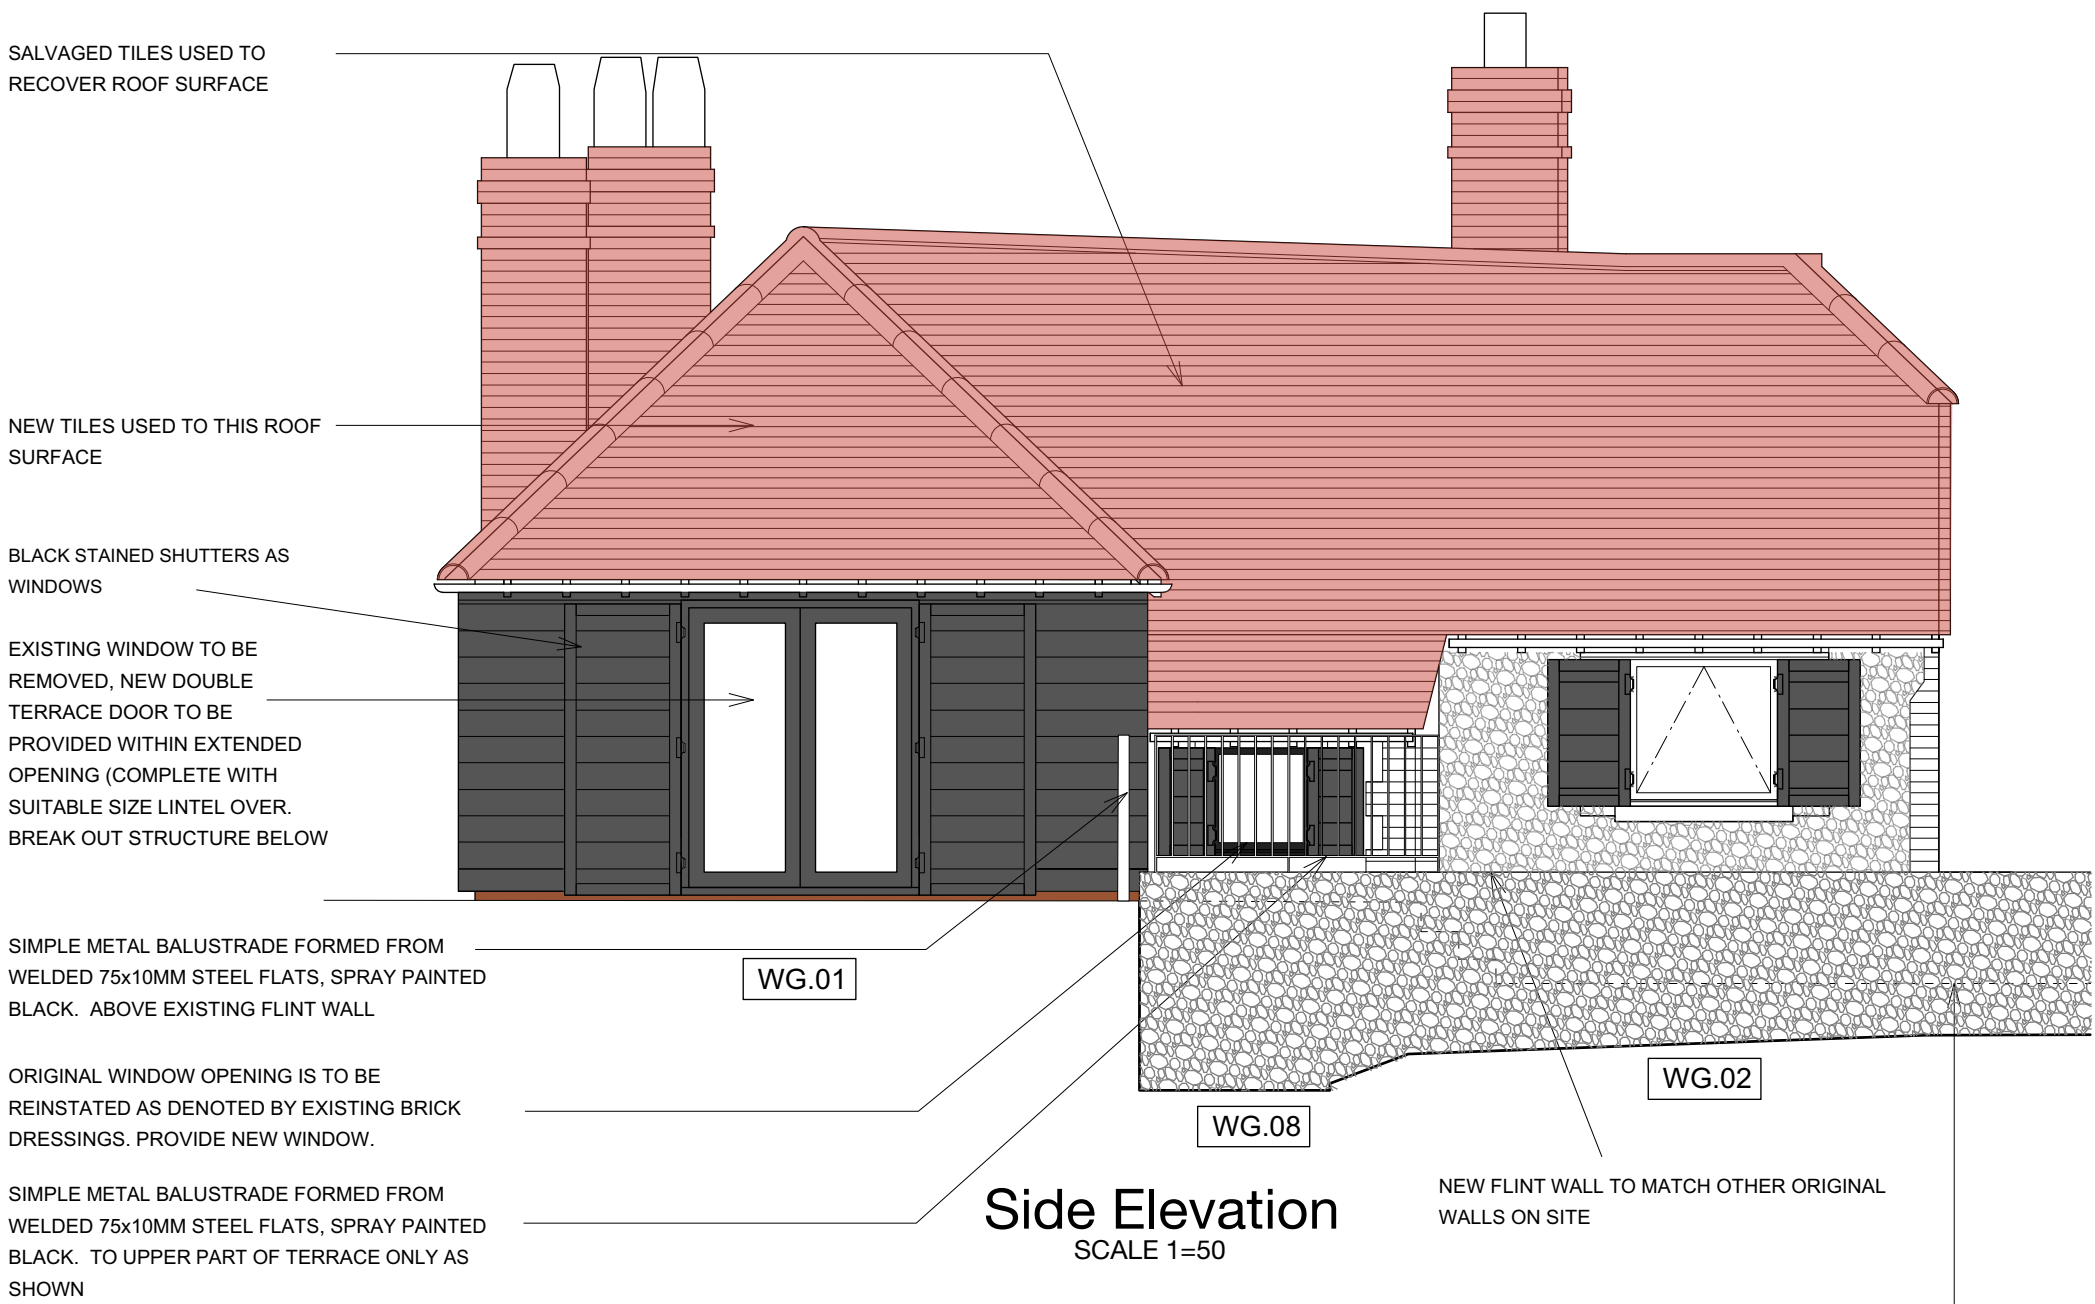


Notes:

1. Do not scale from this drawing.

2. All dimensions to be checked on site by contractor and such dimensions to be his responsibility.

3. Report all drawing errors and omissions to the architect.

|               |                          |   |                             |
|---------------|--------------------------|---|-----------------------------|
| status        | FOR PLANNING             | ARCHITECTS   |                             |
| revisions     |                          | 25 Linka Yard, Spelman St, London E1 5LX<br>tel 020 7539 3686<br>fax 020 7539 3687<br>mail@featherstoneyoung.com<br>www.featherstoneyoung.com | FeatherstoneYoung           |
| B             | 9.07.19 Minor Amendments | job   | Mill Cottage, Clymping Mill |
|               |                          | address   | Climping                    |
|               |                          | dwg title   | Proposed Elevations         |
|               |                          | scale   | 1:50/A1                     |
|               |                          | date   | 05/19                       |
| CLI           | 00 300                   | drawing number   | B                           |
| job reference |                          |   | revision                    |