



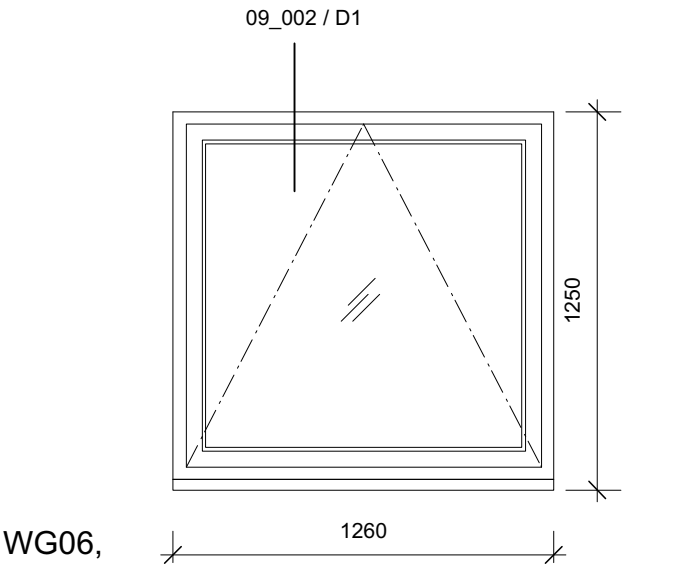


**WG06,
WG07,
WG09**
FINISH:
GLAZING:
IRONMONGERY

Hardwood Top hung
Black stained HW
24mm DGUs, Argon filled
All bronze: external hinges or sliding stays, handle,
recessed window lock, opening stay

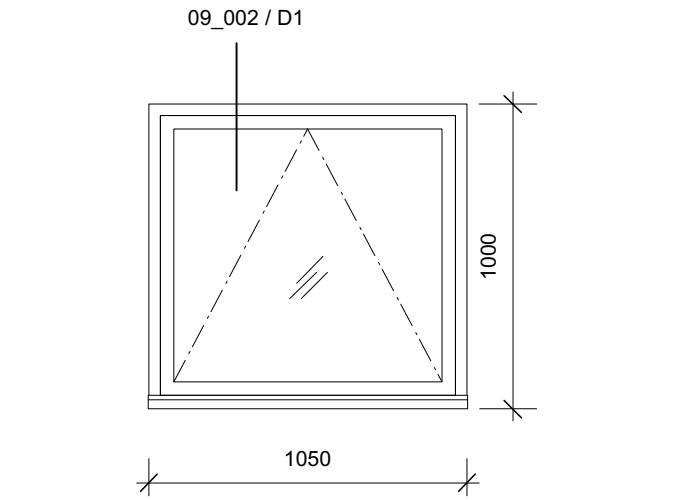


WG02
FINISH:
GLAZING:
IRONMONGERY

Hardwood Top hung
Black stained HW
24mm DGUs, Argon filled
All bronze: external hinges or sliding stays, handle,
recessed window lock, opening stay

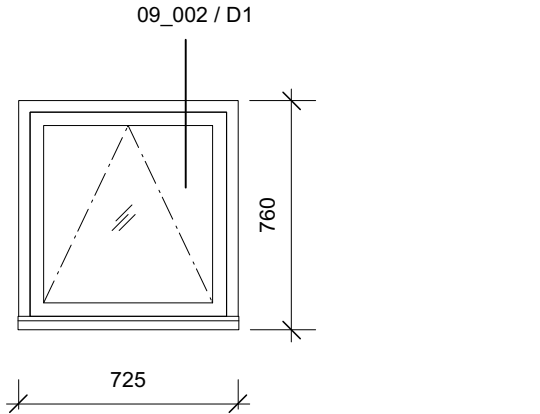


WG08
FINISH:
GLAZING:
IRONMONGERY

Hardwood Top hung
Black stained HW
24mm DGUs, Argon filled
All bronze: external hinges or sliding stays, handle,
recessed window lock, opening stay

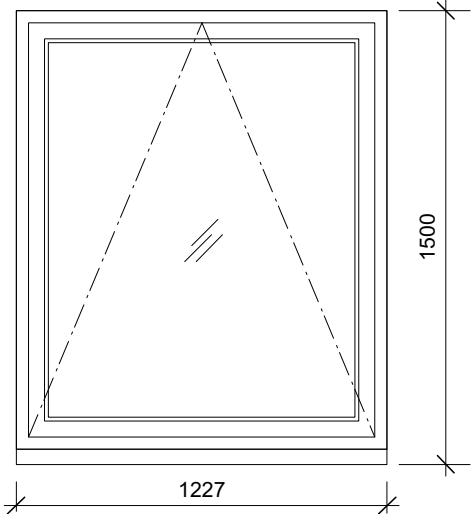


WG03
FINISH:
GLAZING:
IRONMONGERY

Hardwood Top hung (Original window opening)
Black stained HW
24mm DGUs, Argon filled
All bronze: external hinges or sliding stays, handle,
recessed window lock, opening stay

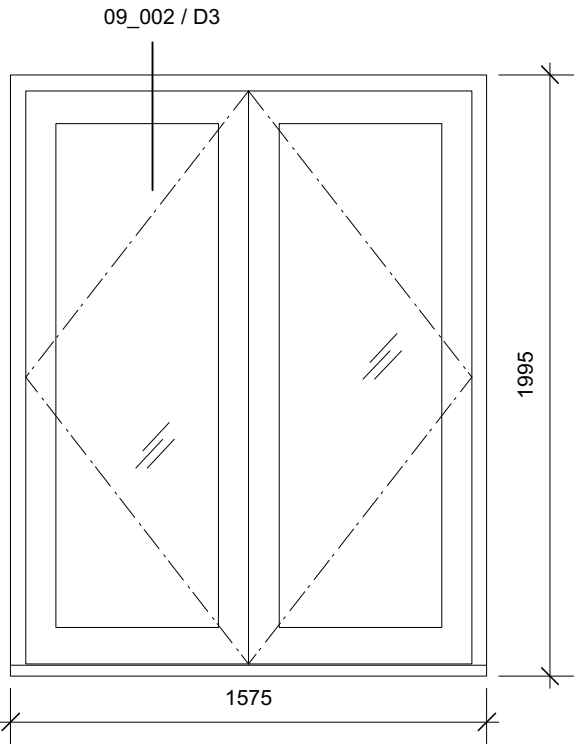


WG01
FINISH:
GLAZING:
IRONMONGERY

Hardwood Patio Doors
Black Stained HW
24mm DGUs, Argon filled
Bronze external hinges, bronze lever handle,
Mortice latchlock, Mortice deadlock with thumbturn
Recessed flushbolt top+bottom to slave leaf

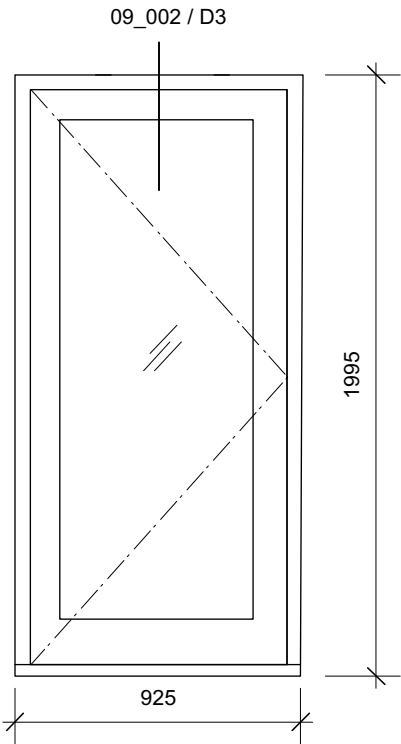

WG05
FINISH:
GLAZING:

Hardwood Patio Door
Black stained HW
24mm DGUs, Argon filled
IRONMONGERY Bronze external hinges, bronze
lever handle, Mortice latchlock, Mortice deadlock
with thumbturn

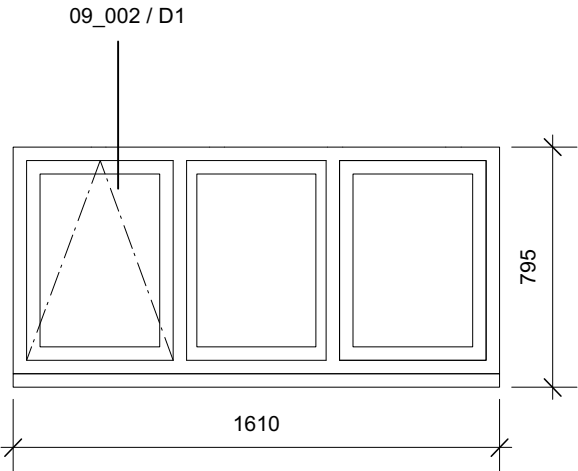

WG04
FINISH:
GLAZING:
IRONMONGERY

Hardwood Top hung and fixed
Black stained HW
24mm DGUs, Argon filled
All bronze: external hinges or sliding stays, handle,
recessed window lock, opening stay

MILL COTTAGE: DOORS AND WINDOWS 1:25 @ A3

Note: Shutters to ALL glazed openings - see elevations and detail drwg 310
All dimensions are advisory - all openings to be surveyed prior to manufacture
All subject to sample approval and sign off by client/architect

status		FOR PLANNING		ARCHITECTS	
revisions				25 Links Yard. Spelman St. London E1 5LX tel 020 7539 3686 fax 020 7539 3687 mail@featherstoneyoung.com www.featherstoneyoung.com	
B		9.07.19 Minor Amendments		 FeatherstoneYoung	
				job Mill Cottage, Clymping Mill	
				address Climping	
				dwg title Window Schedule	
				scale 1:25/A3 date 05/19	
CLI				09 001	
job reference				drawing number	
				B	
				revision	



FeatherstoneYoung