



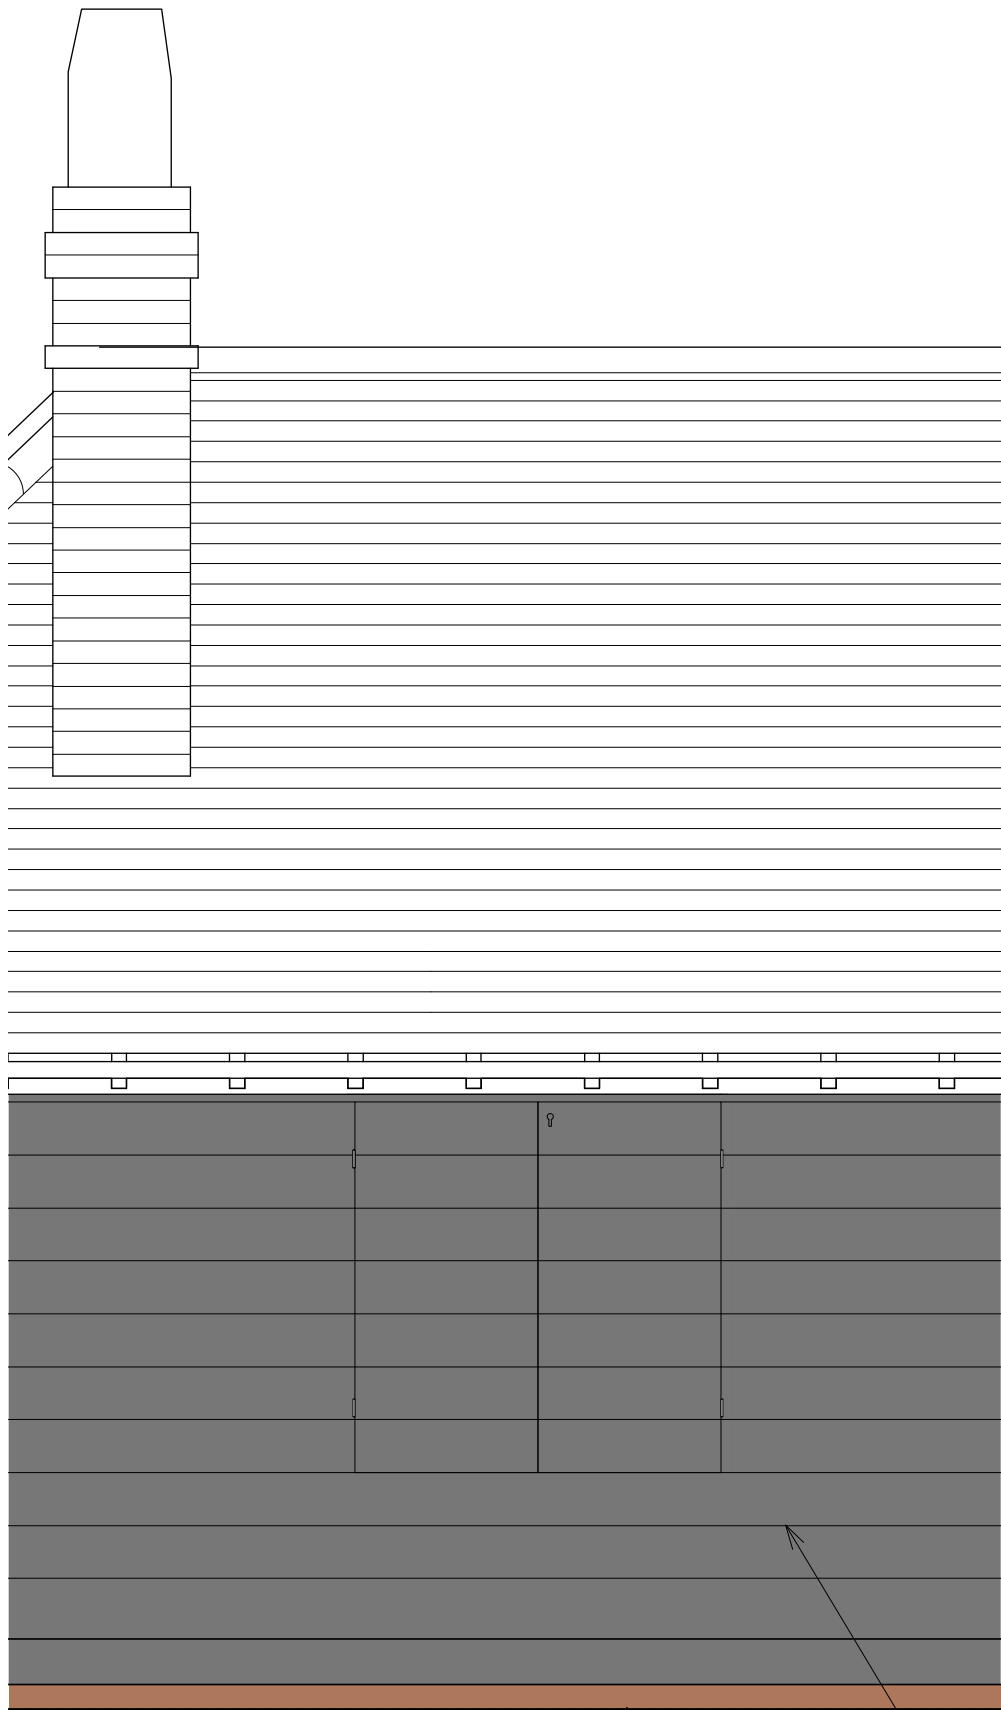

SHUTTERS CLOSED

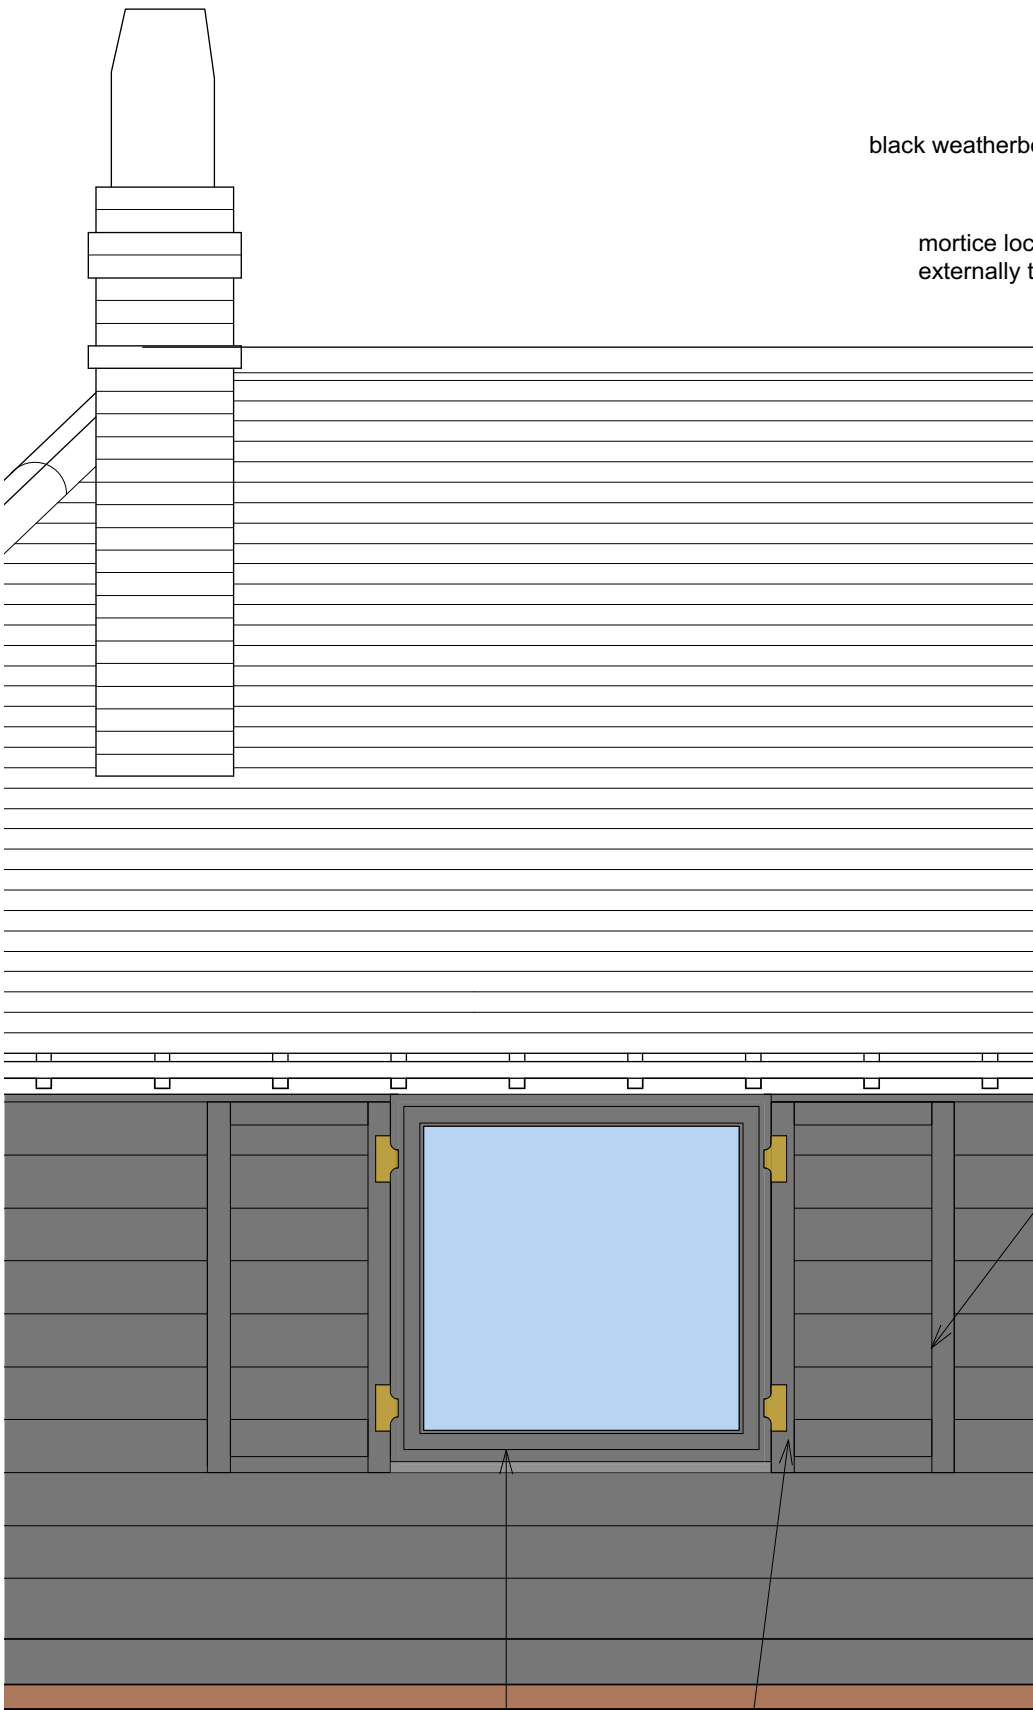

SHUTTERS OPEN

brick base (height may vary slightly depending on variations in ground level around building)

black waney-edge weatherboarding

black finish HW top hung window

bronze inset and offset parliament type hinges

black weatherboarding

mortice lock operated externally to secure top of shutter


HW lining - finish as windows

shutter frame to back only notched to mount shutter louvres

shutters constructed from black weatherboarding to match cladding

bronze hinged plate with hooked end secured by bronze catch operable when window open

matt finish black metal flashing over top of board - lead secondary flashing under trapped by/under top board

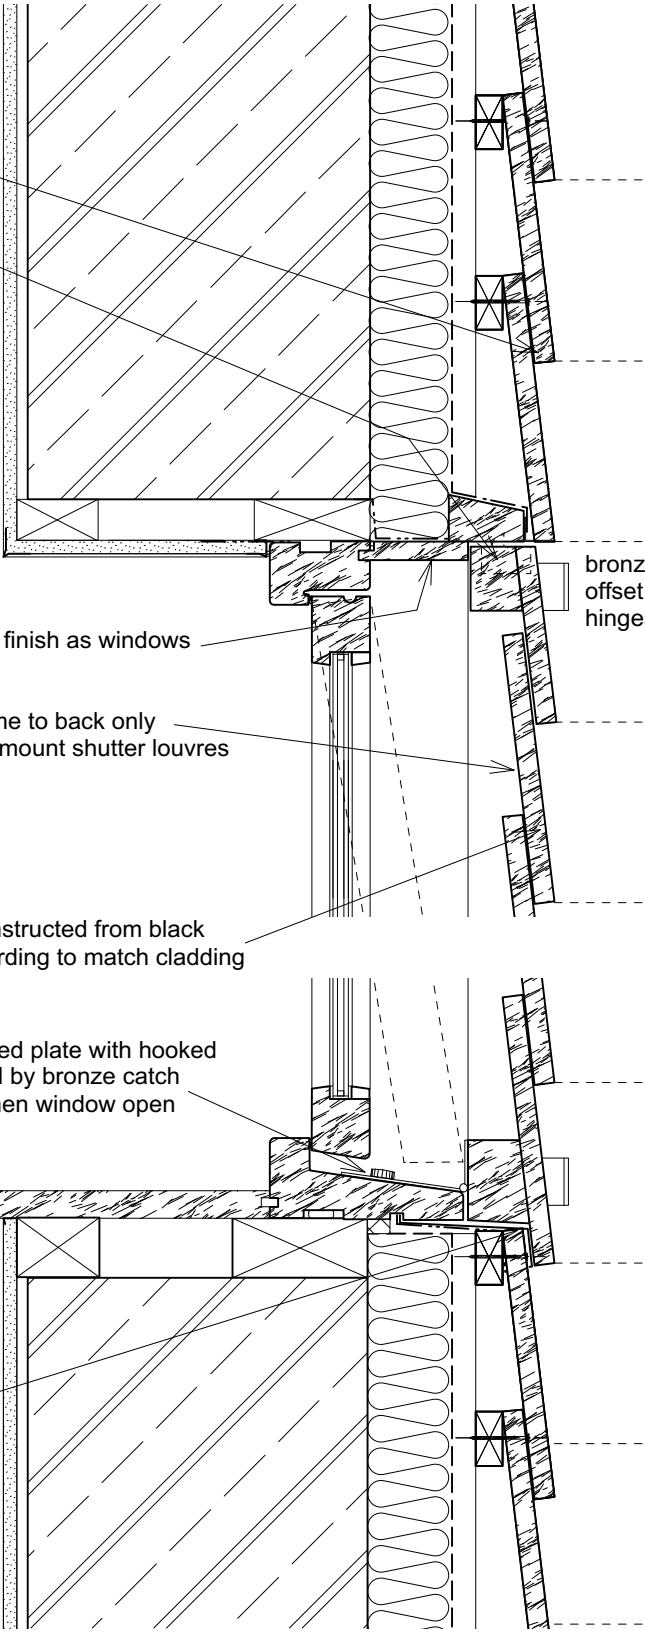

SECTION DETAIL 1:10

status	FOR PLANNING		
revisions	25 Links Yard, Spelman St. London E1 5LX tel 020 7539 3686 fax 020 7539 3687 mail@featherstoneyoung.com www.featherstoneyoung.com		
	 FeatherstoneYoung		
	job Mill Cottage, Clymping Mill		
	address Clymping		
	dwg title Proposed Shutters		
	scale 1:25 & 1:10/A3		date 05/19
	CLI job reference	00 310 drawing number	B revision