



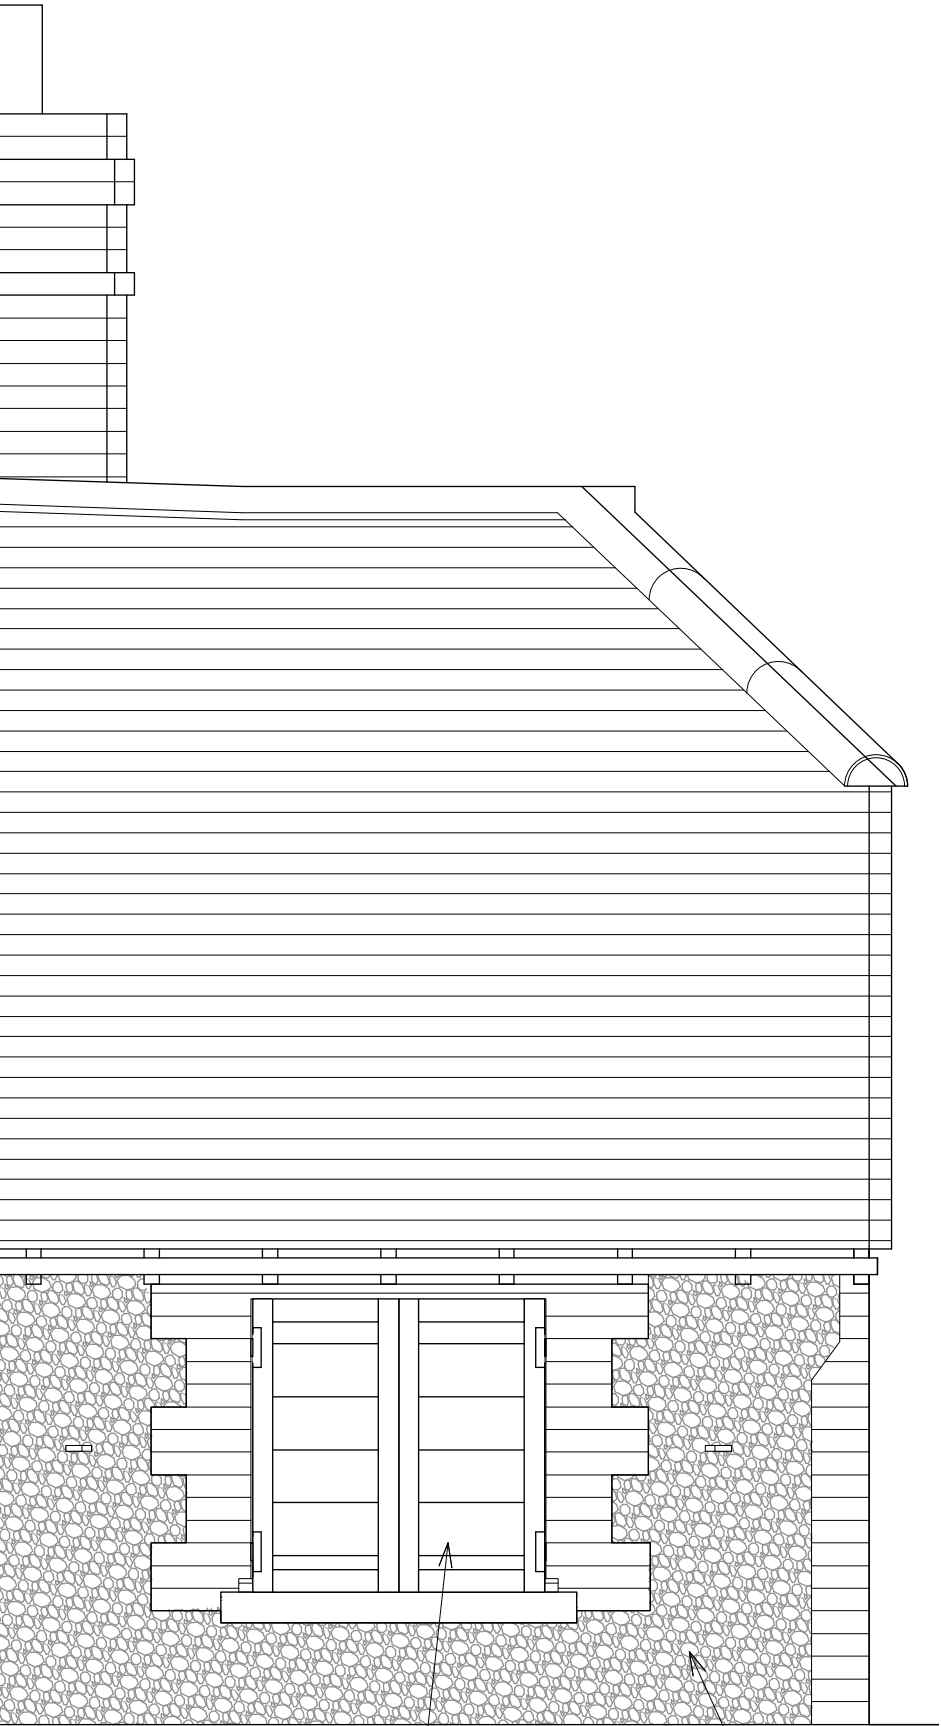

SHUTTERS CLOSED
(typical elevation)

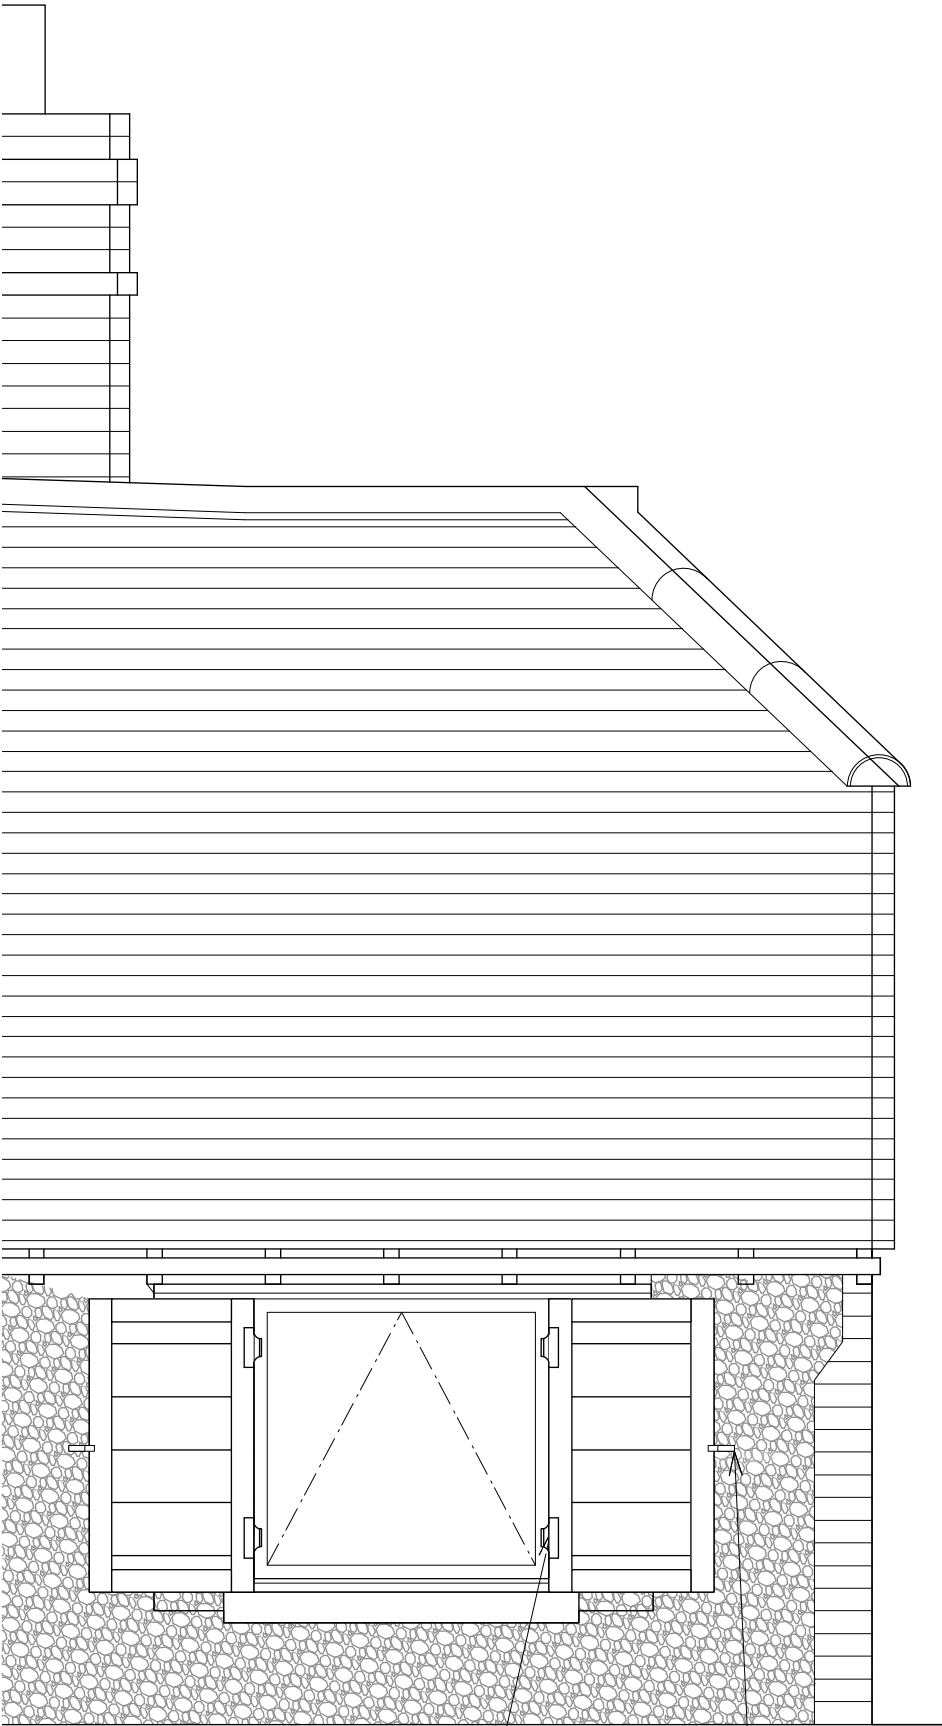


SHUTTERS OPEN
(typical elevation)

black finish weatherboard shutters

bronze inset and offset
parliament type hinges

bronze offset hinges

bronze catches

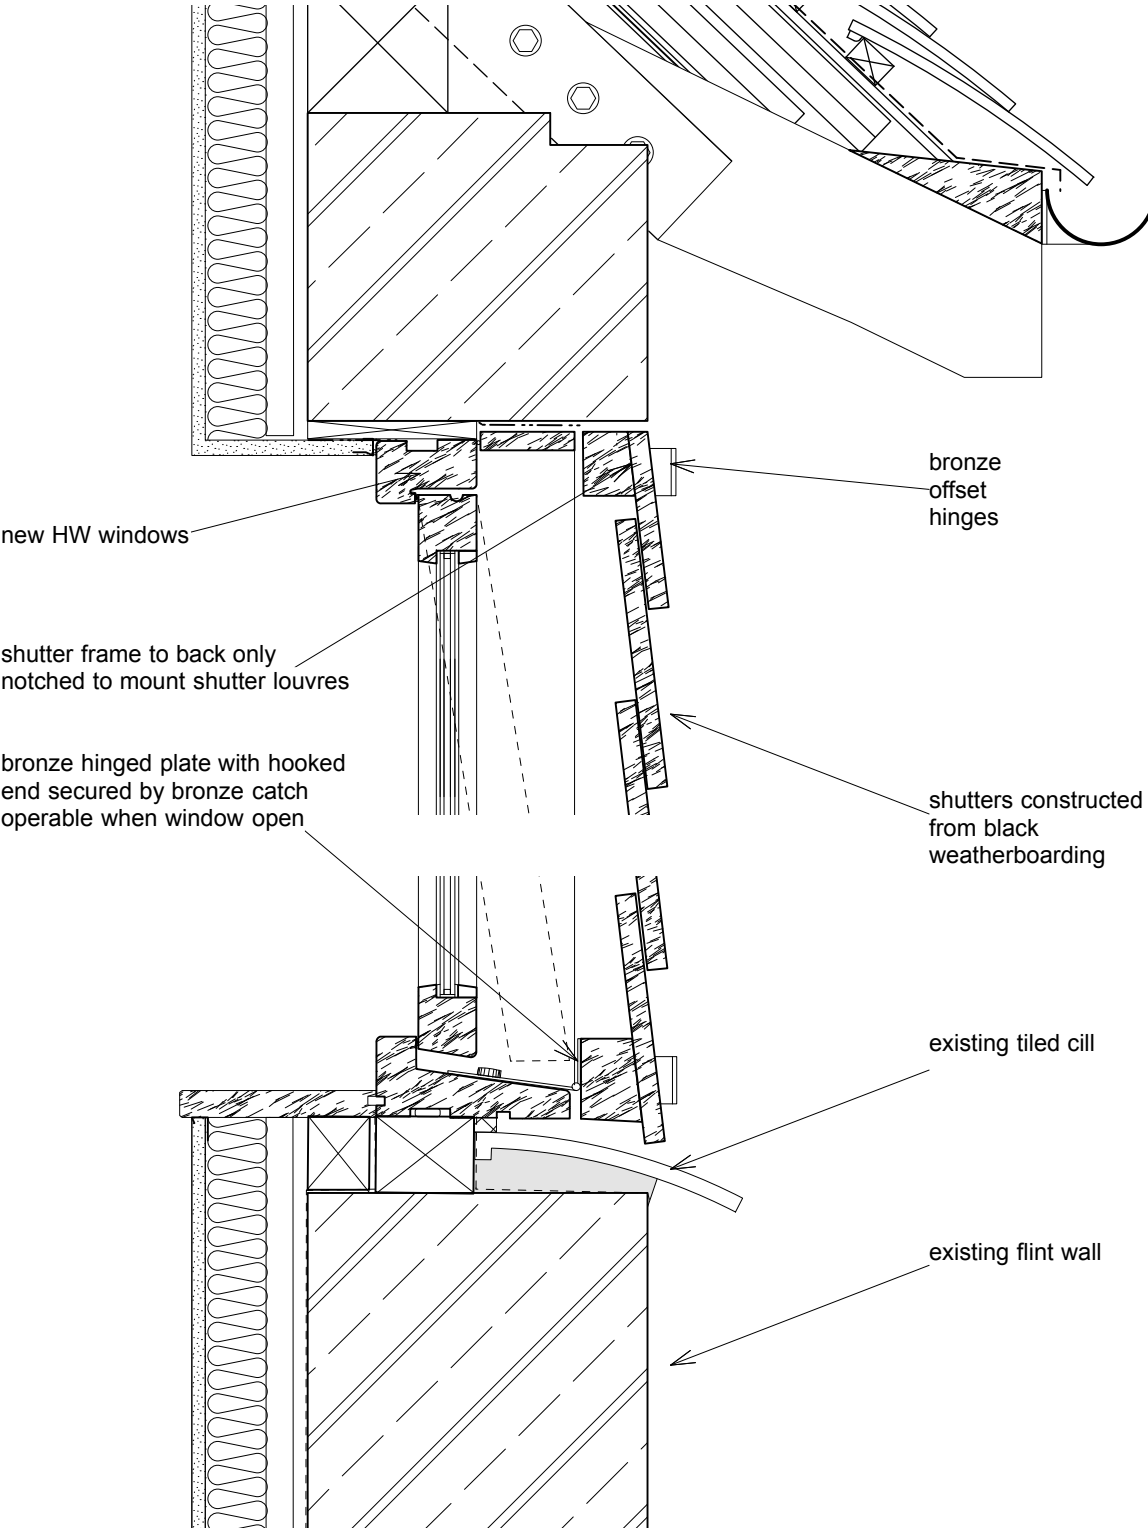

SECTION DETAIL 1:10

status	FOR PLANNING		
revisions	25 Links Yard. Spelman St. London E1 5LX tel 020 7539 3686 fax 020 7539 3687 mail@featherstoneyoung .com www.featherstoneyoung .com ARCHITECTS  FeatherstoneYoung		
	job Mill and Thatch Cottage, Clymping Mill		
	address Climping		
	dwg title Proposed Shutters - Flint		
	scale 1:25 & 1:10/A3		date 10/19
	CLI	00 311	
	job reference	drawing number	- revision